



Landscaping Plan

6 Newmarket Road


Overview of the approved planned work

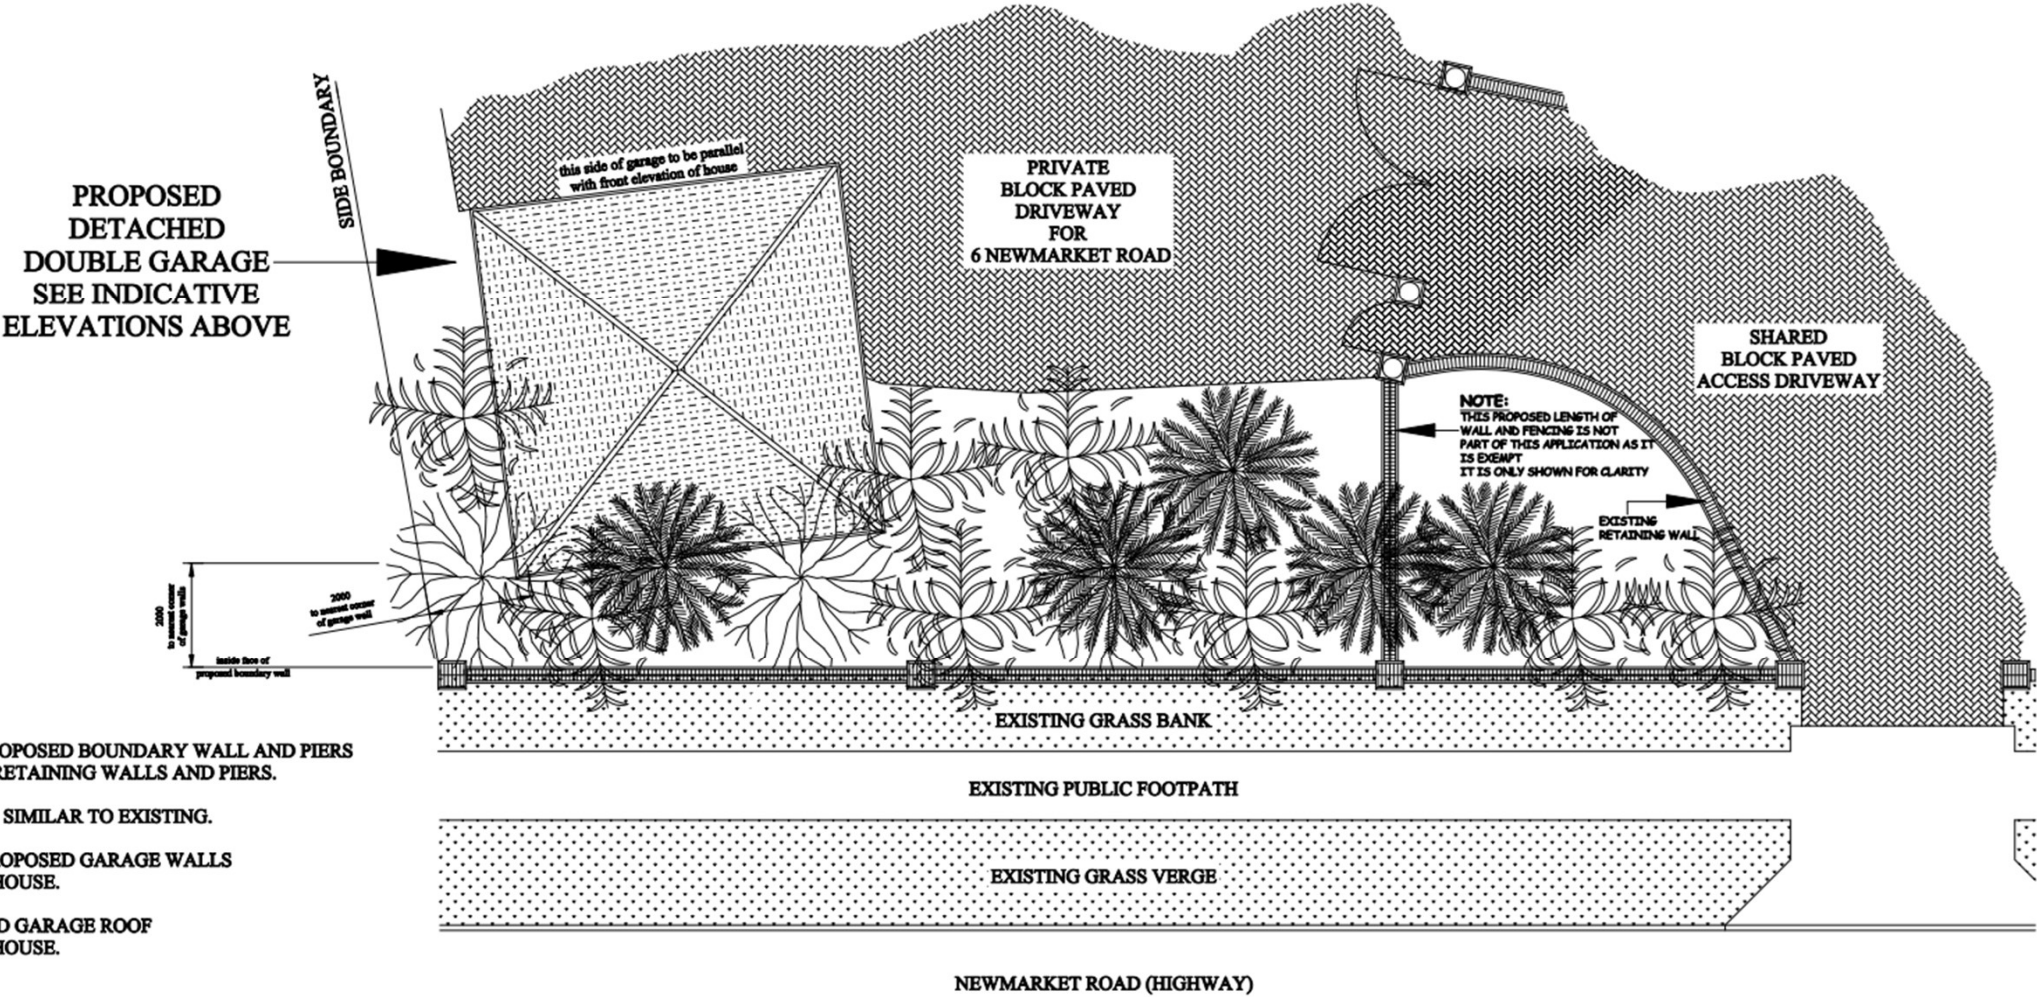


Current: Major trees & bushes

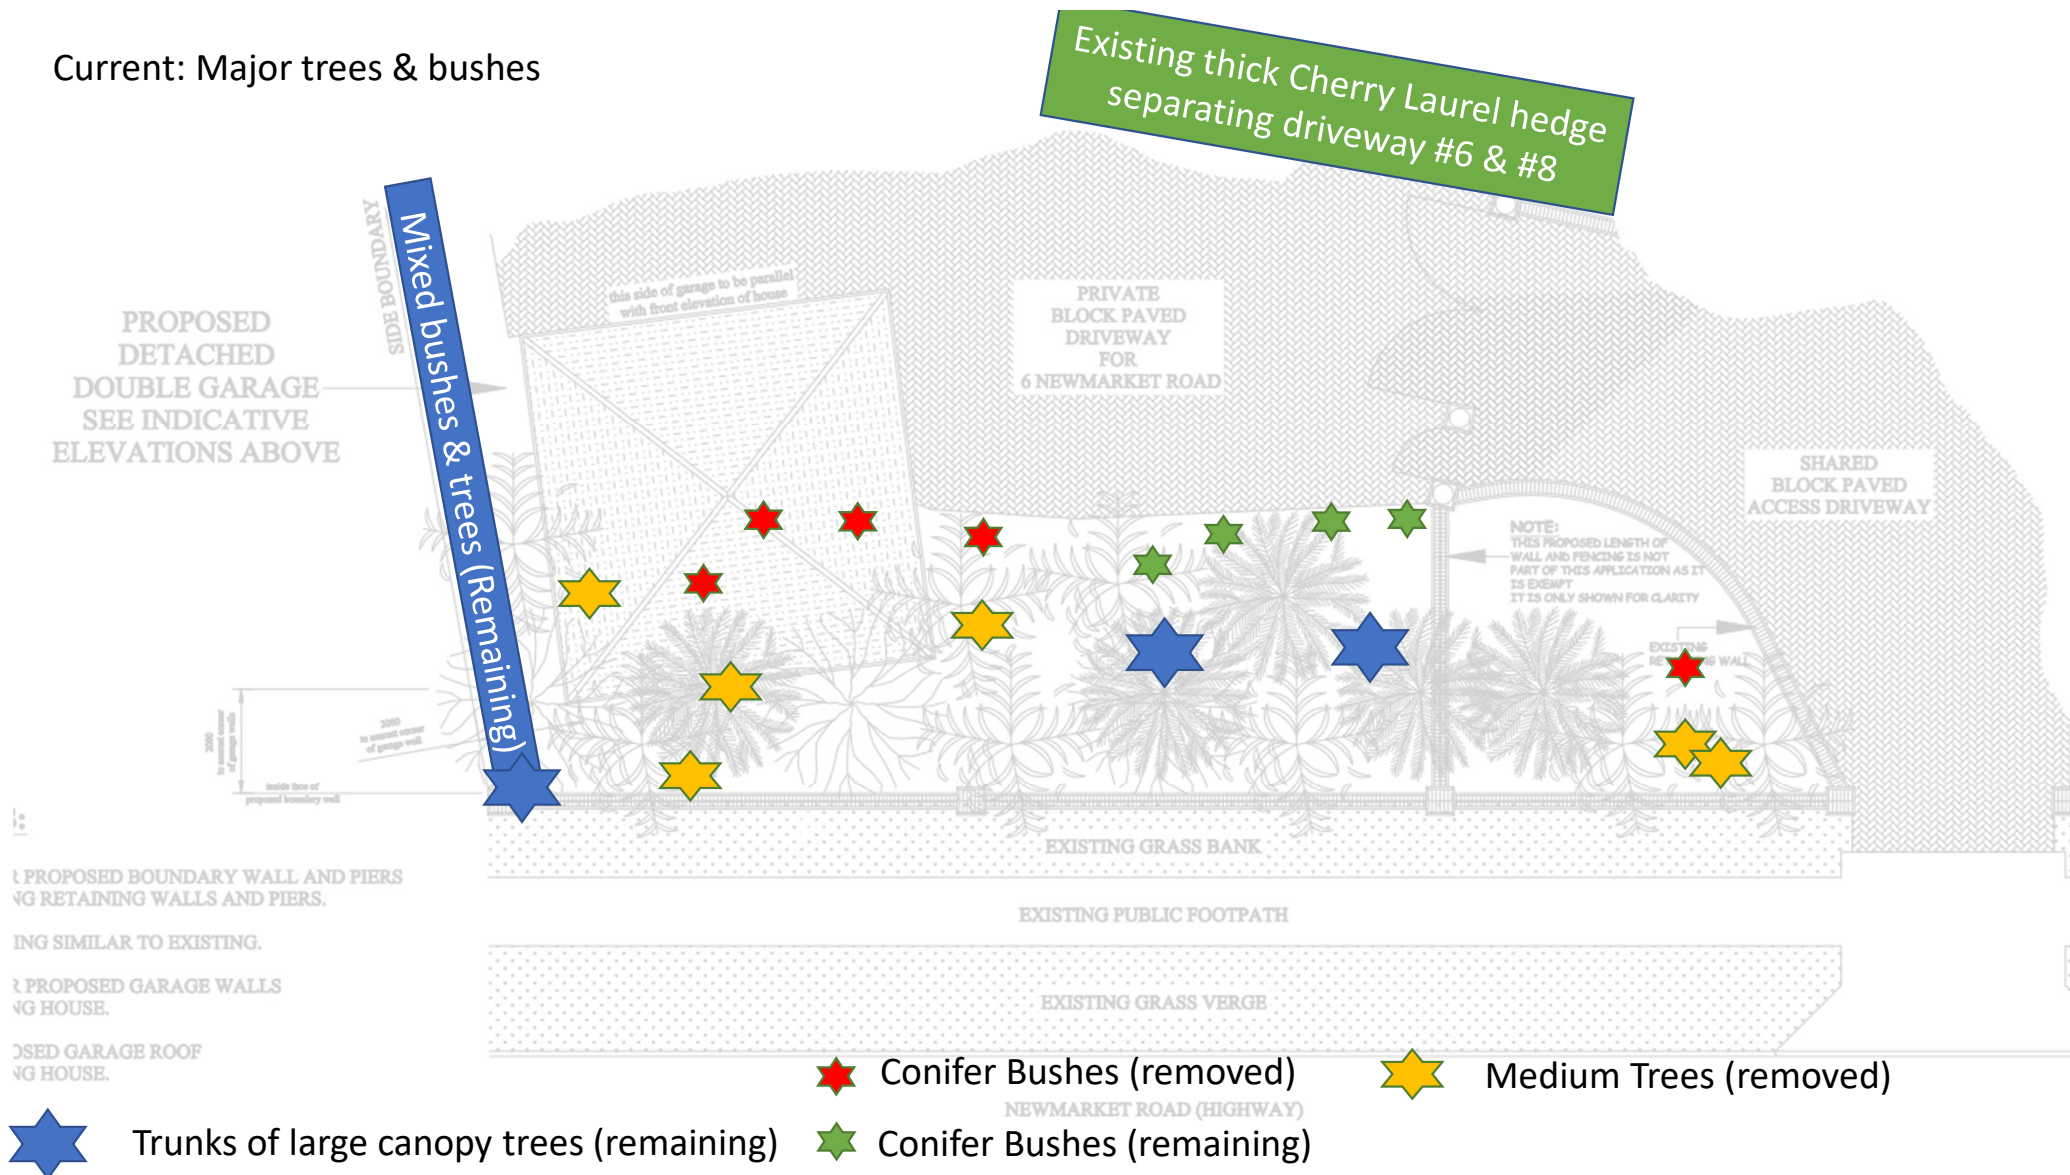

Internal Alterations

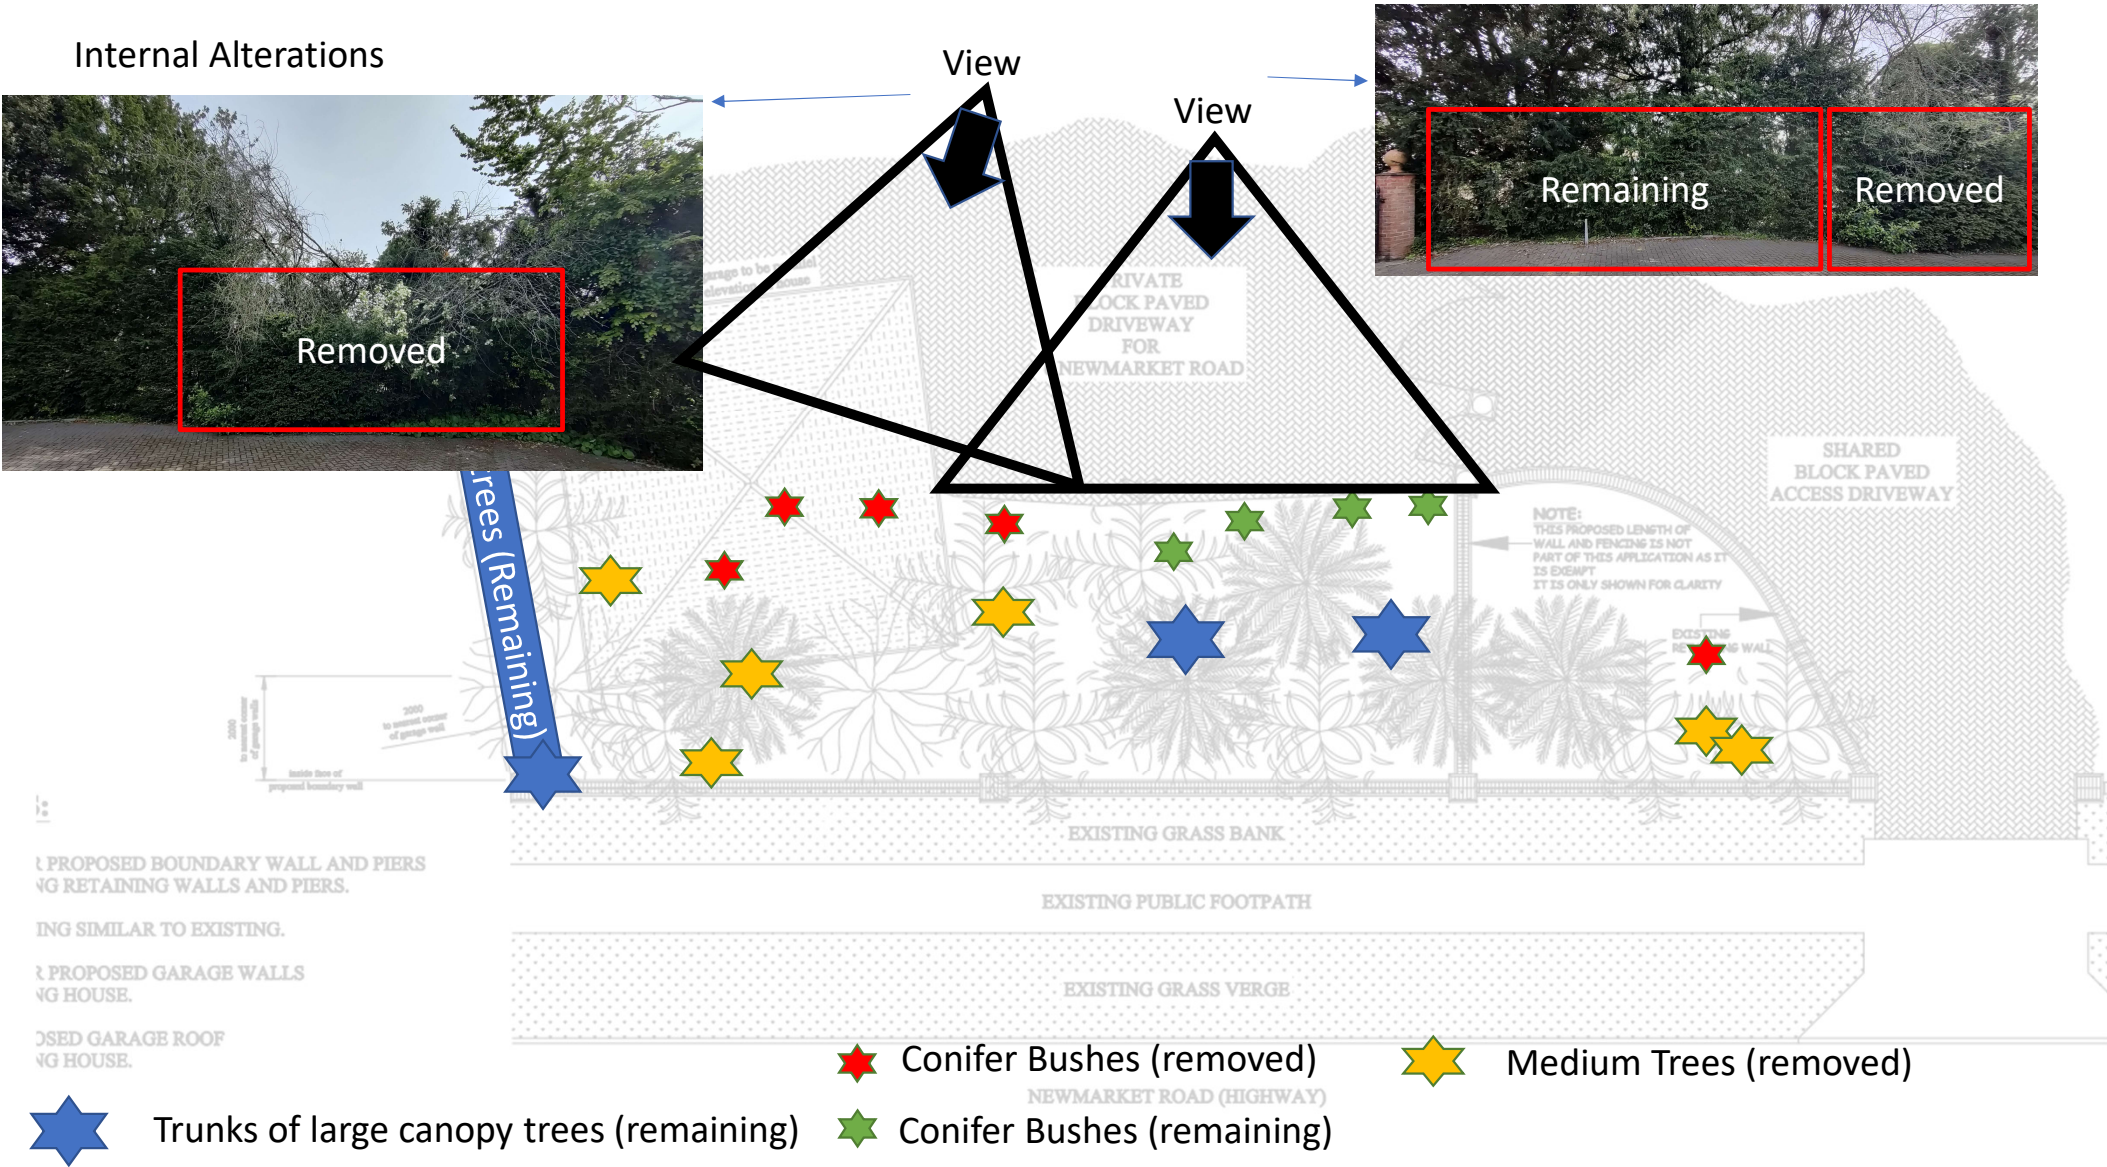

Landscaping Actions

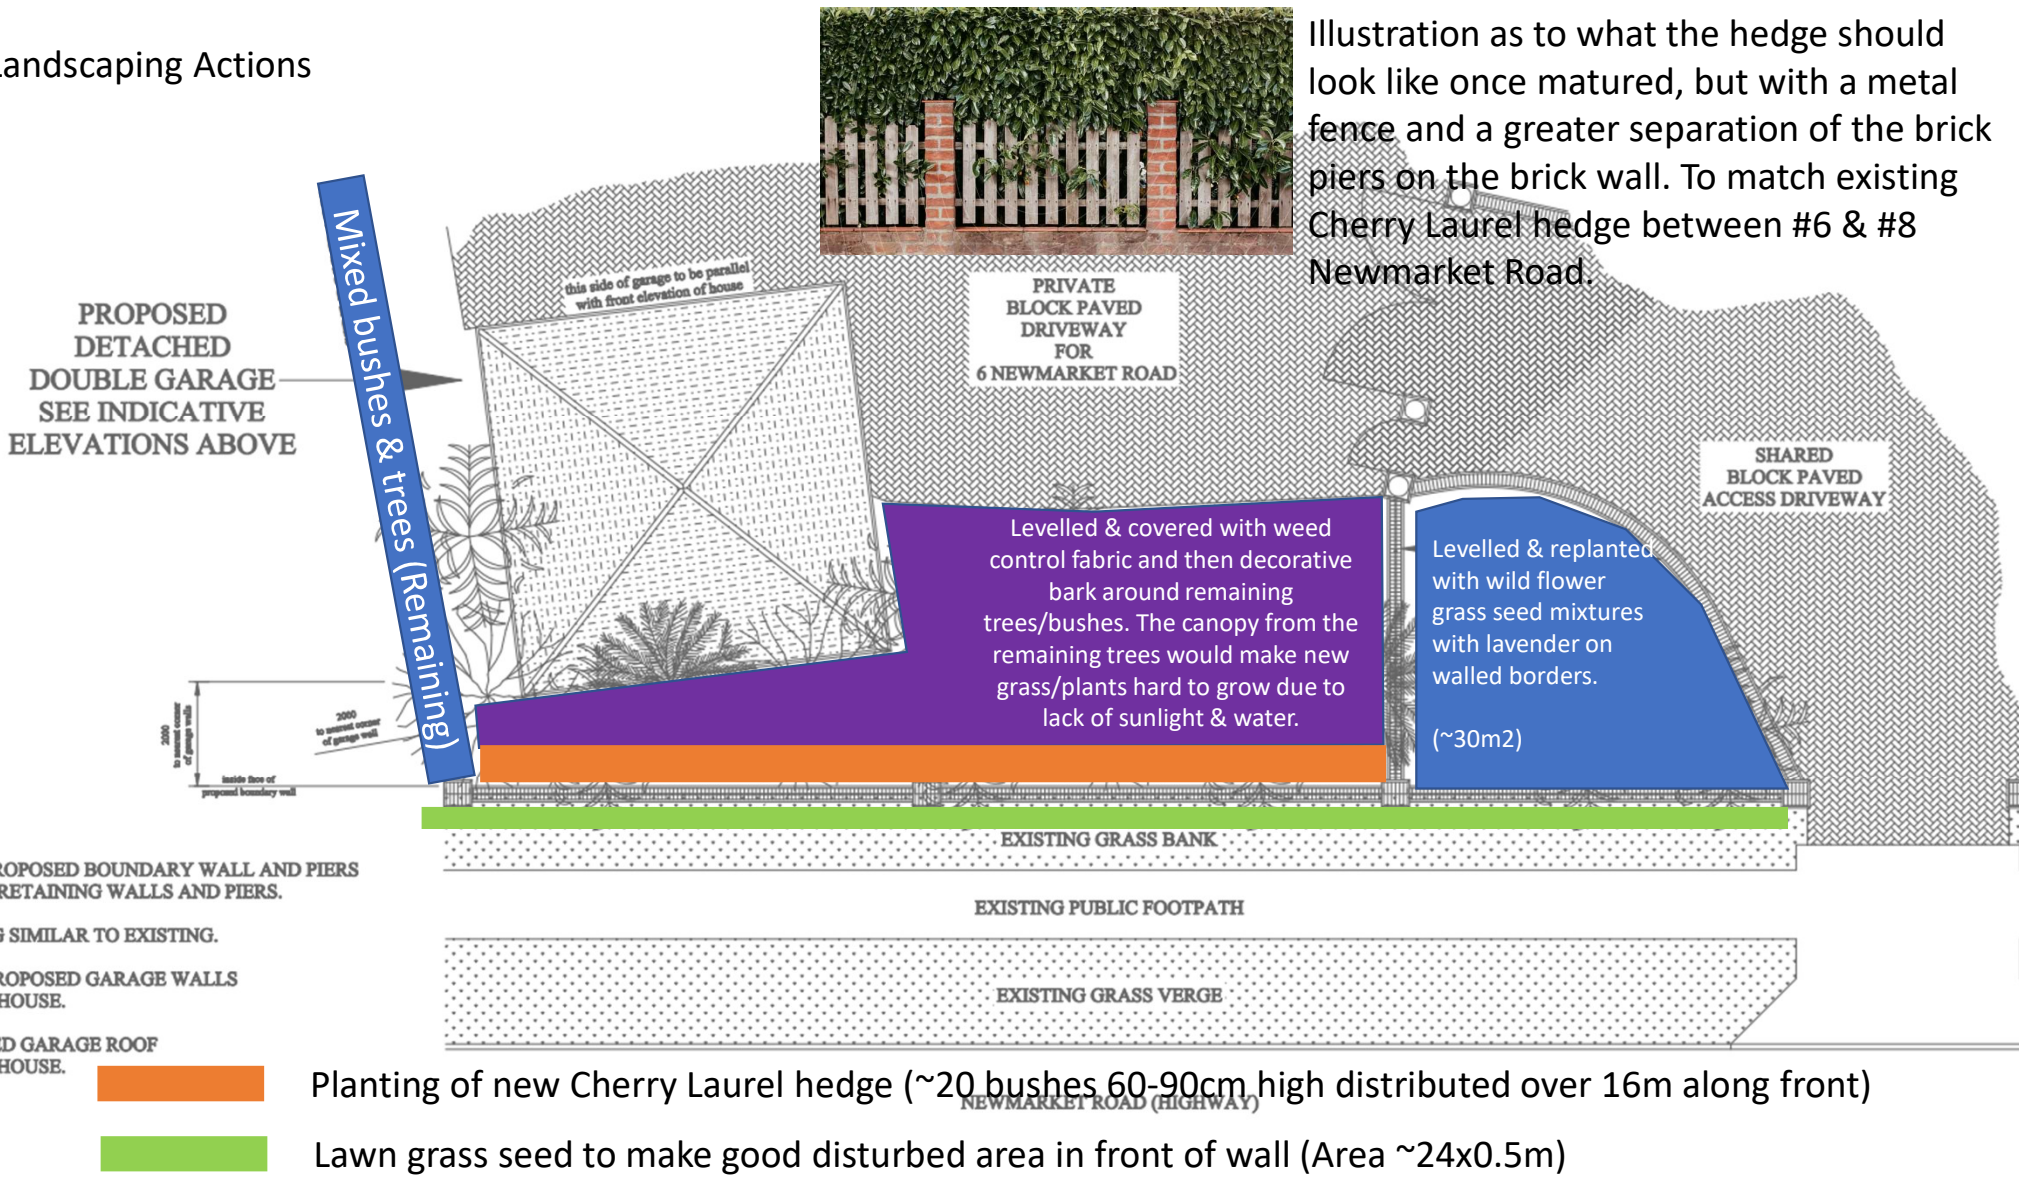

Summary

- Before boundary wall: Grass area to foot path made good with new grass seed.
- Front boundary: New Cherry Laurel hedge planted to grow to provide visual boundary with area behind covered in weed control fabric and decorative bark as judged to shady for grass to regrow.
- Front boundary around driveway: Lavender plants to grow on boundary with wild grass seed mix across the rest of the area.