


HM Land Registry

Official copy of
title plan

Title number **HD492074**
Ordnance Survey map reference **TL1826SE**
Scale **1:1250 enlarged from 1:2500**
Administrative area **Hertfordshire : North Hertfordshire**



©Crown Copyright. Produced by HM Land Registry. Reproduction in whole or in part is prohibited without the prior written permission of Ordnance Survey. Licence Number 100026316

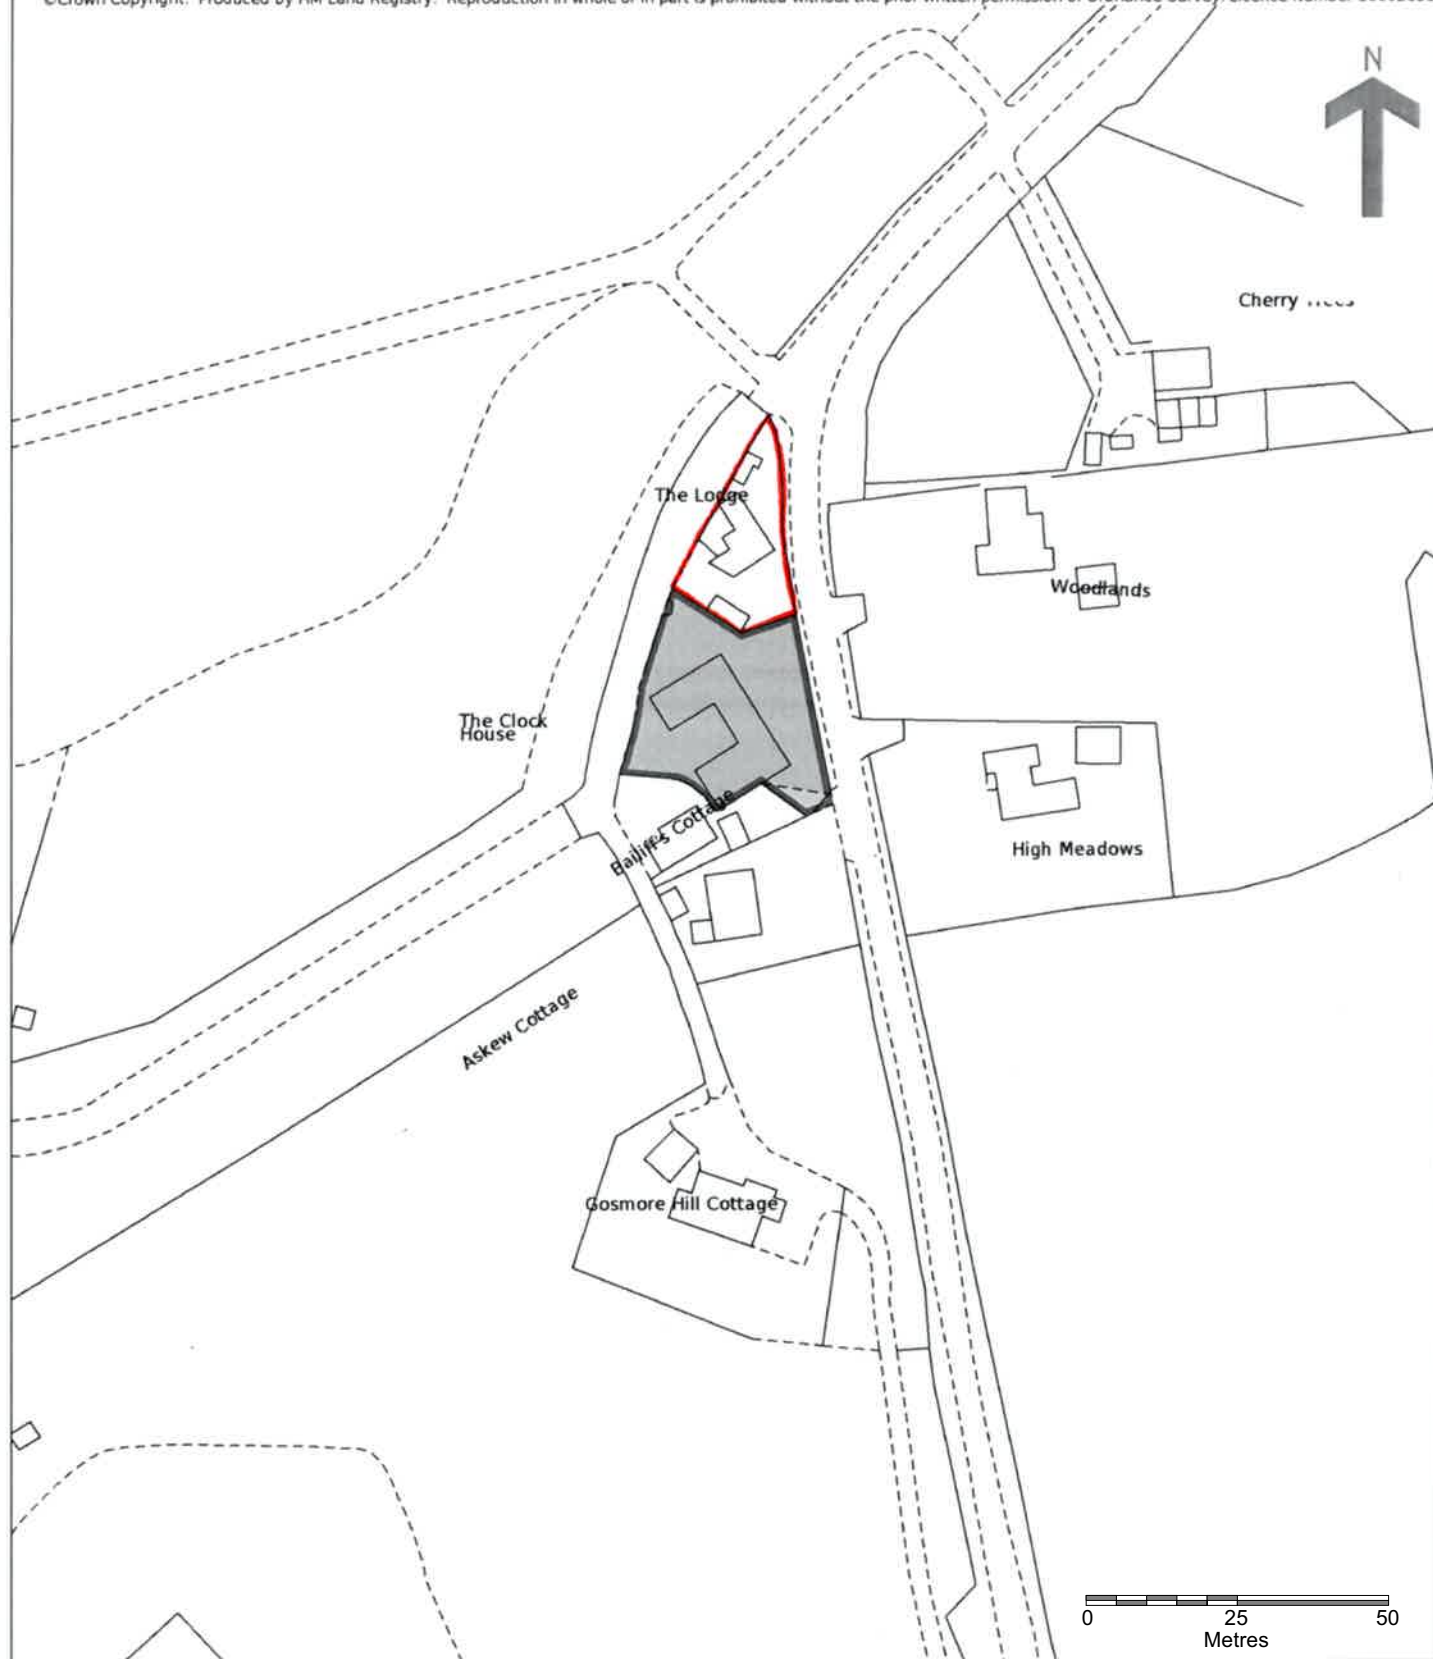

Client:

Drawing No: EVN148_OS

Purpose of Issue: Planning Application

Project: Proposed Extension & Internal Alterations
The Lodge, Preston Road, Gosmore

Drawing Title: Site Location Plan

Scale: 1:1250 @ A4

Date: 15/03/2025

Rev: -

Alison Akester Architects
1 RIDGEWAY, LITTLE HADHAM, WARE, SG11 2BT
Tel: 07914 676114
E: alison@aakarchitects.co.uk

