




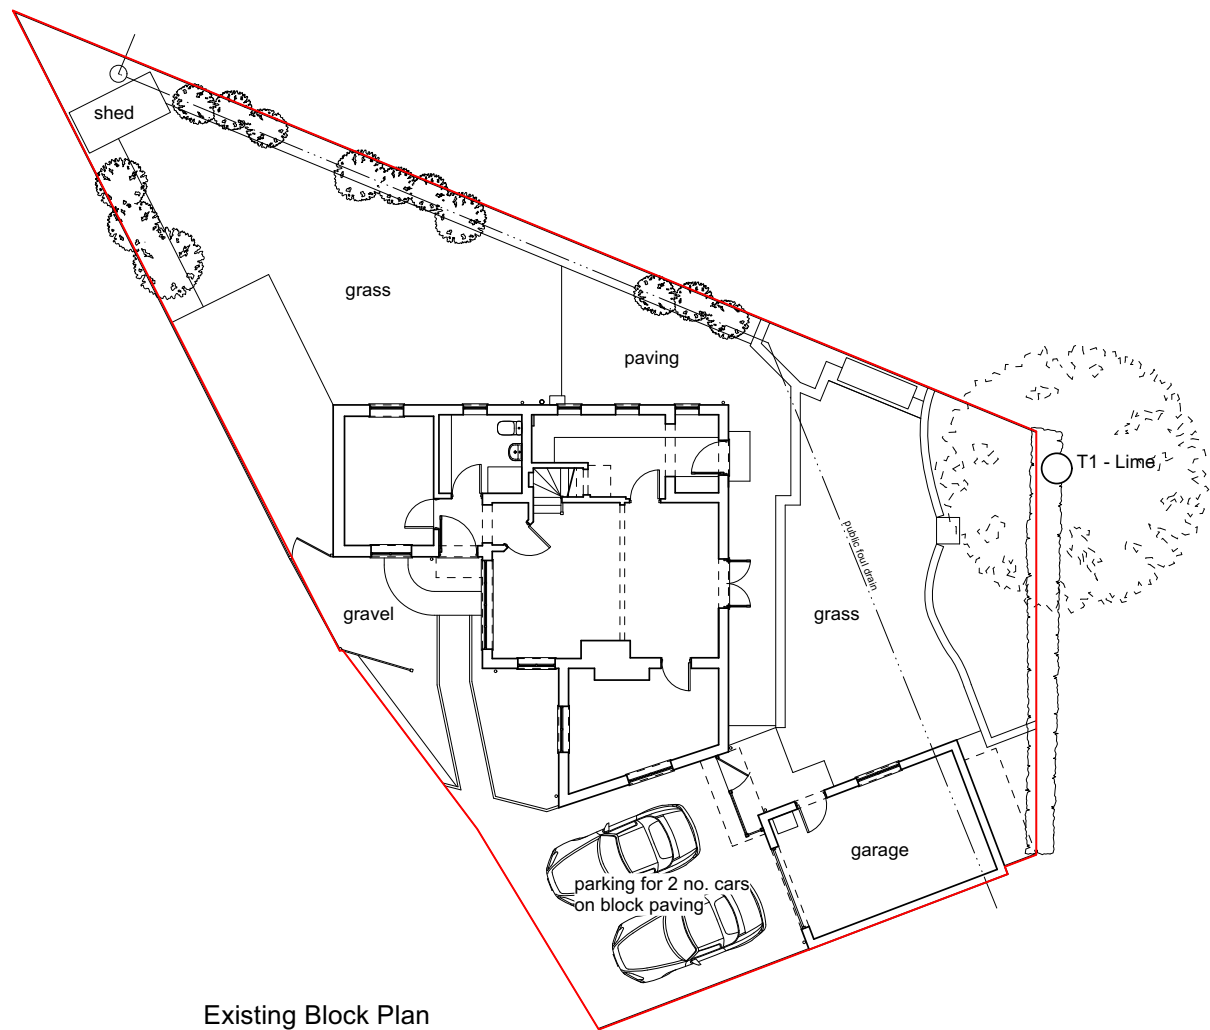

Existing Block Plan

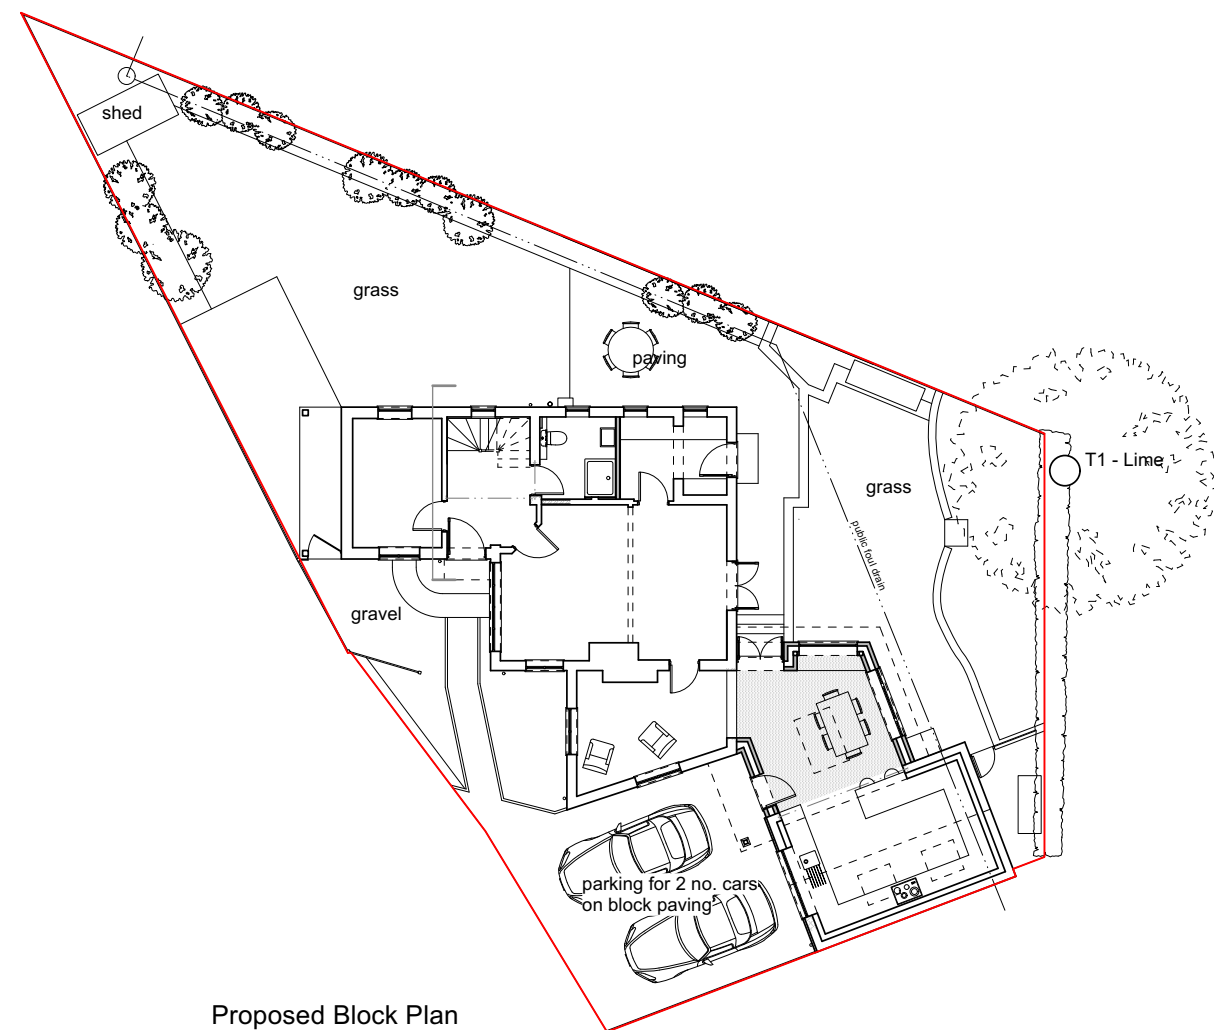

Proposed Block Plan

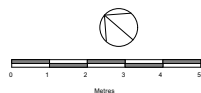

A Revision	15 03 25 Date	Tree notes added Notes	Client:		Drawing No: EVN148_BP	Purpose of Issue: Planning Application
			Project: Proposed Extension & Internal Alterations The Lodge, Preston Road, Gosmore		Drawing Title: Block Plans	Alison Akester Architects 1 RIDGEWAY, LITTLE HADHAM, WARE, SG11 2BT Tel: 07914 676114 E: alison@aakarchitects.co.uk 
			Scale: 1:200 @ A3	Date: 11/03/2025	Rev: A	

