


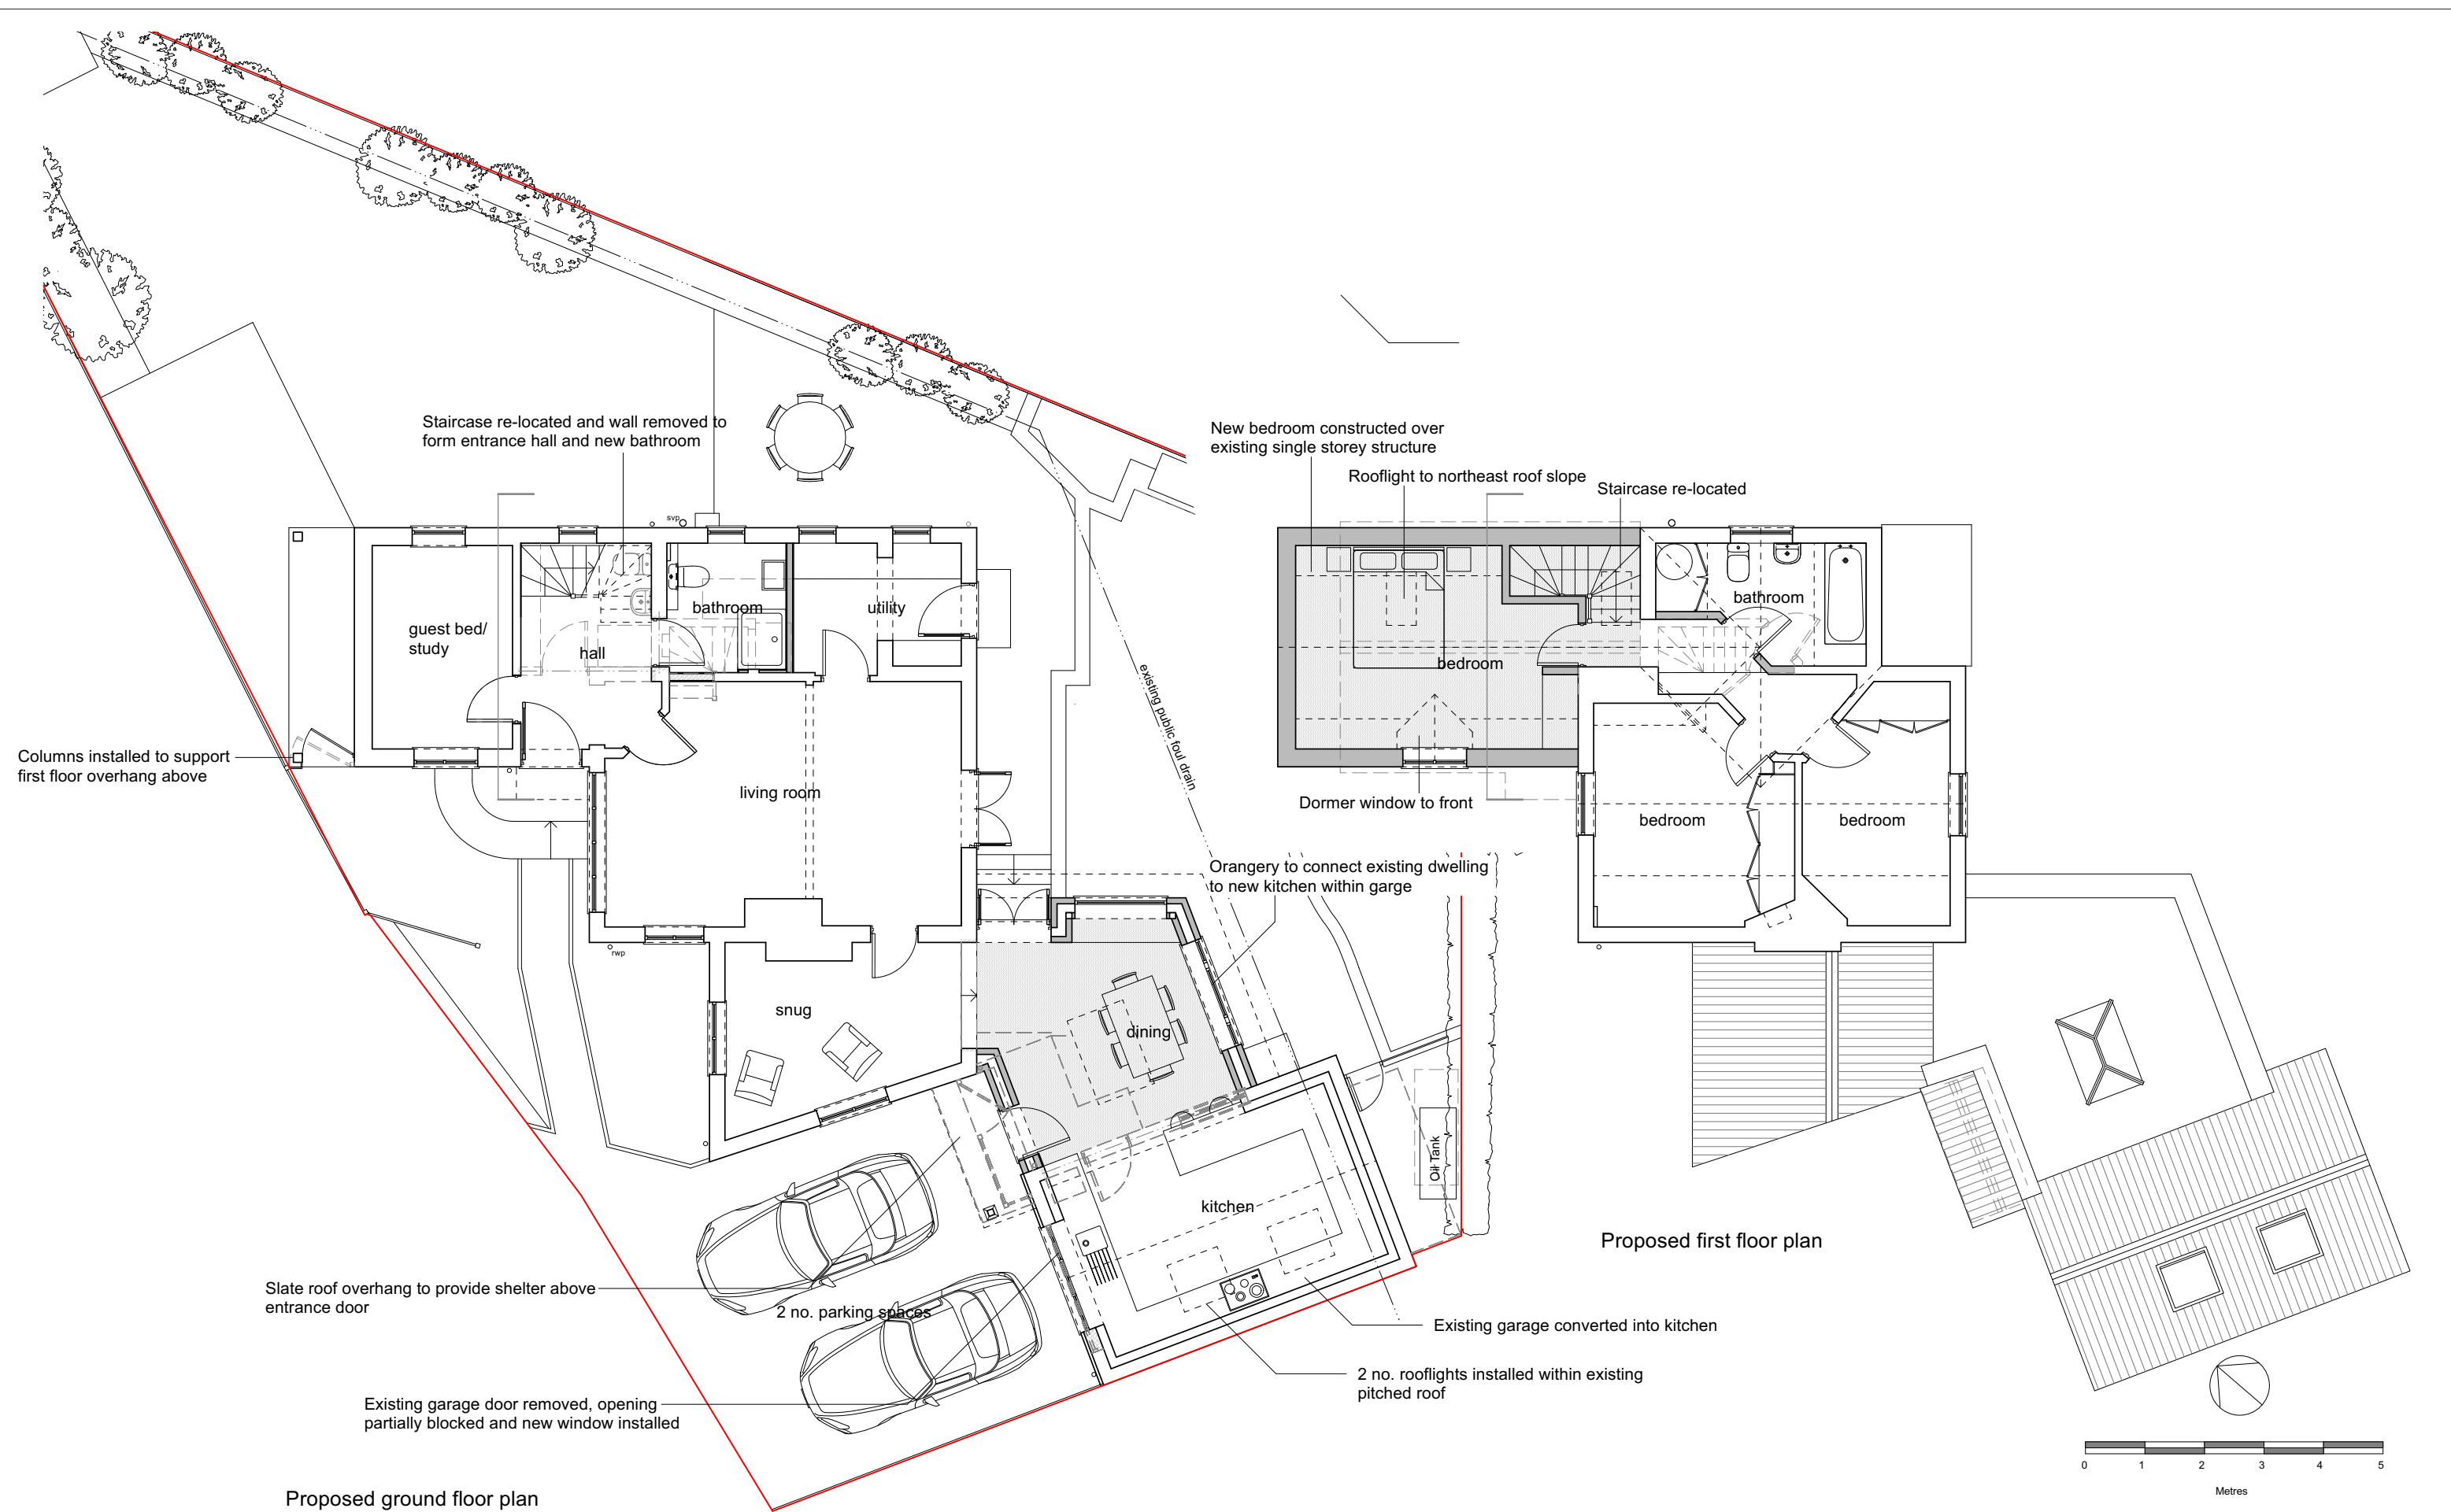

D C B A Revision	11 03 25 05 11 24 22 10 24 23 09 24 Date	Notes added Porch added to new door. Drain added. Amendments following client meeting Amendments following client comments Notes	Client:		Drawing No: EVN148_04		Purpose of Issue: Planning Application	
			Project: Proposed Extension & Internal Alterations The Lodge, Preston Road, Gosmore		Drawing Title: Proposed Details		Alison Akester Architects 1 RIDGEWAY, LITTLE HADHAM, WARE, SG11 2BT Tel: 07914 676114 E: alison@aakarchitects.co.uk 	
			Scale: 1:100 @ A3	Date: 23/08/2024	Rev: D			