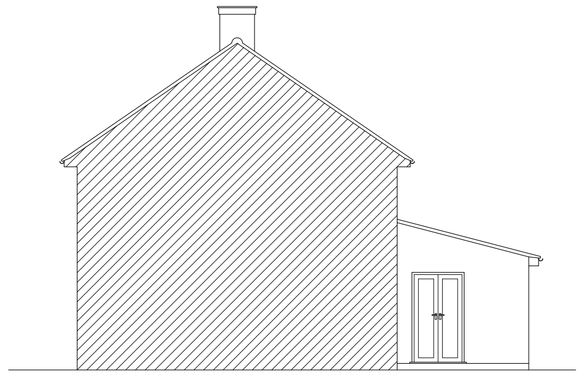

Existing Side Elevation

Scale 1 : 100



Existing Rear Elevation

Scale 1 : 100

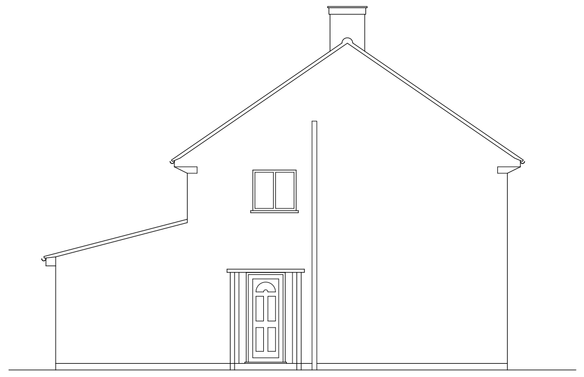

Existing Side Elevation

Scale 1 : 100

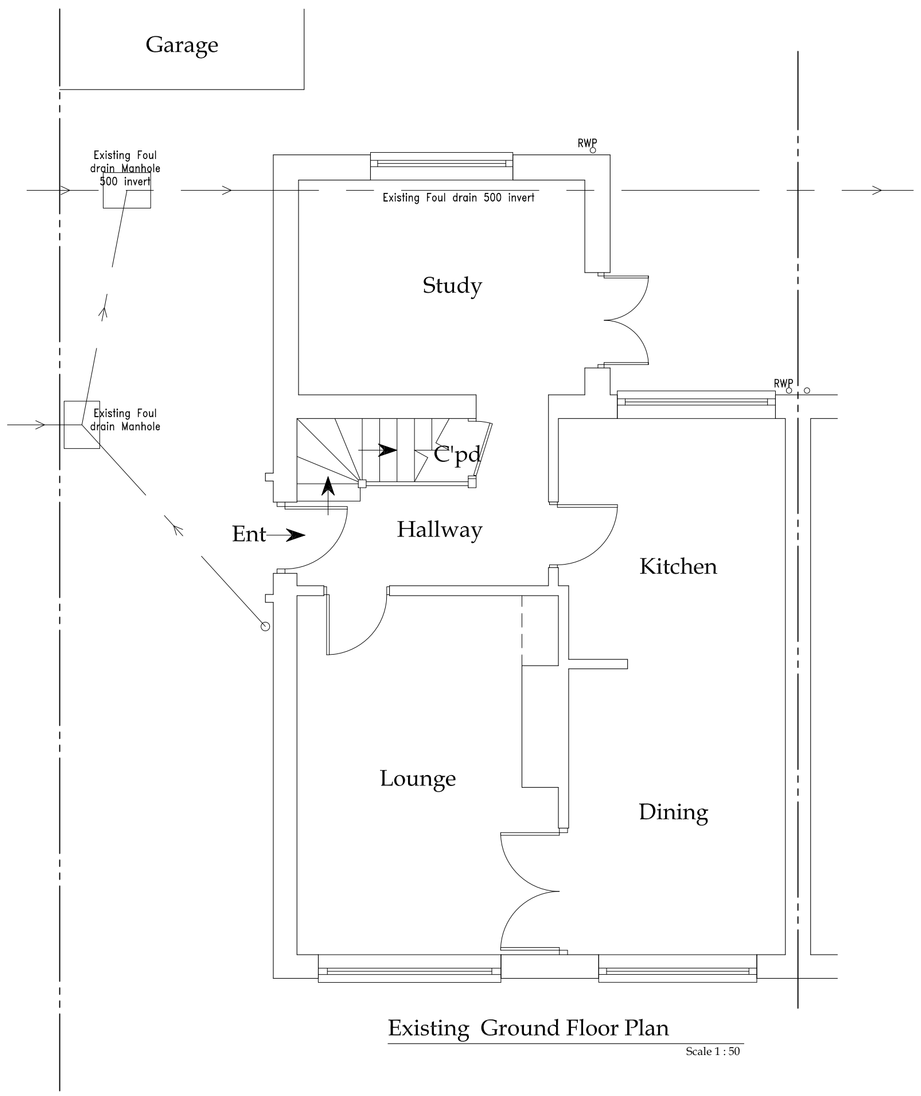

Existing Ground Floor Plan

Scale 1 : 50

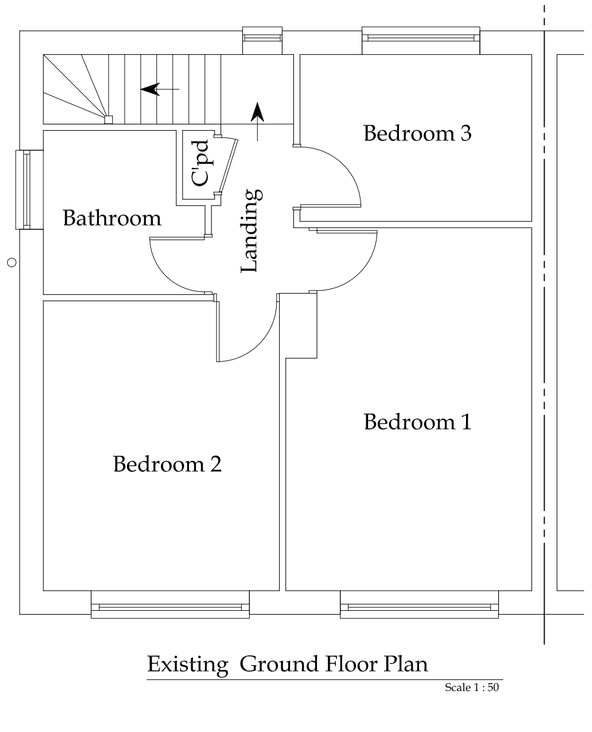

Existing Ground Floor Plan

Scale 1 : 50

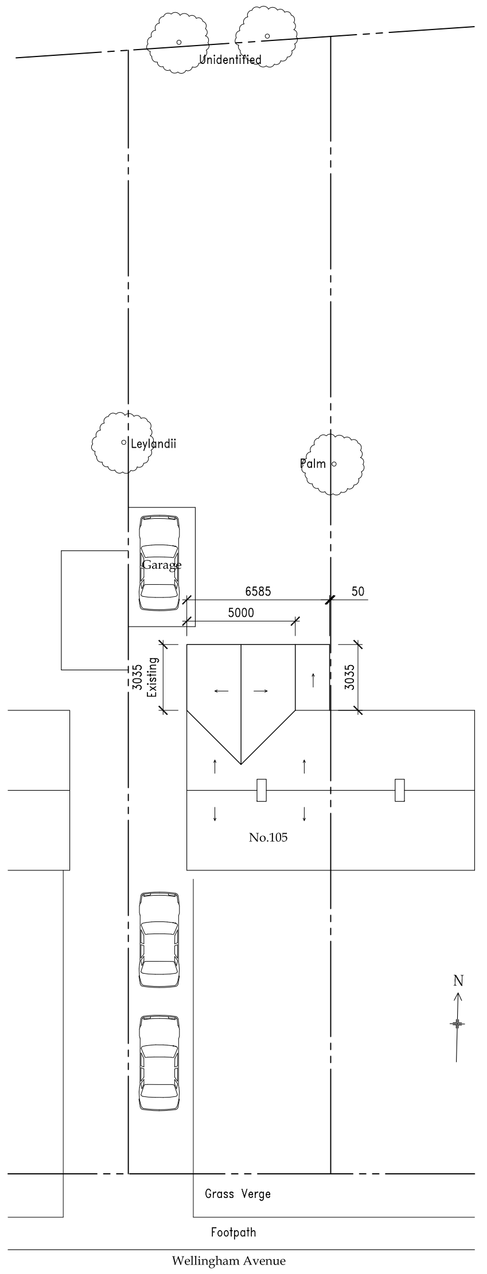

Proposed Block Plan

Scale 1 : 200

CDM 2015
AAC Design, have taken all reasonable steps to ensure the design on these plans and materials or products specified are as safe as can be expected for all concerned.
Once plans are issued to the client, AAC Design no longer has any on-going responsibilities regarding the construction methods and procedures adopted
AAC Design Do Not agree to be either the Ongoing Principal Designer, nor the Principle Contractor. The Client Must appoint a Principal designer or contractor in writing, who will be responsible for all aspects of CDM compliance and health and safety of all involved.

Scale's 1:50 1:100

AAC Design
House Extension Design Specialists

Title:
Proposed Two Storey Rear Extension

Property: 105 Wellingham Avenue Hitchin Herts SG5 2UN

Client: Mr Cortrage & Mrs Macrae

Drawing size A1

Scale's: 1:50 1:100

Date: Oct 2017

3rd ANGLE

Sheet: 1 of 2

Drawing No. 0630-1

Rev A

Important: These Plans are designed for use by competent construction contractors that are familiar with current Building Regulations And Who are capable of making alternative decisions should the need arise.