


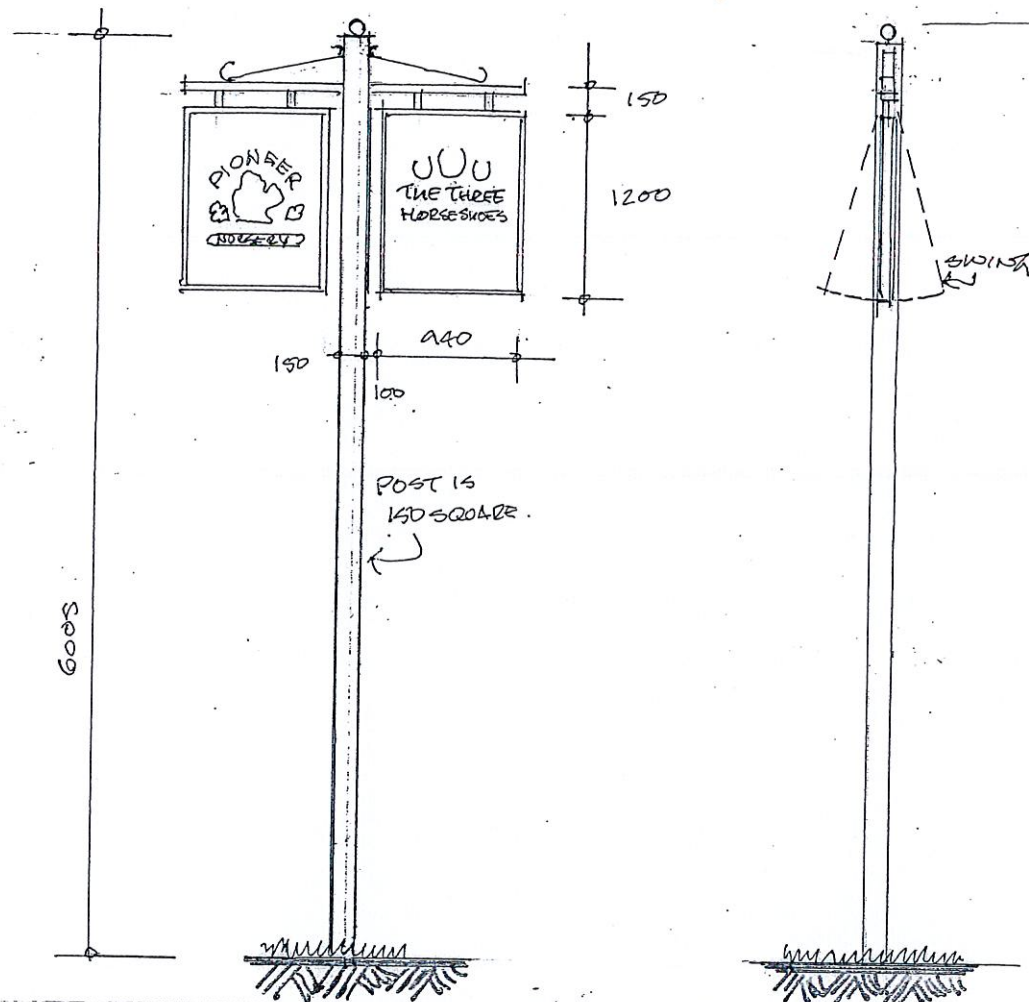


FRONT/REAR

SIDE

ELEVATION OF PROPOSED SIGN
SIGNS ARE HUNG

DETAIL OF SIGN 1:50 SCALE

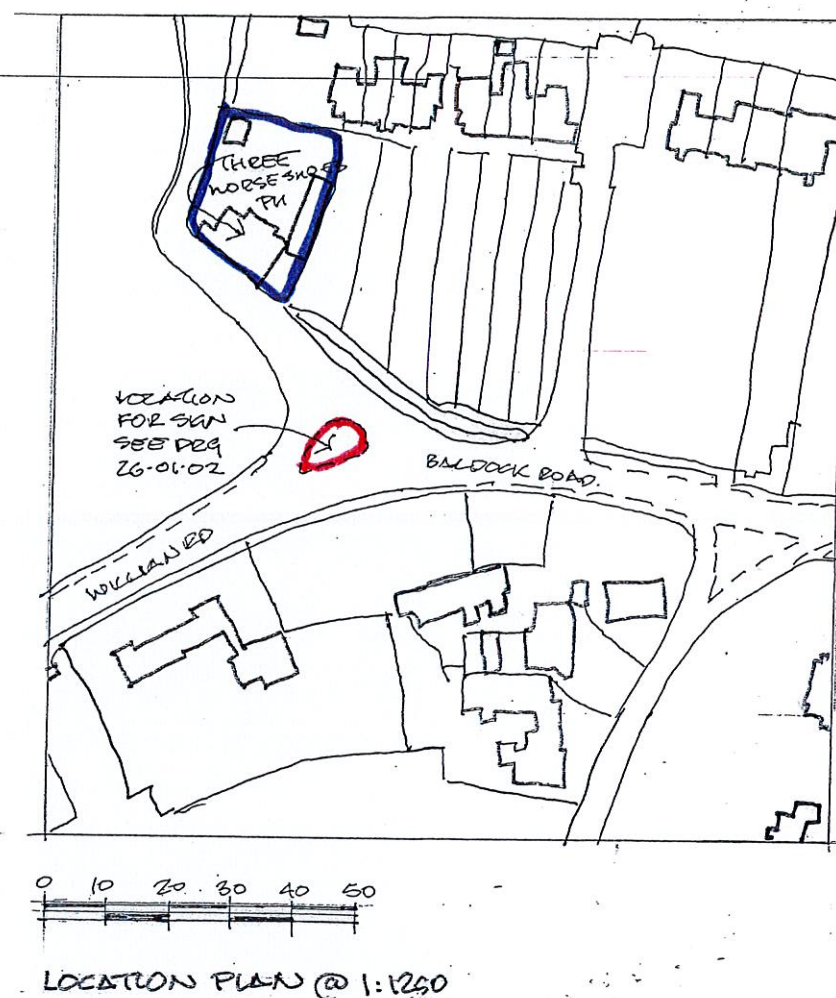

LOCATION PLAN @ 1:1250

Revisions

 Edmund Wright Architect THE BARN • PRESTON ROAD GOSMORE • HERTFORDSHIRE • SG4 7QS TELEPHONE 01462 422334 EMAIL edmund@edmundwrightarchitect.co.uk PRINCIPAL - EDMUND WRIGHT, R.I.B.A.	Project SIGN 3 HORSE SHOES.	
	Client MICHAEL SODDART	
	Title LOCATION PLAN & DETAILS OF SIGN	
	Scale 1:50 & 1:1250 @ A3	Drawn by ELW
	Date JAN 2024	Drawing No. 26-01-03

DO NOT SCALE OFF THIS DRAWING

THIS DRAWING IS PROTECTED BY COPYRIGHT