


36 Baldock Road - Site Location Plan 1:500

36 South Road - Baldock

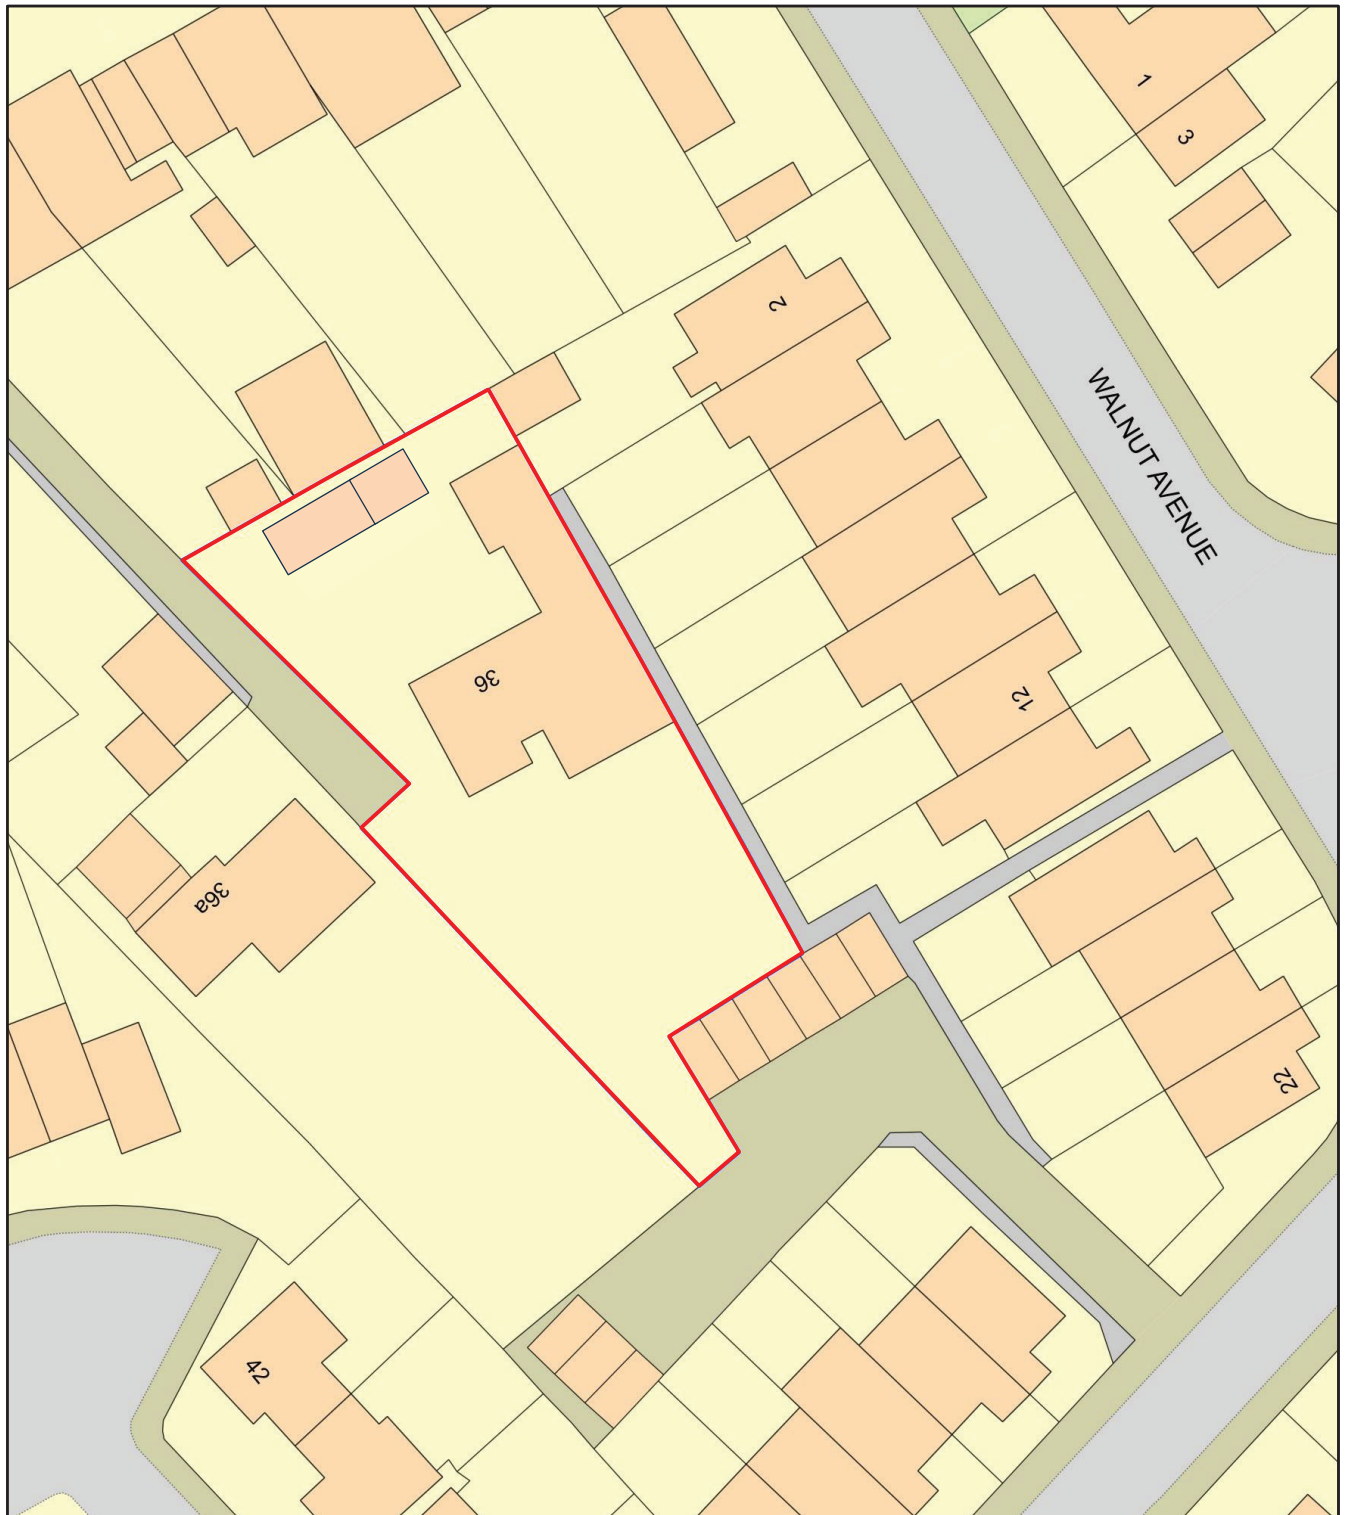

0 20
Metres



Plan Produced for: Jonny McQuarrie

Date Produced: 14 Jan 2021

Plan Reference Number: TQRQM21014141317070

Scale: 1:500 @ A4