



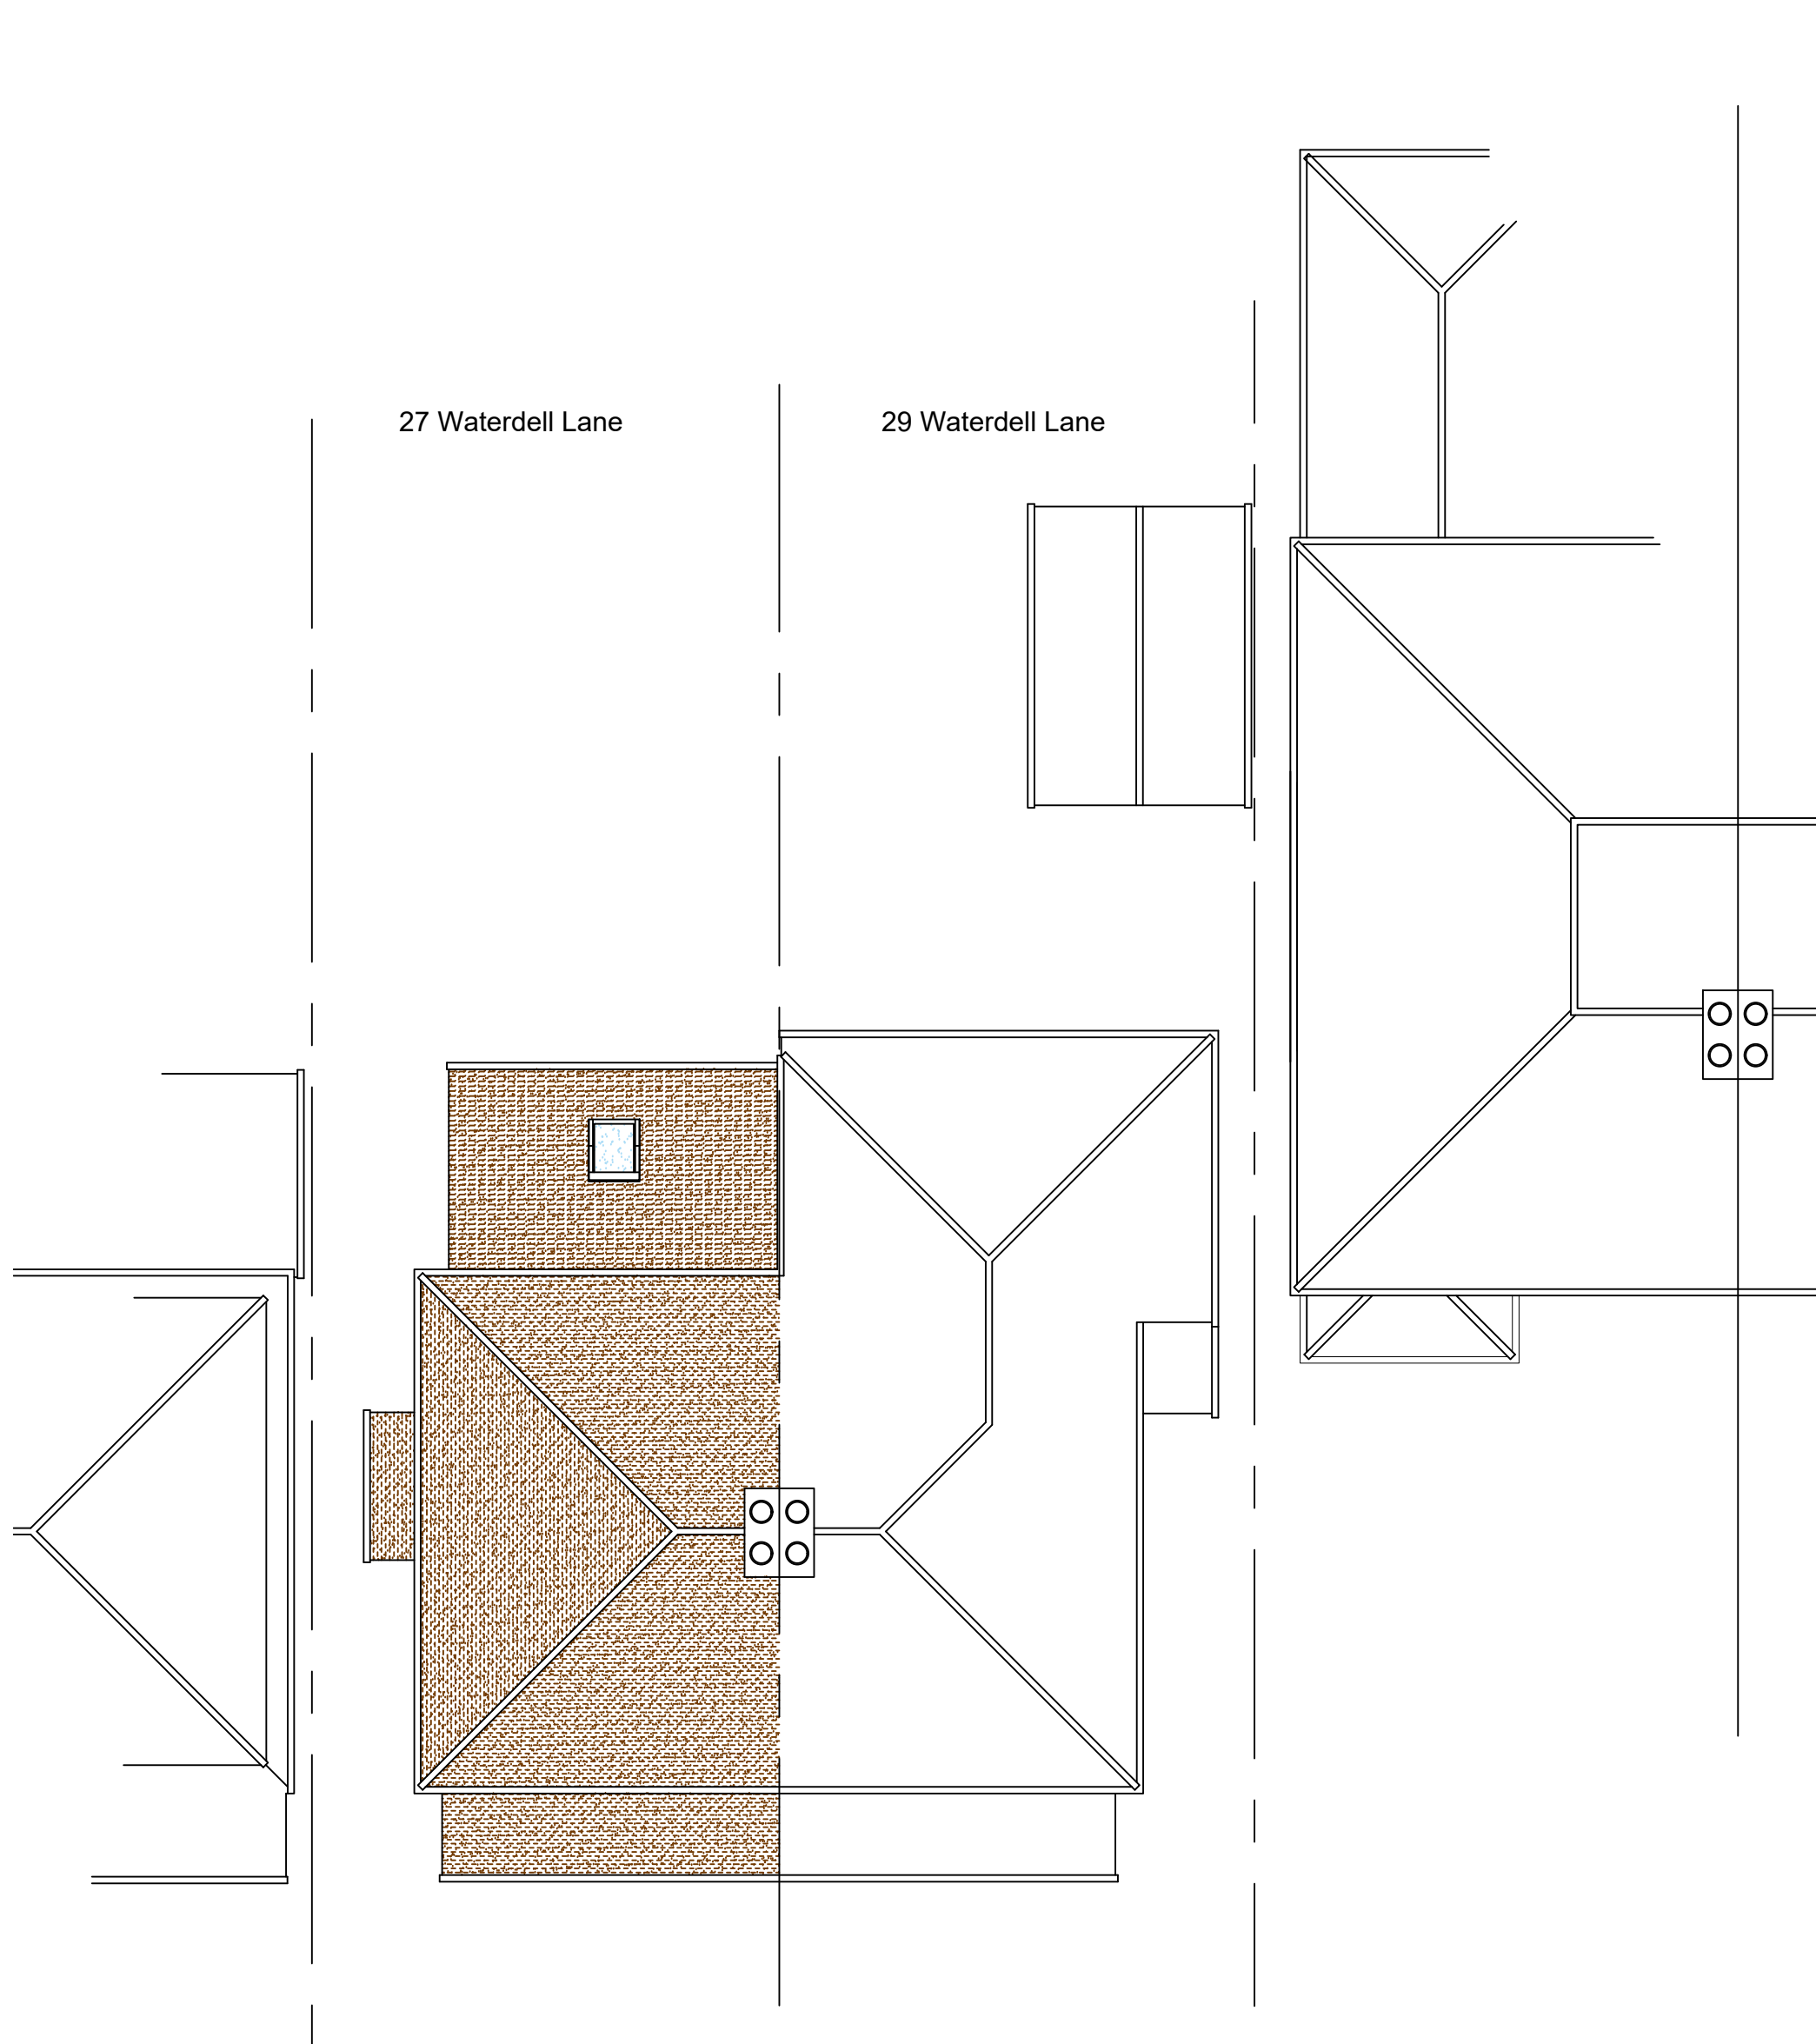


Existing Roof /
Site Plan 1:100

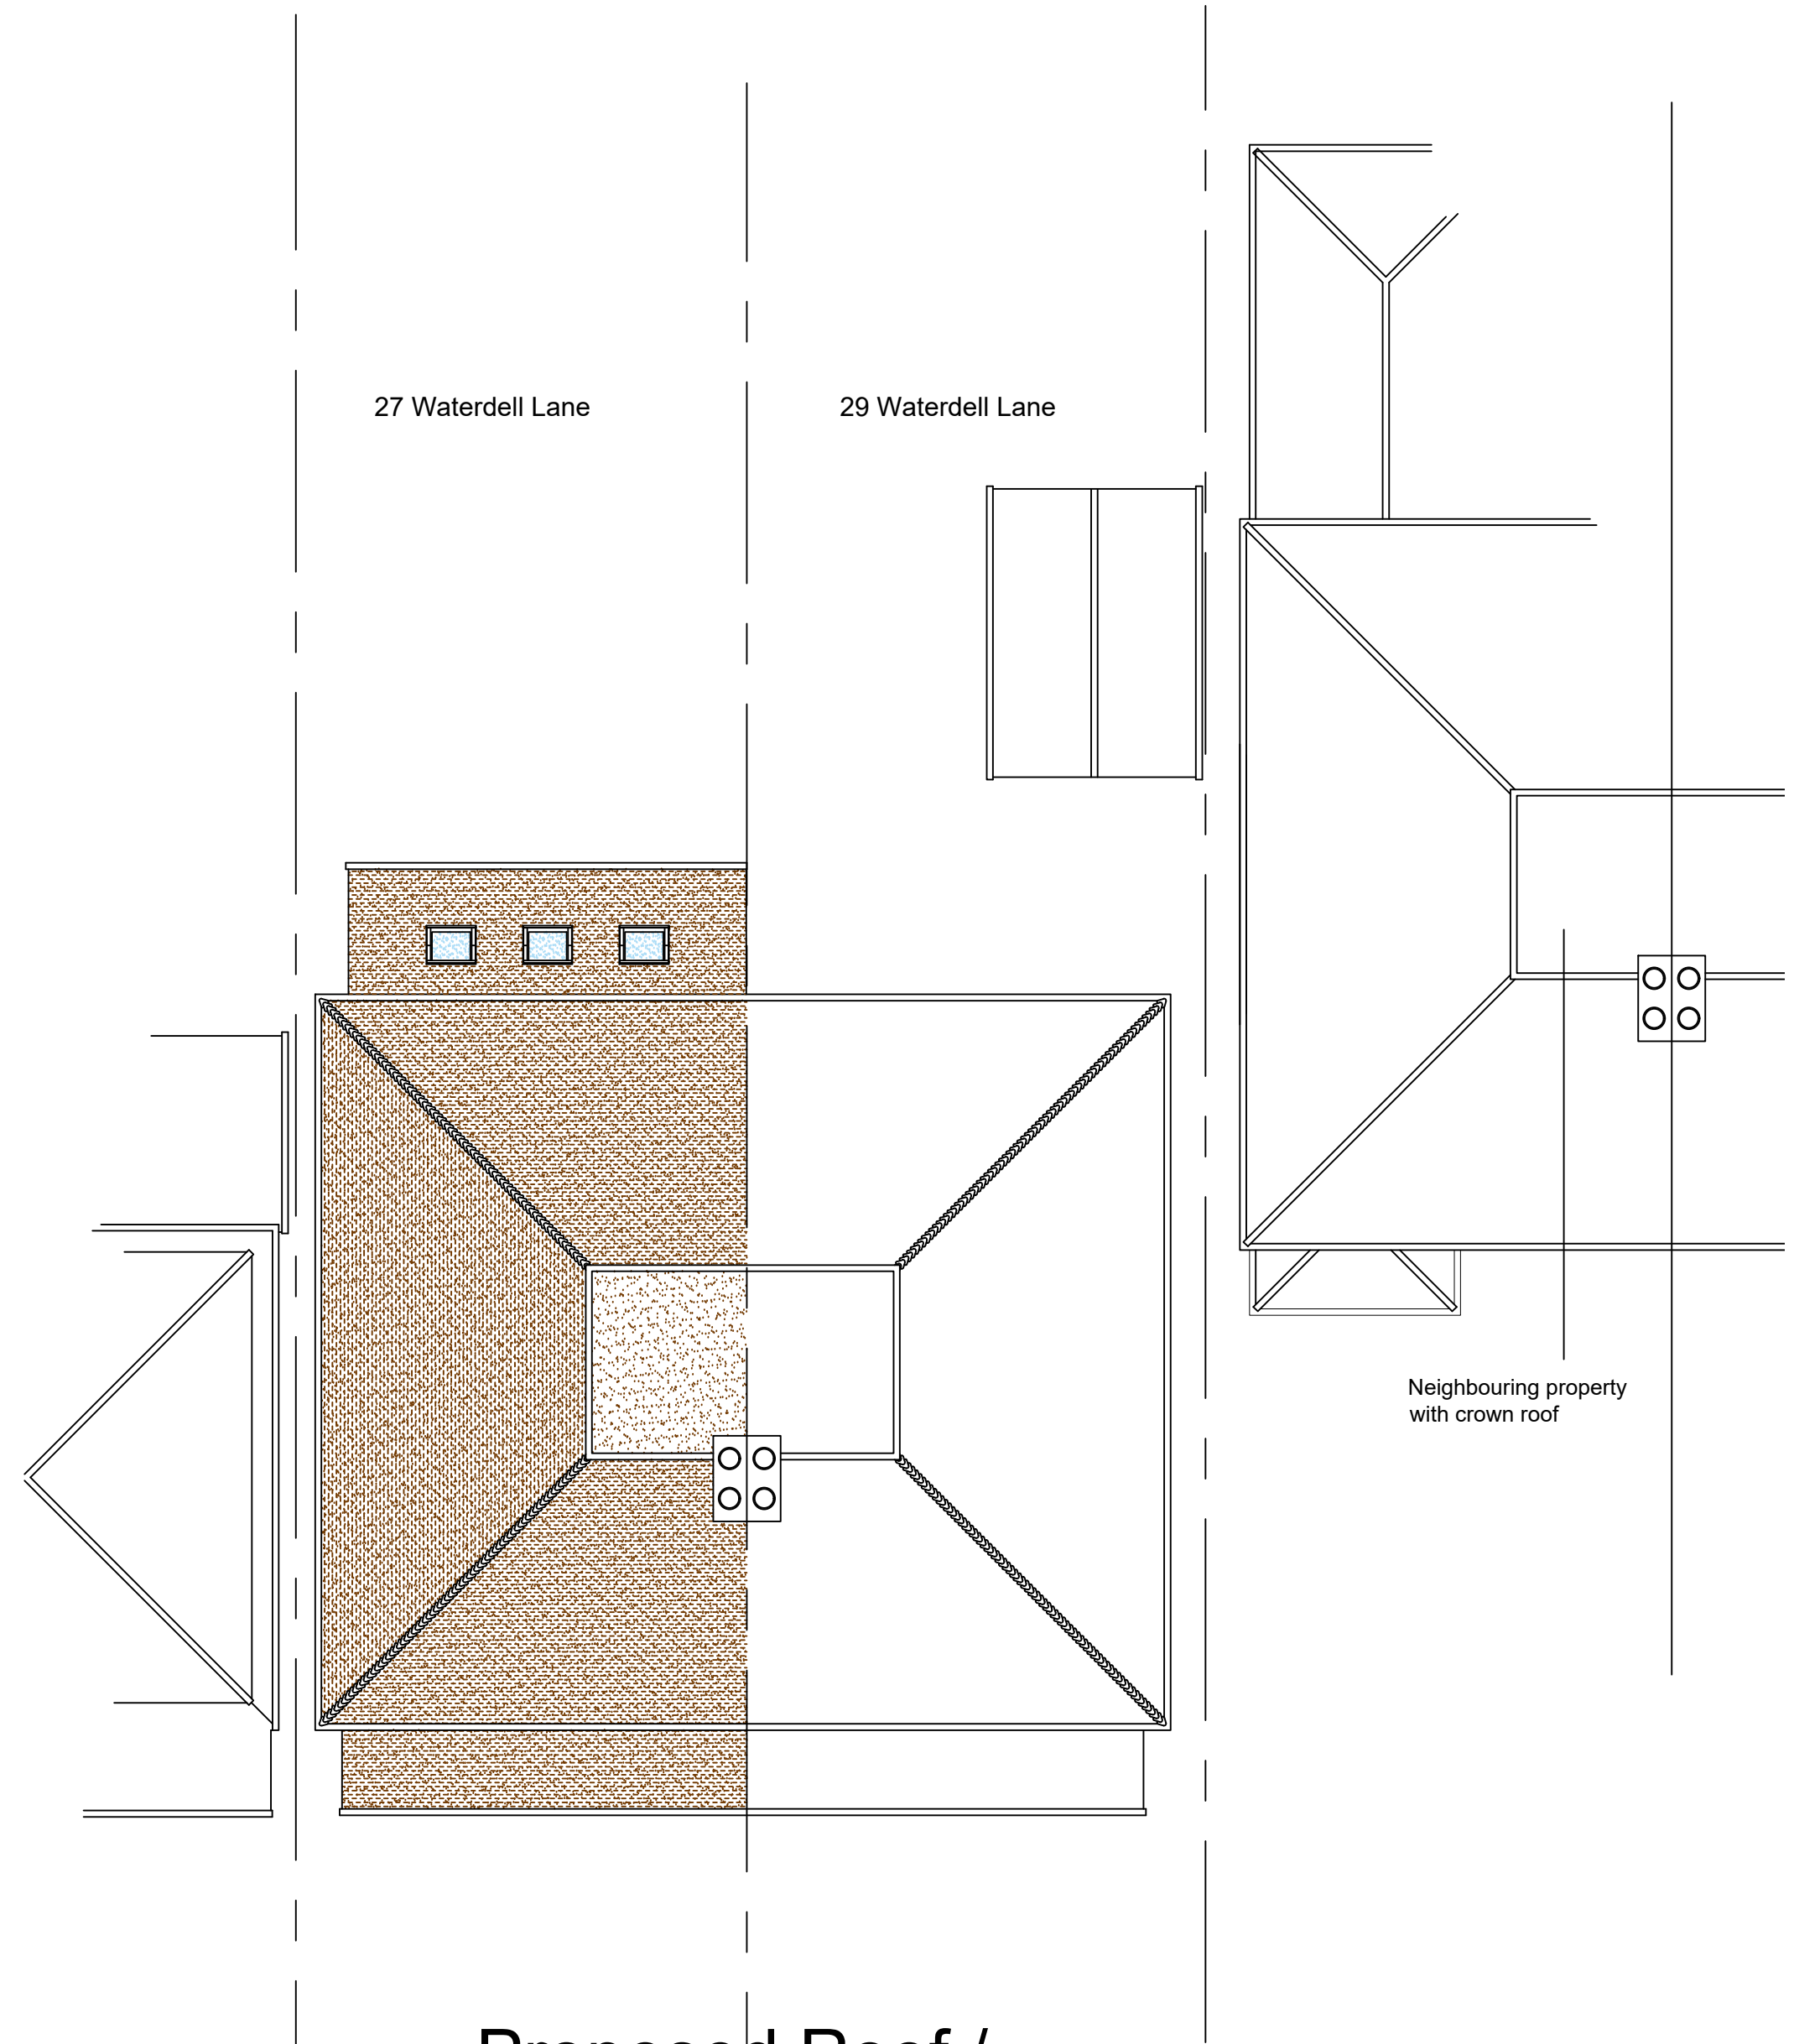


Proposed Roof /
Site Plan 1:100

1:100 Scale Bar

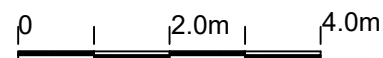

27 Waterdell Lane, St. Ippolyts,
Hertfordshire

2024 / 34 / 03

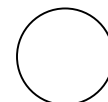

A1

Proposed Side / Rear Extension
and Roof Extension

Date

Sept 2024

Scale

1:50 1:100

Status

Planning

© THIS DRAWING IS COPYRIGHT

Architech Limited

Architectural and Building Consultants
Tel. 01462 634293 / 07768 123899