

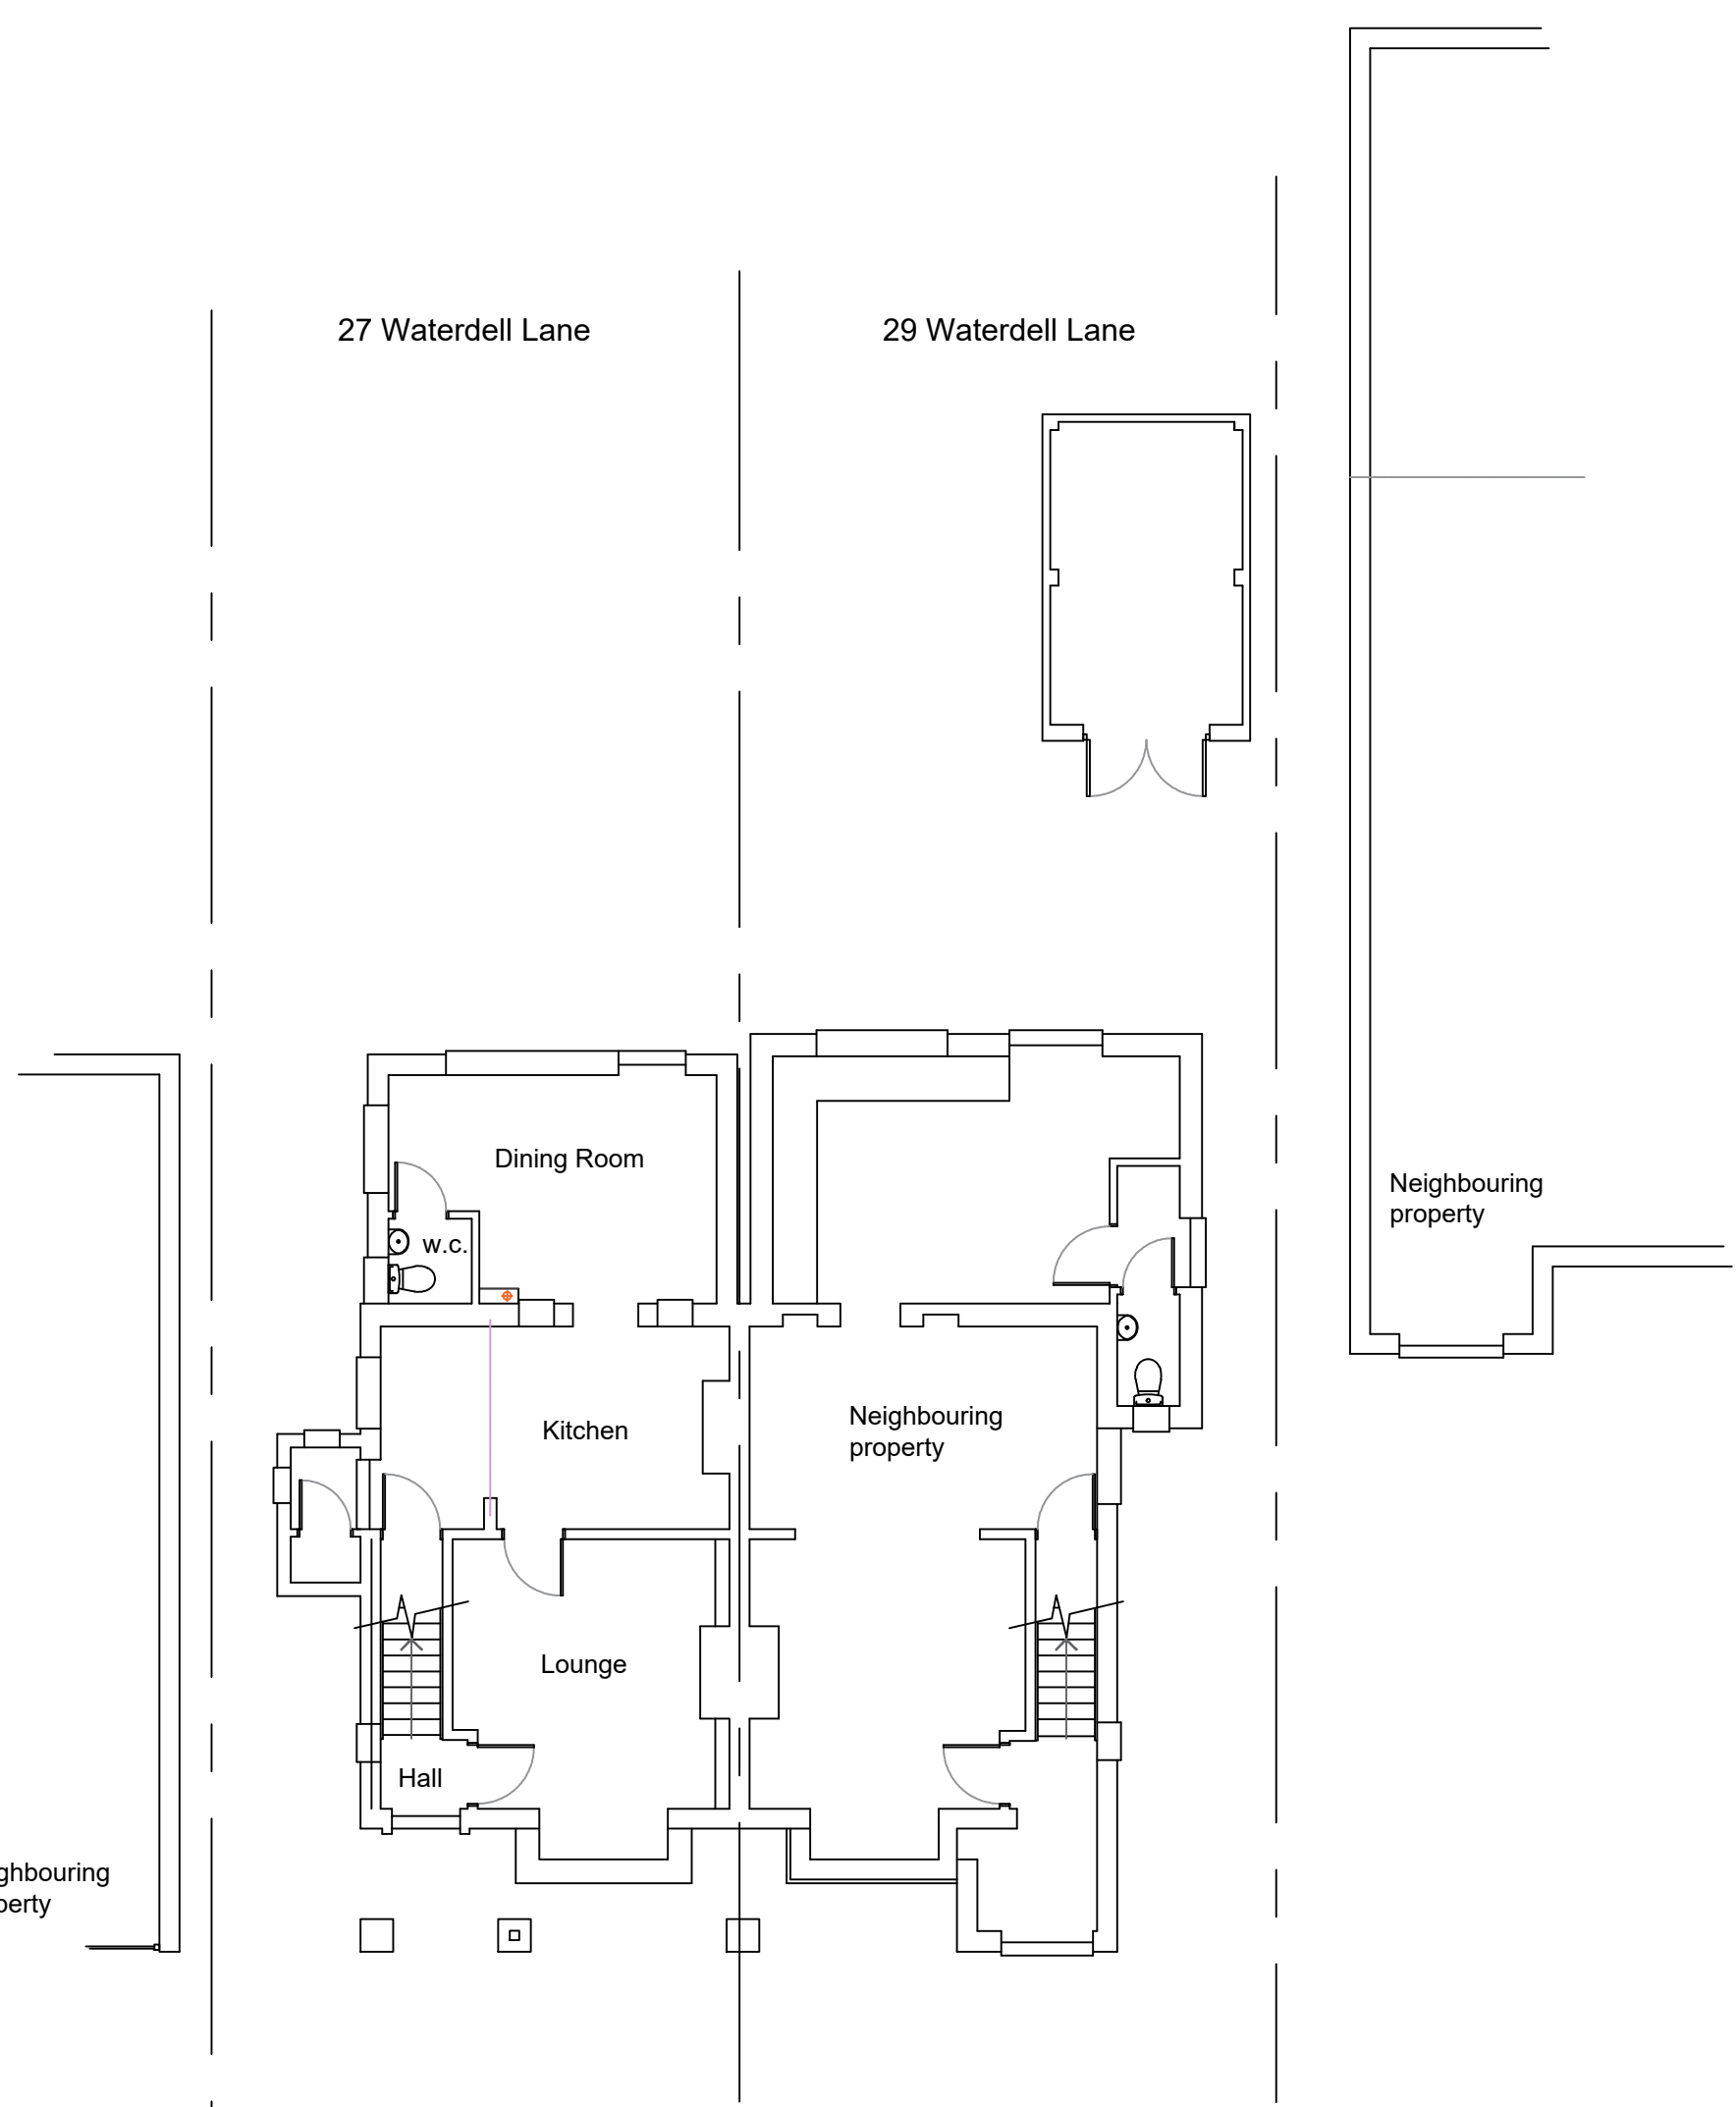


Existing Elevations 1:100

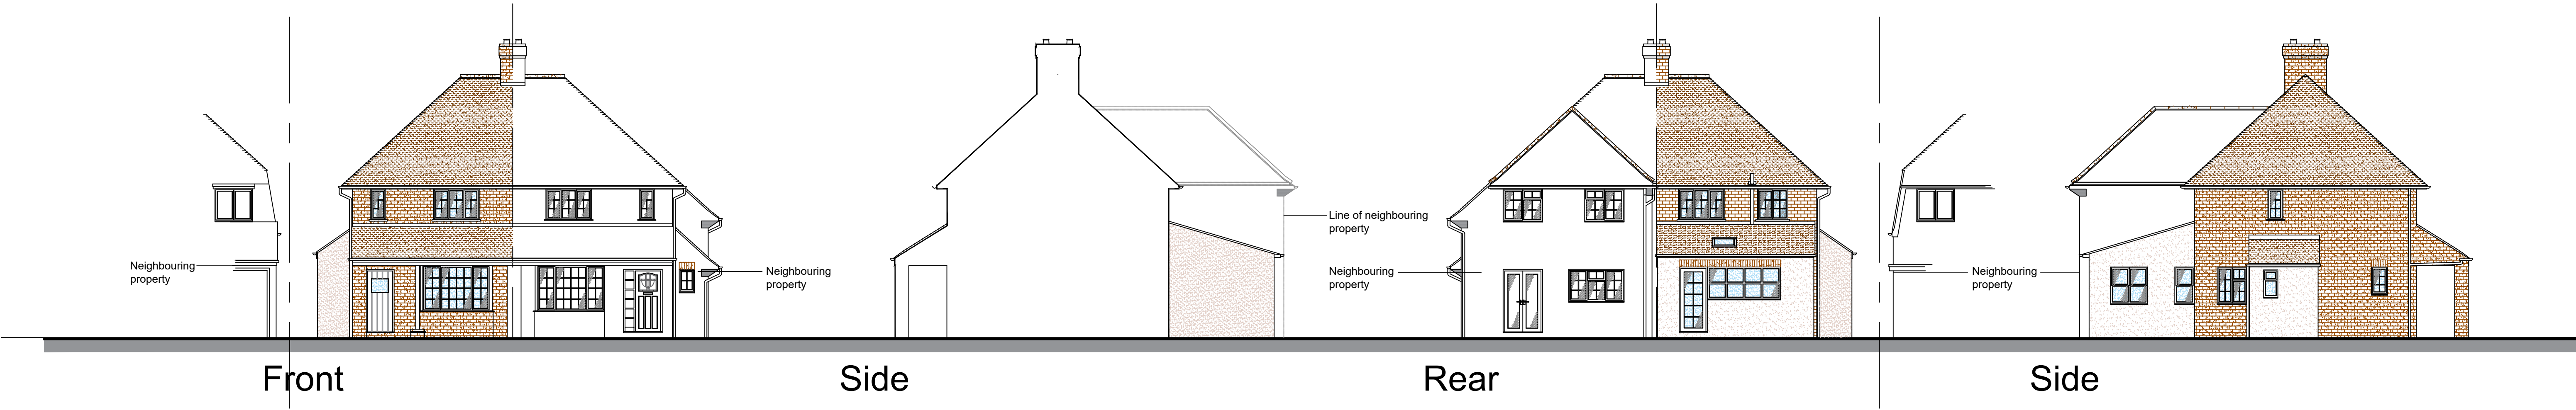

Existing Ground Floor Plan 1:100

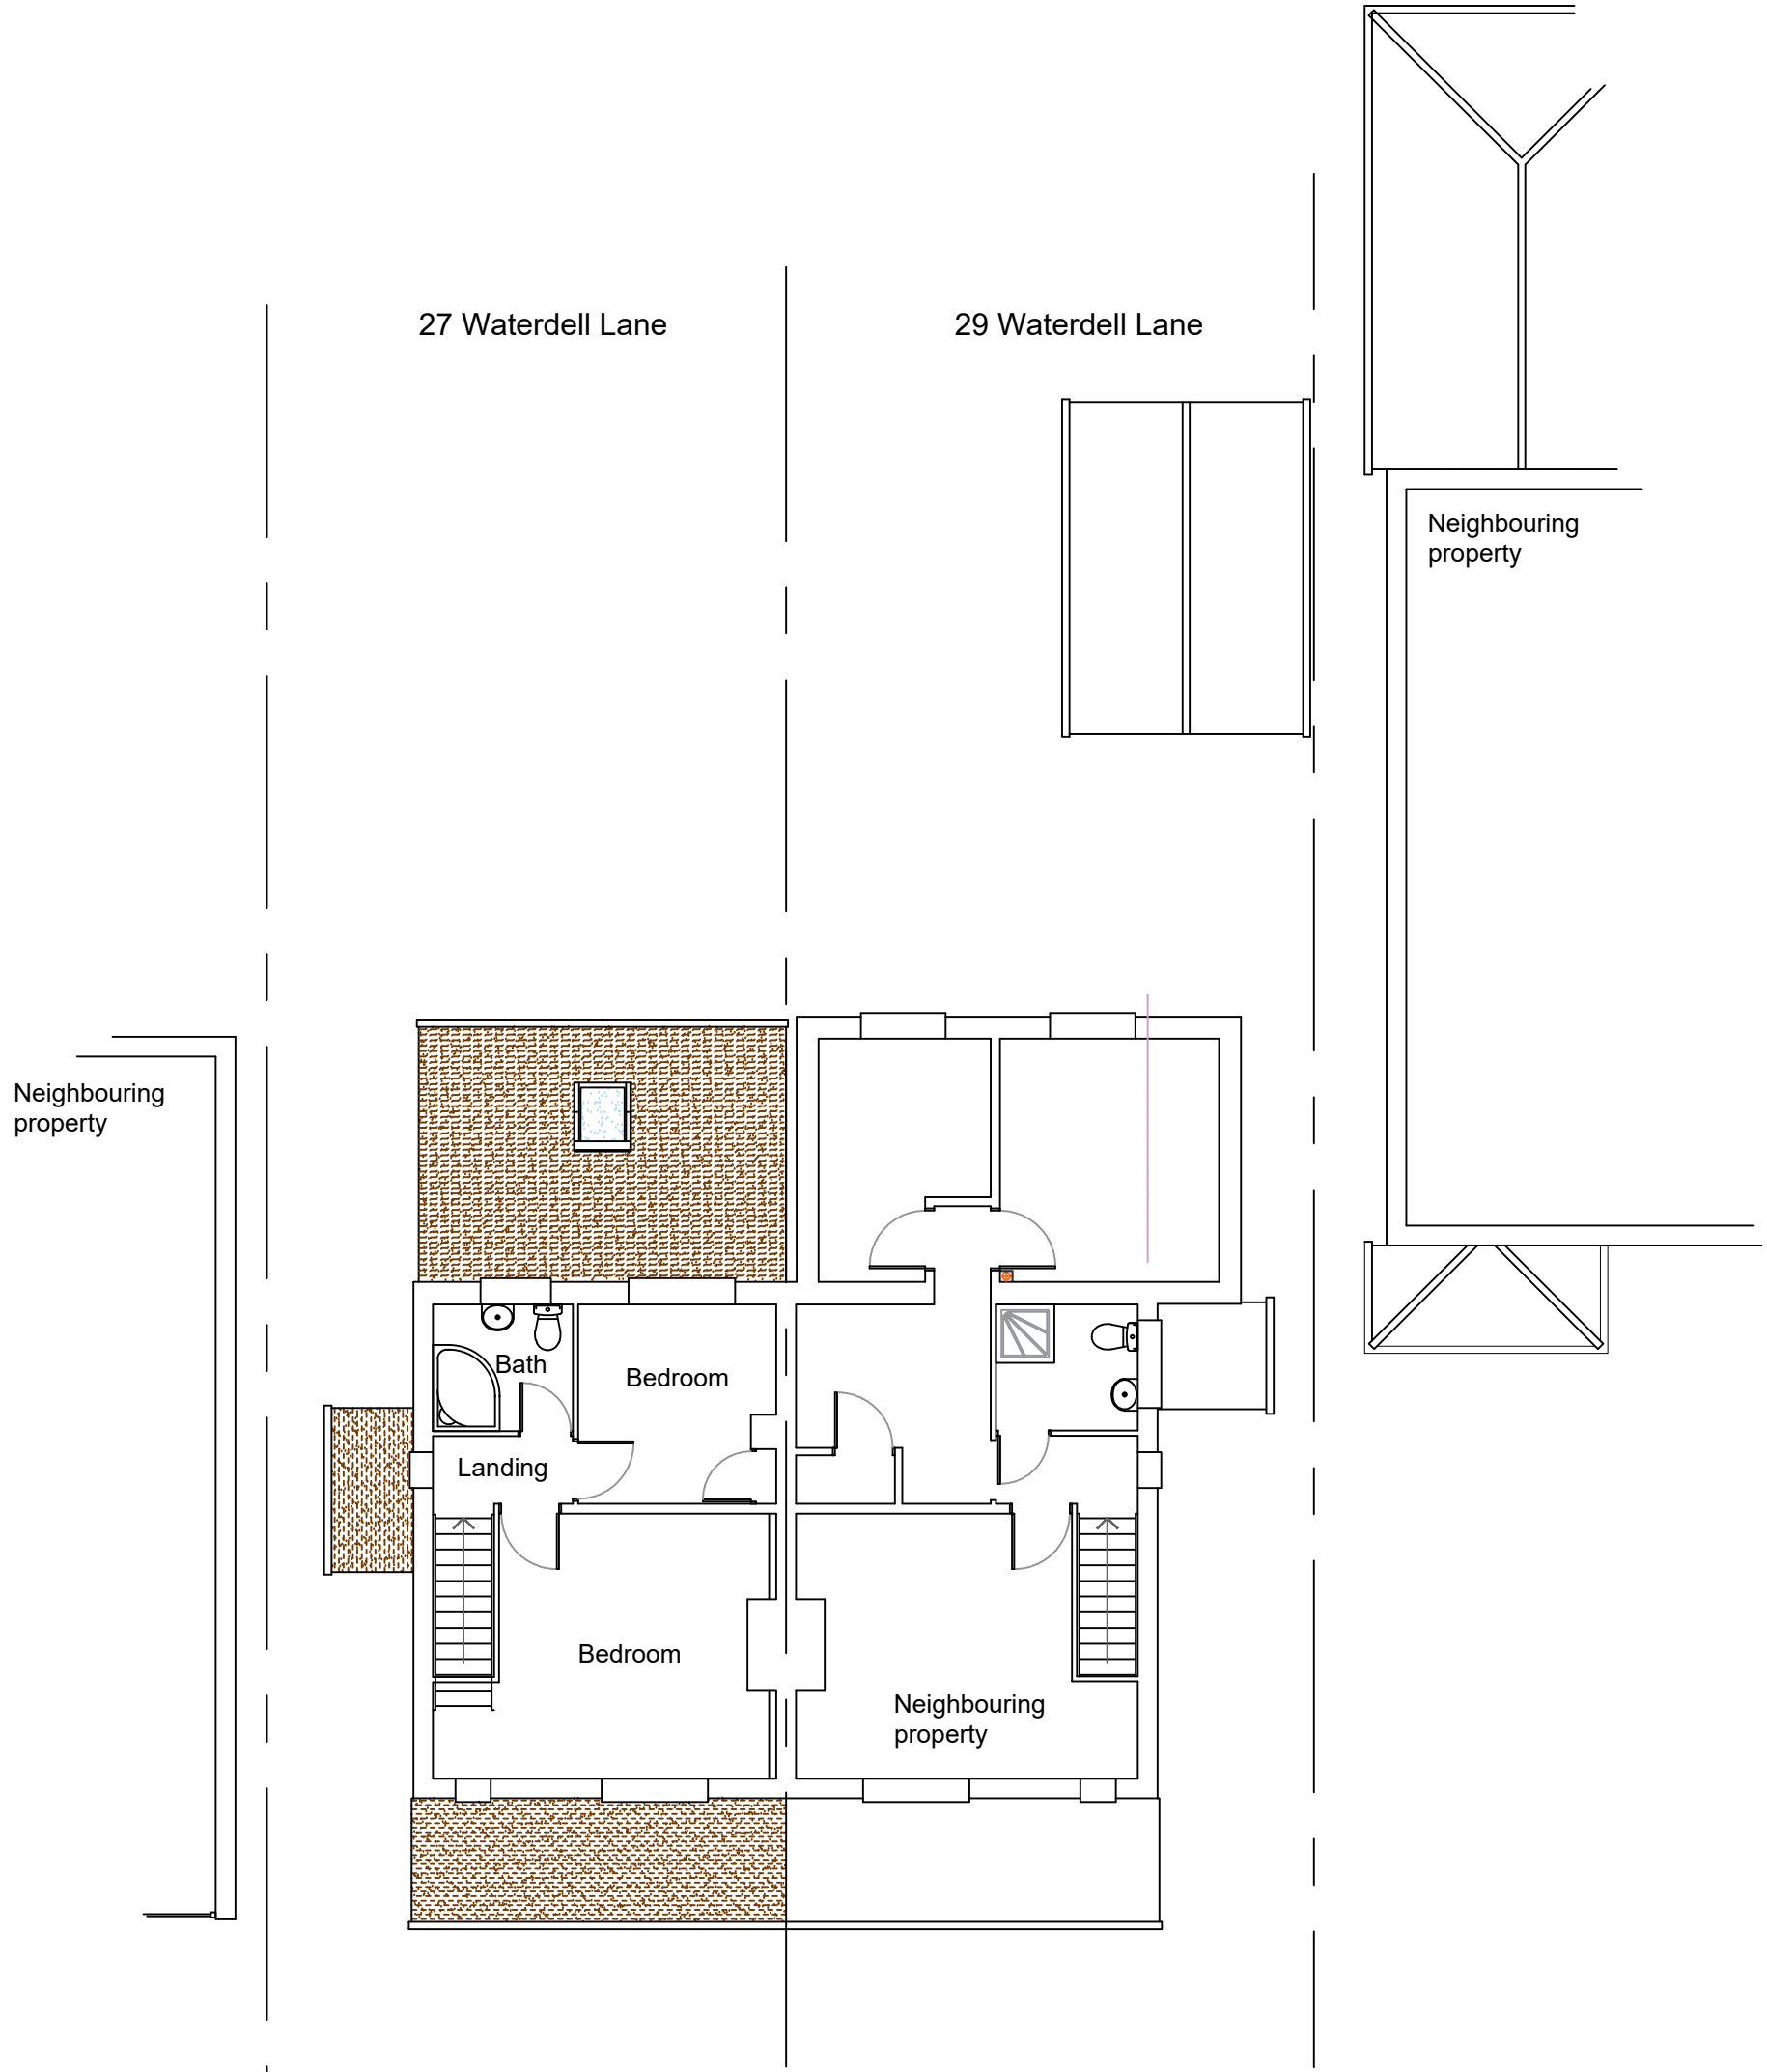

Existing First Floor Plan 1:100

1:100 Scale Bar 0 2.0m 4.0m

Architech Limited
Architectural and Building Consultants
Tel. 01462 634293 / 07768 123899

Project
27 Waterdell Lane, St. Ippolyts,
Hertfordshire
© THIS DRAWING IS COPYRIGHT

Title
Proposed Side / Rear Extension
and Roof Extension

Date	Scale	Status
Sept 2024	1:50 1:100	Planning

2024 / 34 / 02		A1
----------------	--	----