

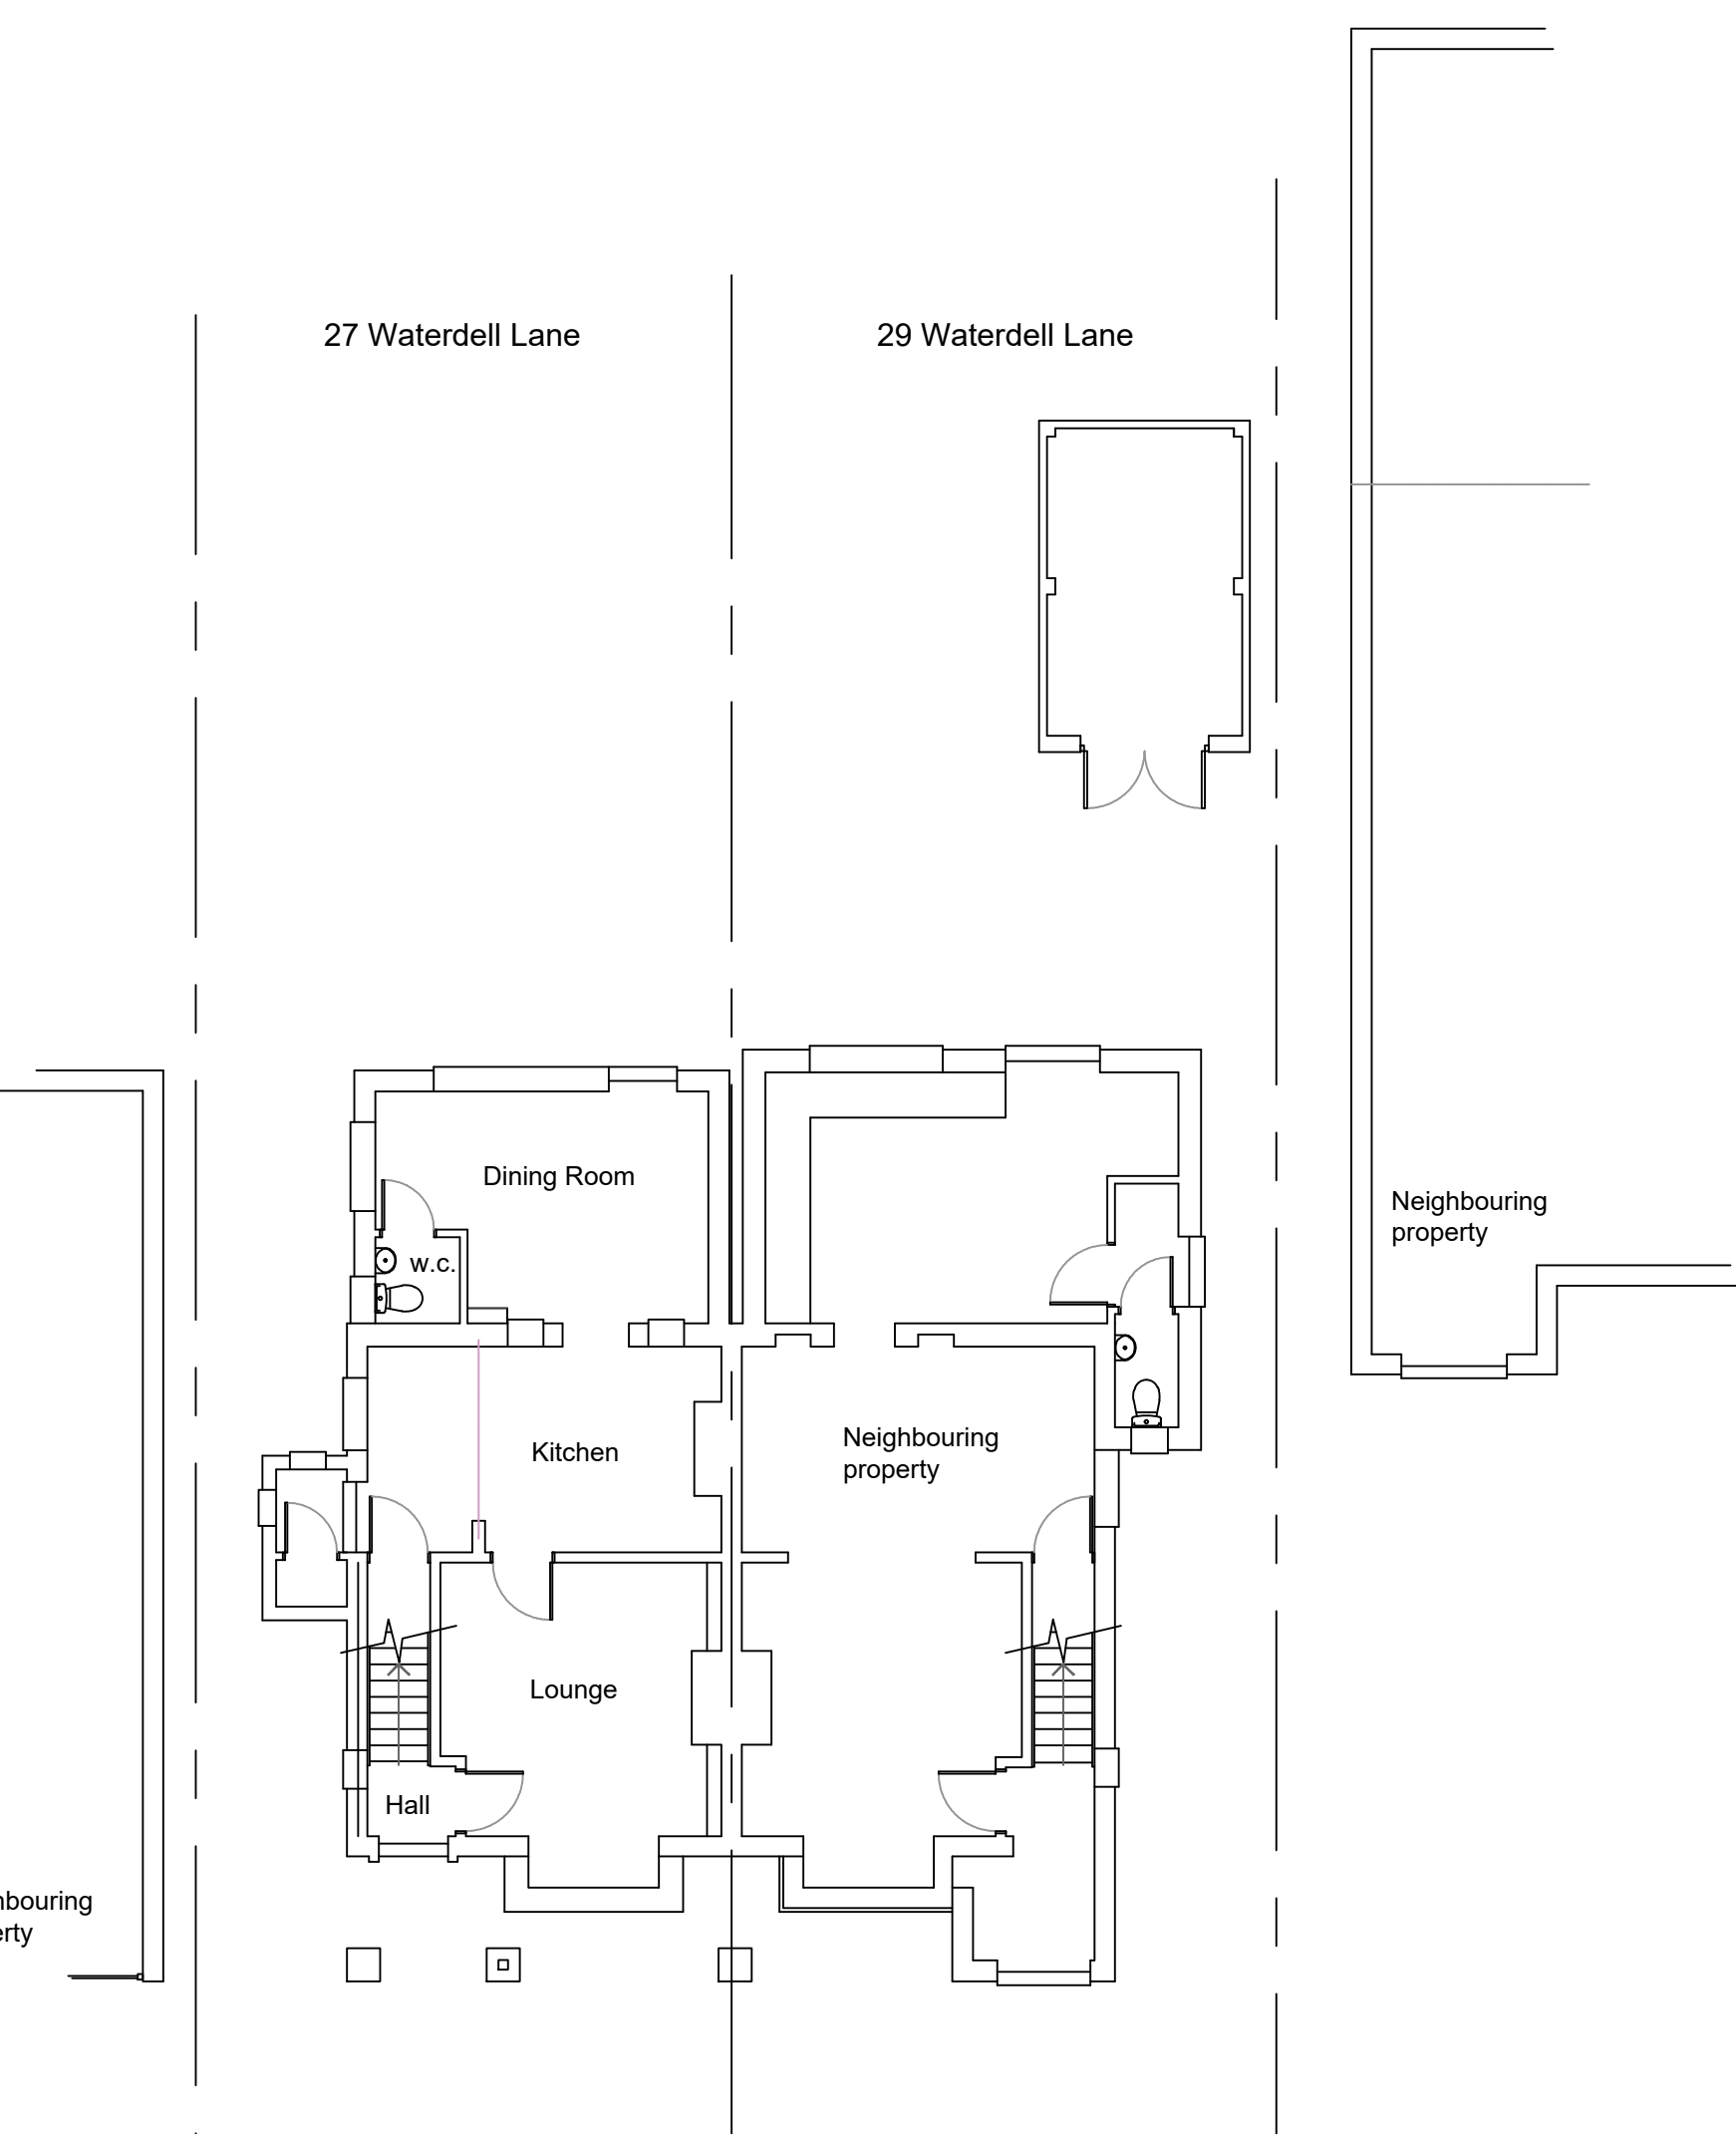


Existing Elevations 1:100

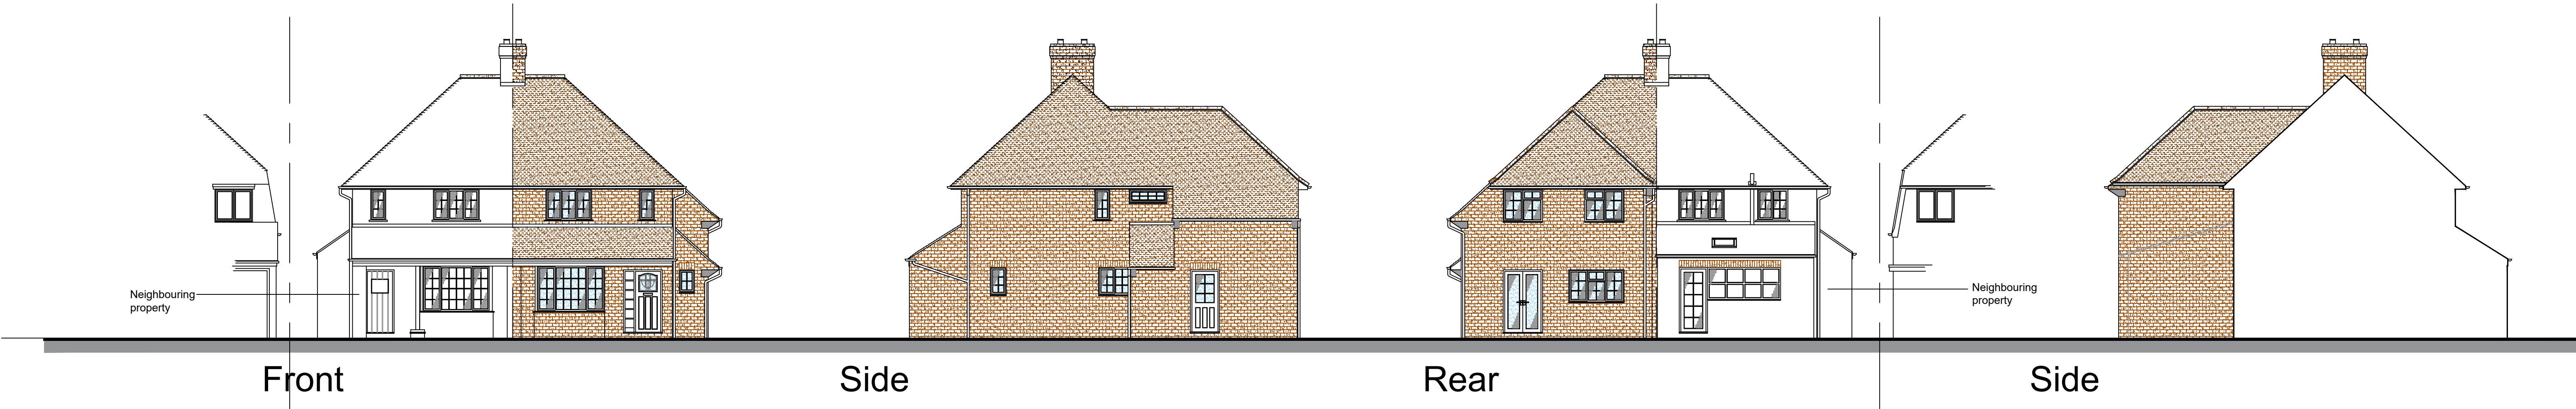

Existing Ground
Floor Plan 1:100

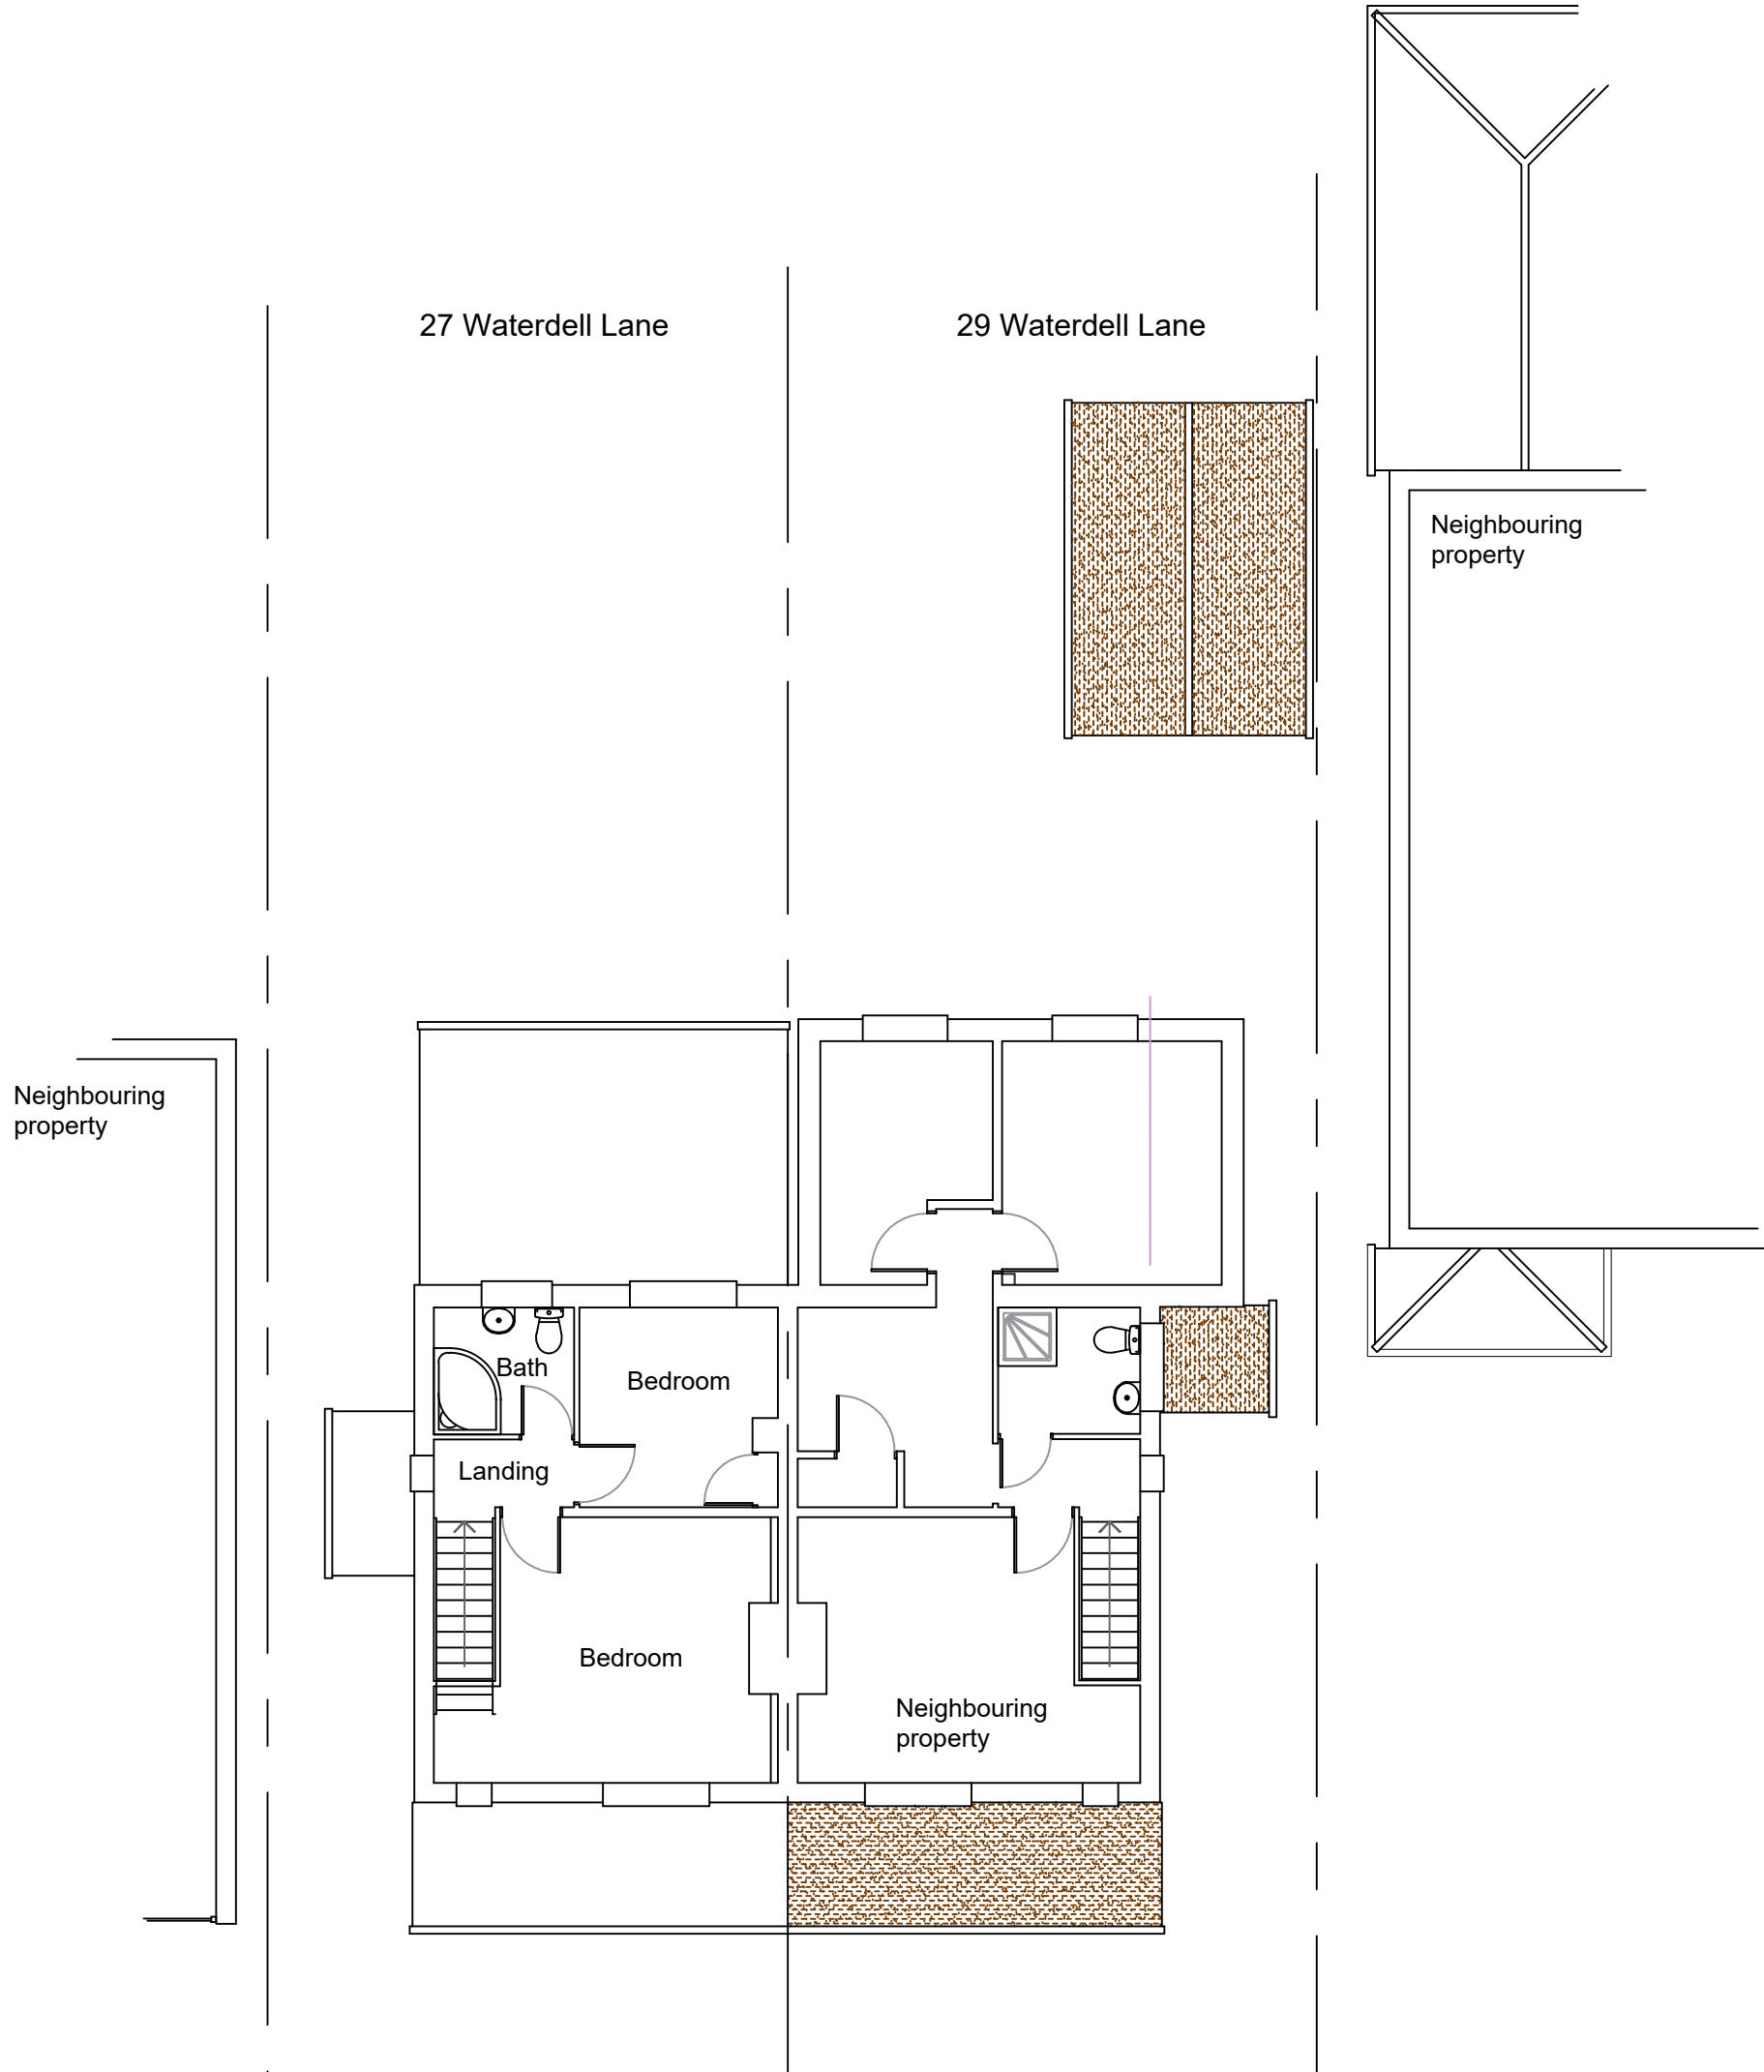

Existing First
Floor Plan 1:100

1:100 Scale Bar 0 2.0m 4.0m

Architech Limited

Architectural and Building Consultants
Tel. 01462 634293 / 07768 123899

Project

29 Waterdell Lane, St. Ippolyts,
Hertfordshire

© THIS DRAWING IS COPYRIGHT

Title

Proposed Side / Rear Extension
and Roof Extension

Date

Sept 2024

Scale

1:50 1:100

Status

Planning