

Waterdell Lane

Public Footpath

Grass Verge

Extg. dropped kerb

Boundary line

Line of extg. wall to be removed


Extg. opening to be blocked up and made good

Neighbouring property


Proposed roof extension to neighbouring property running in parallel to this application

Boundary line


Proposed Ground Floor Plan 1:50

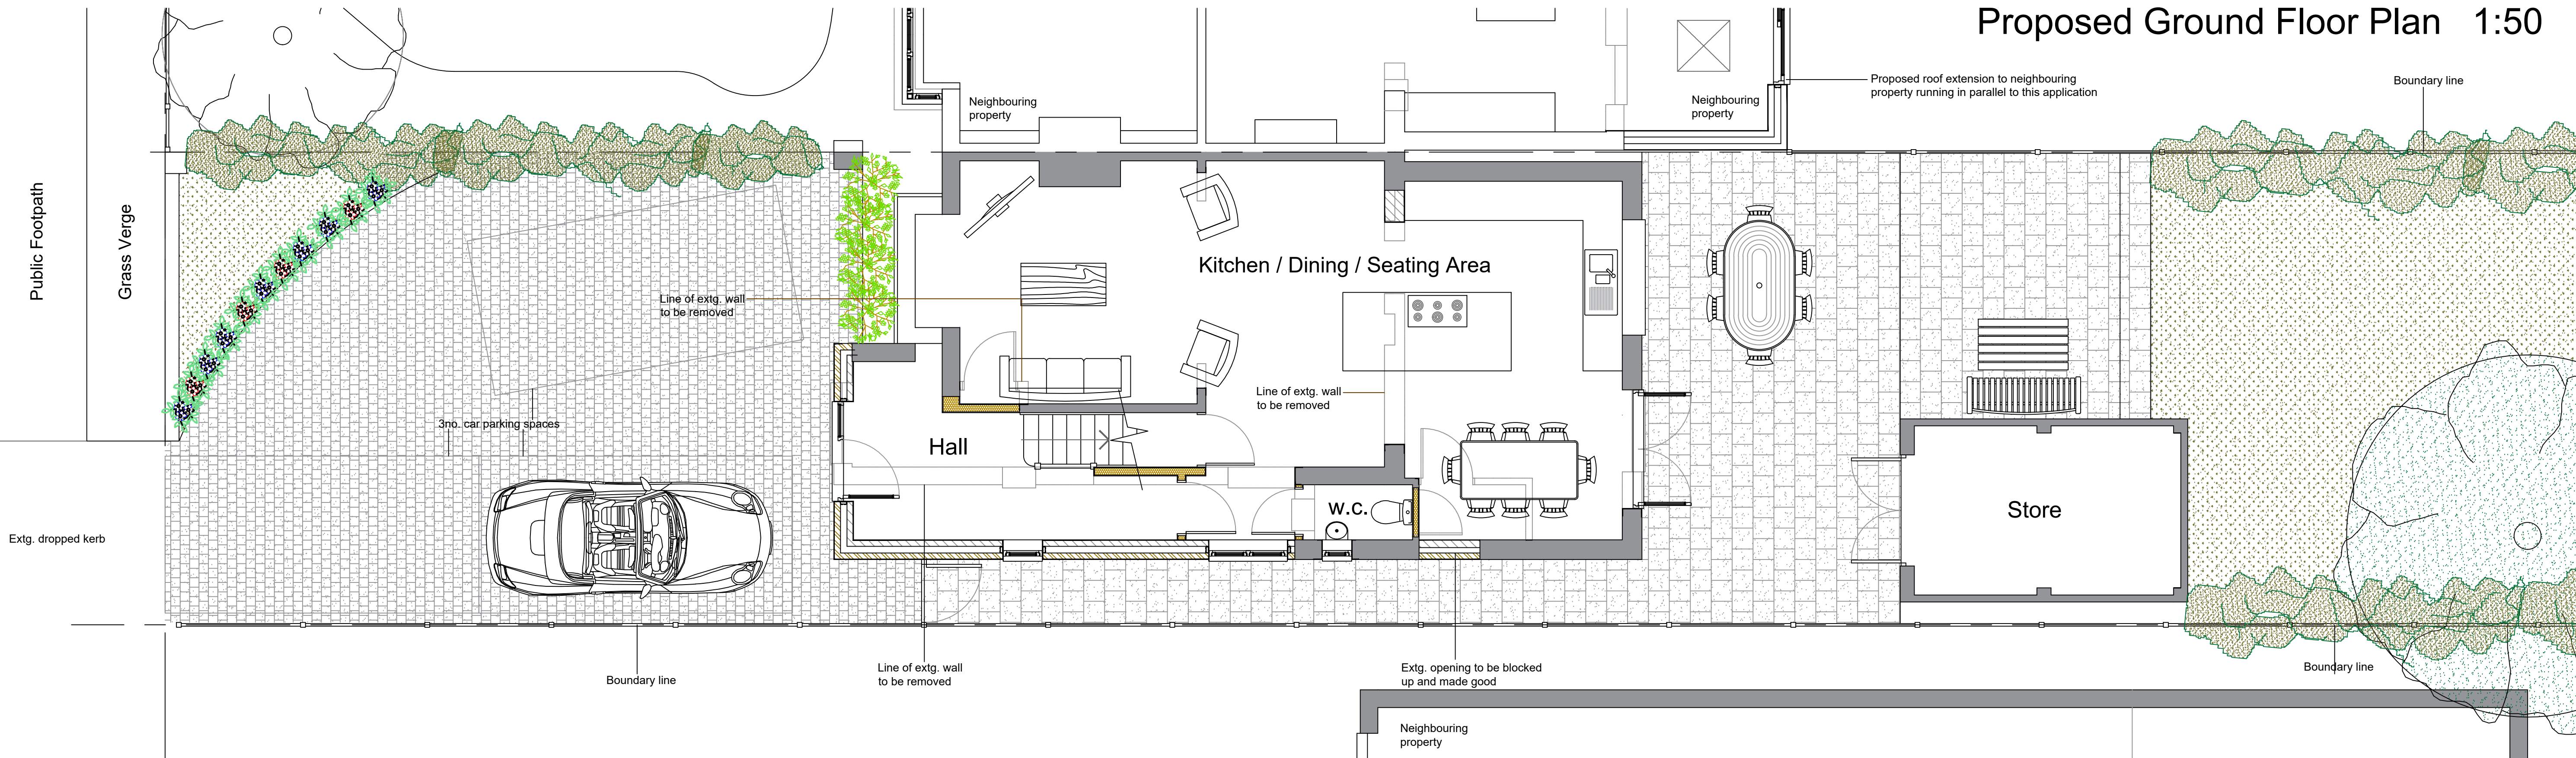


Proposed First Floor Plan 1:50

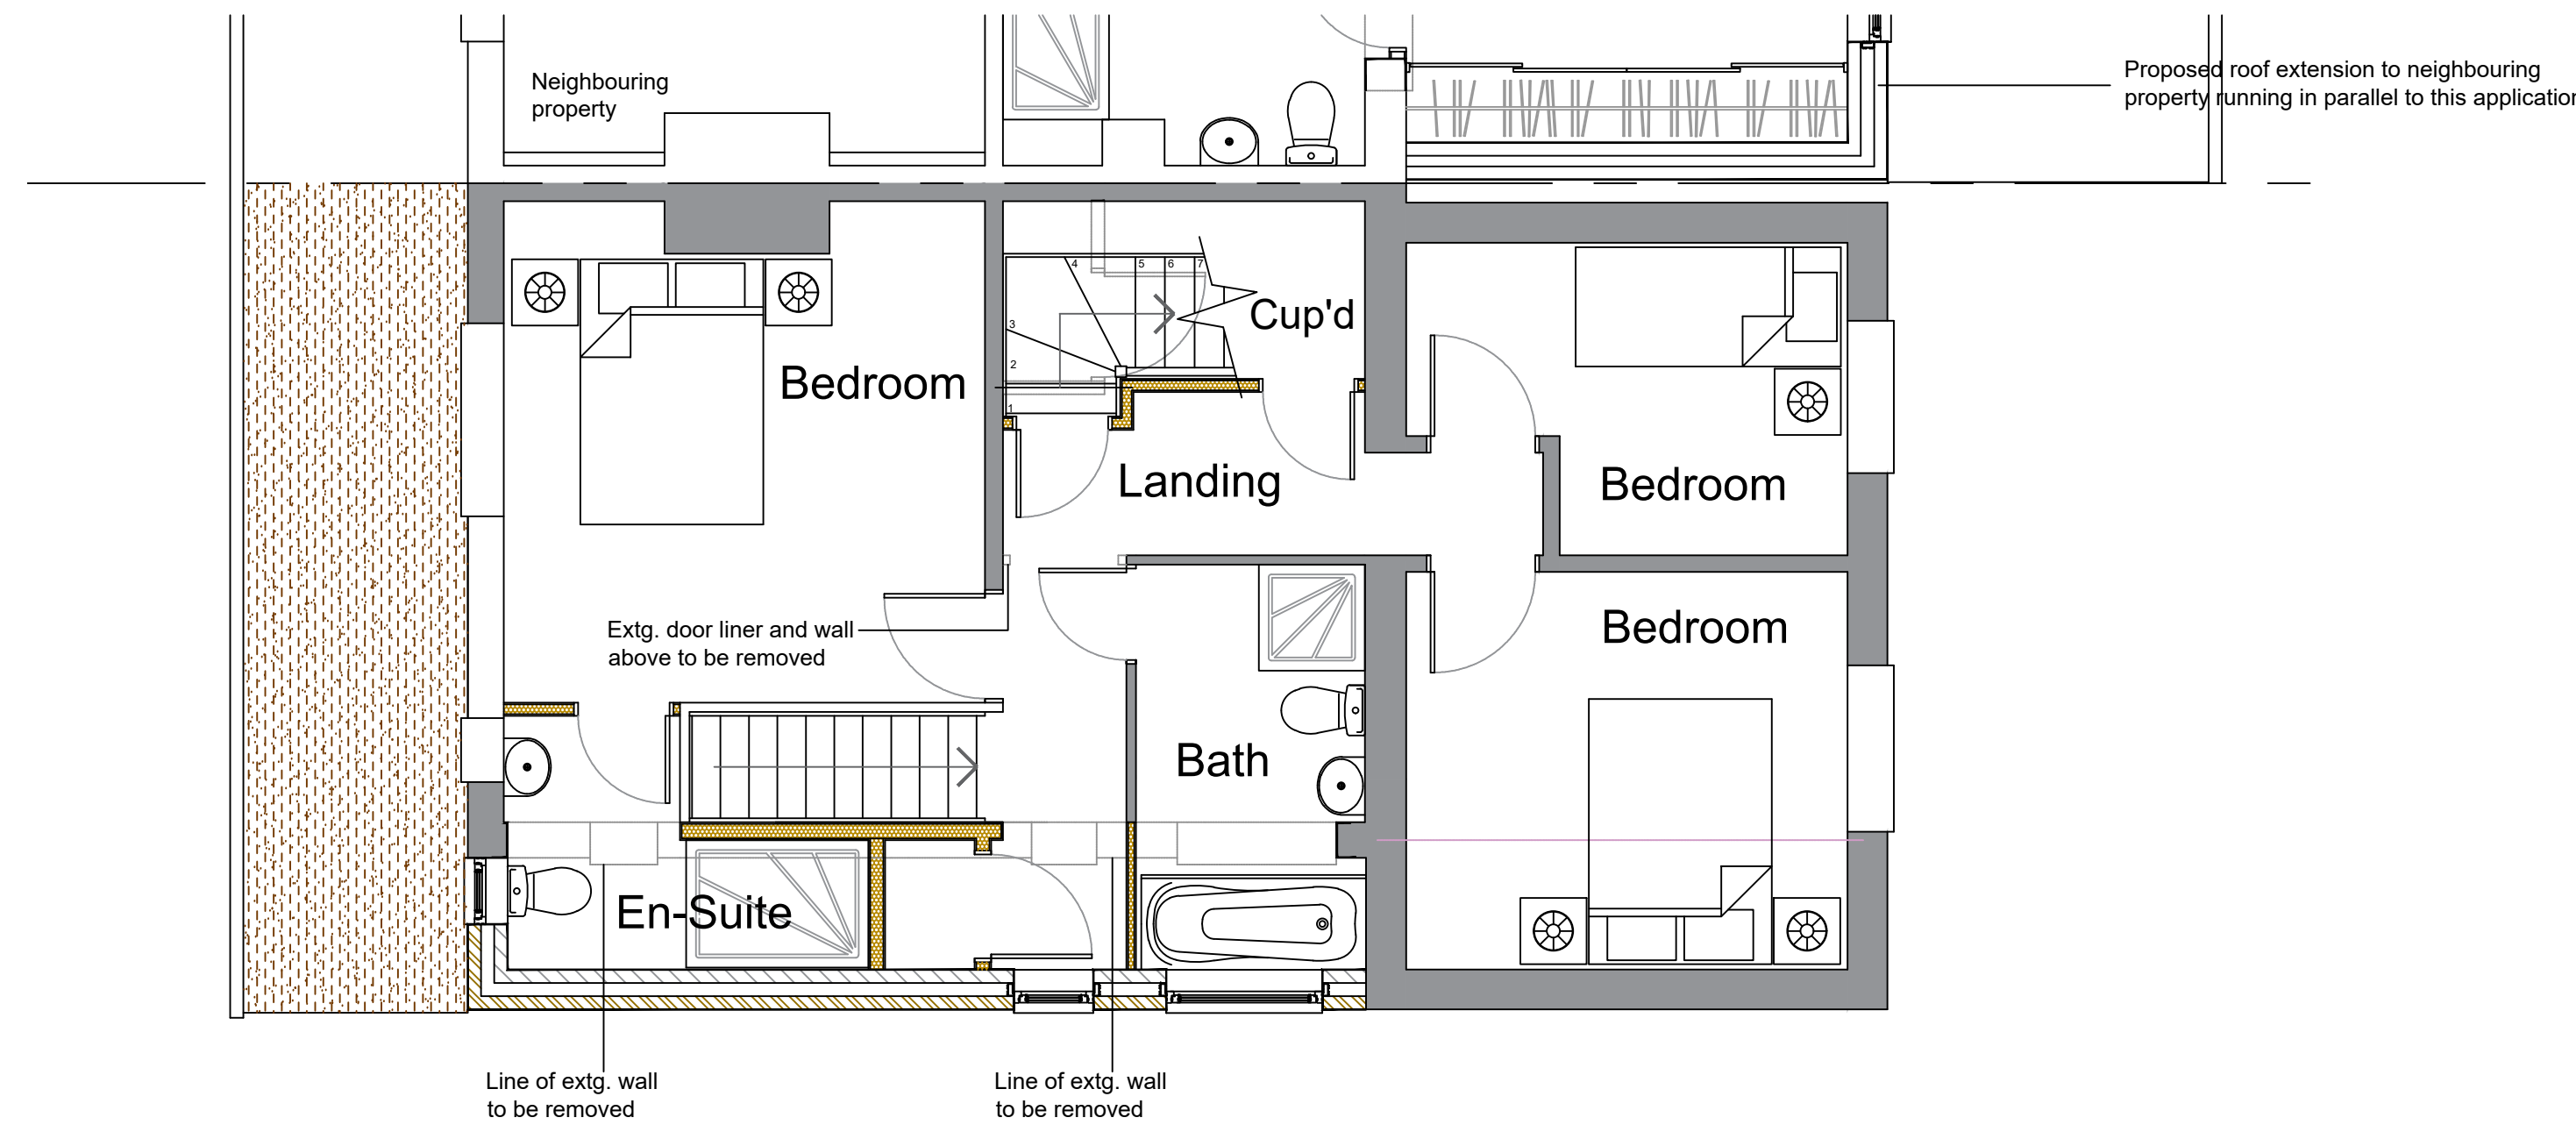

Proposed Second Floor Plan 1:50

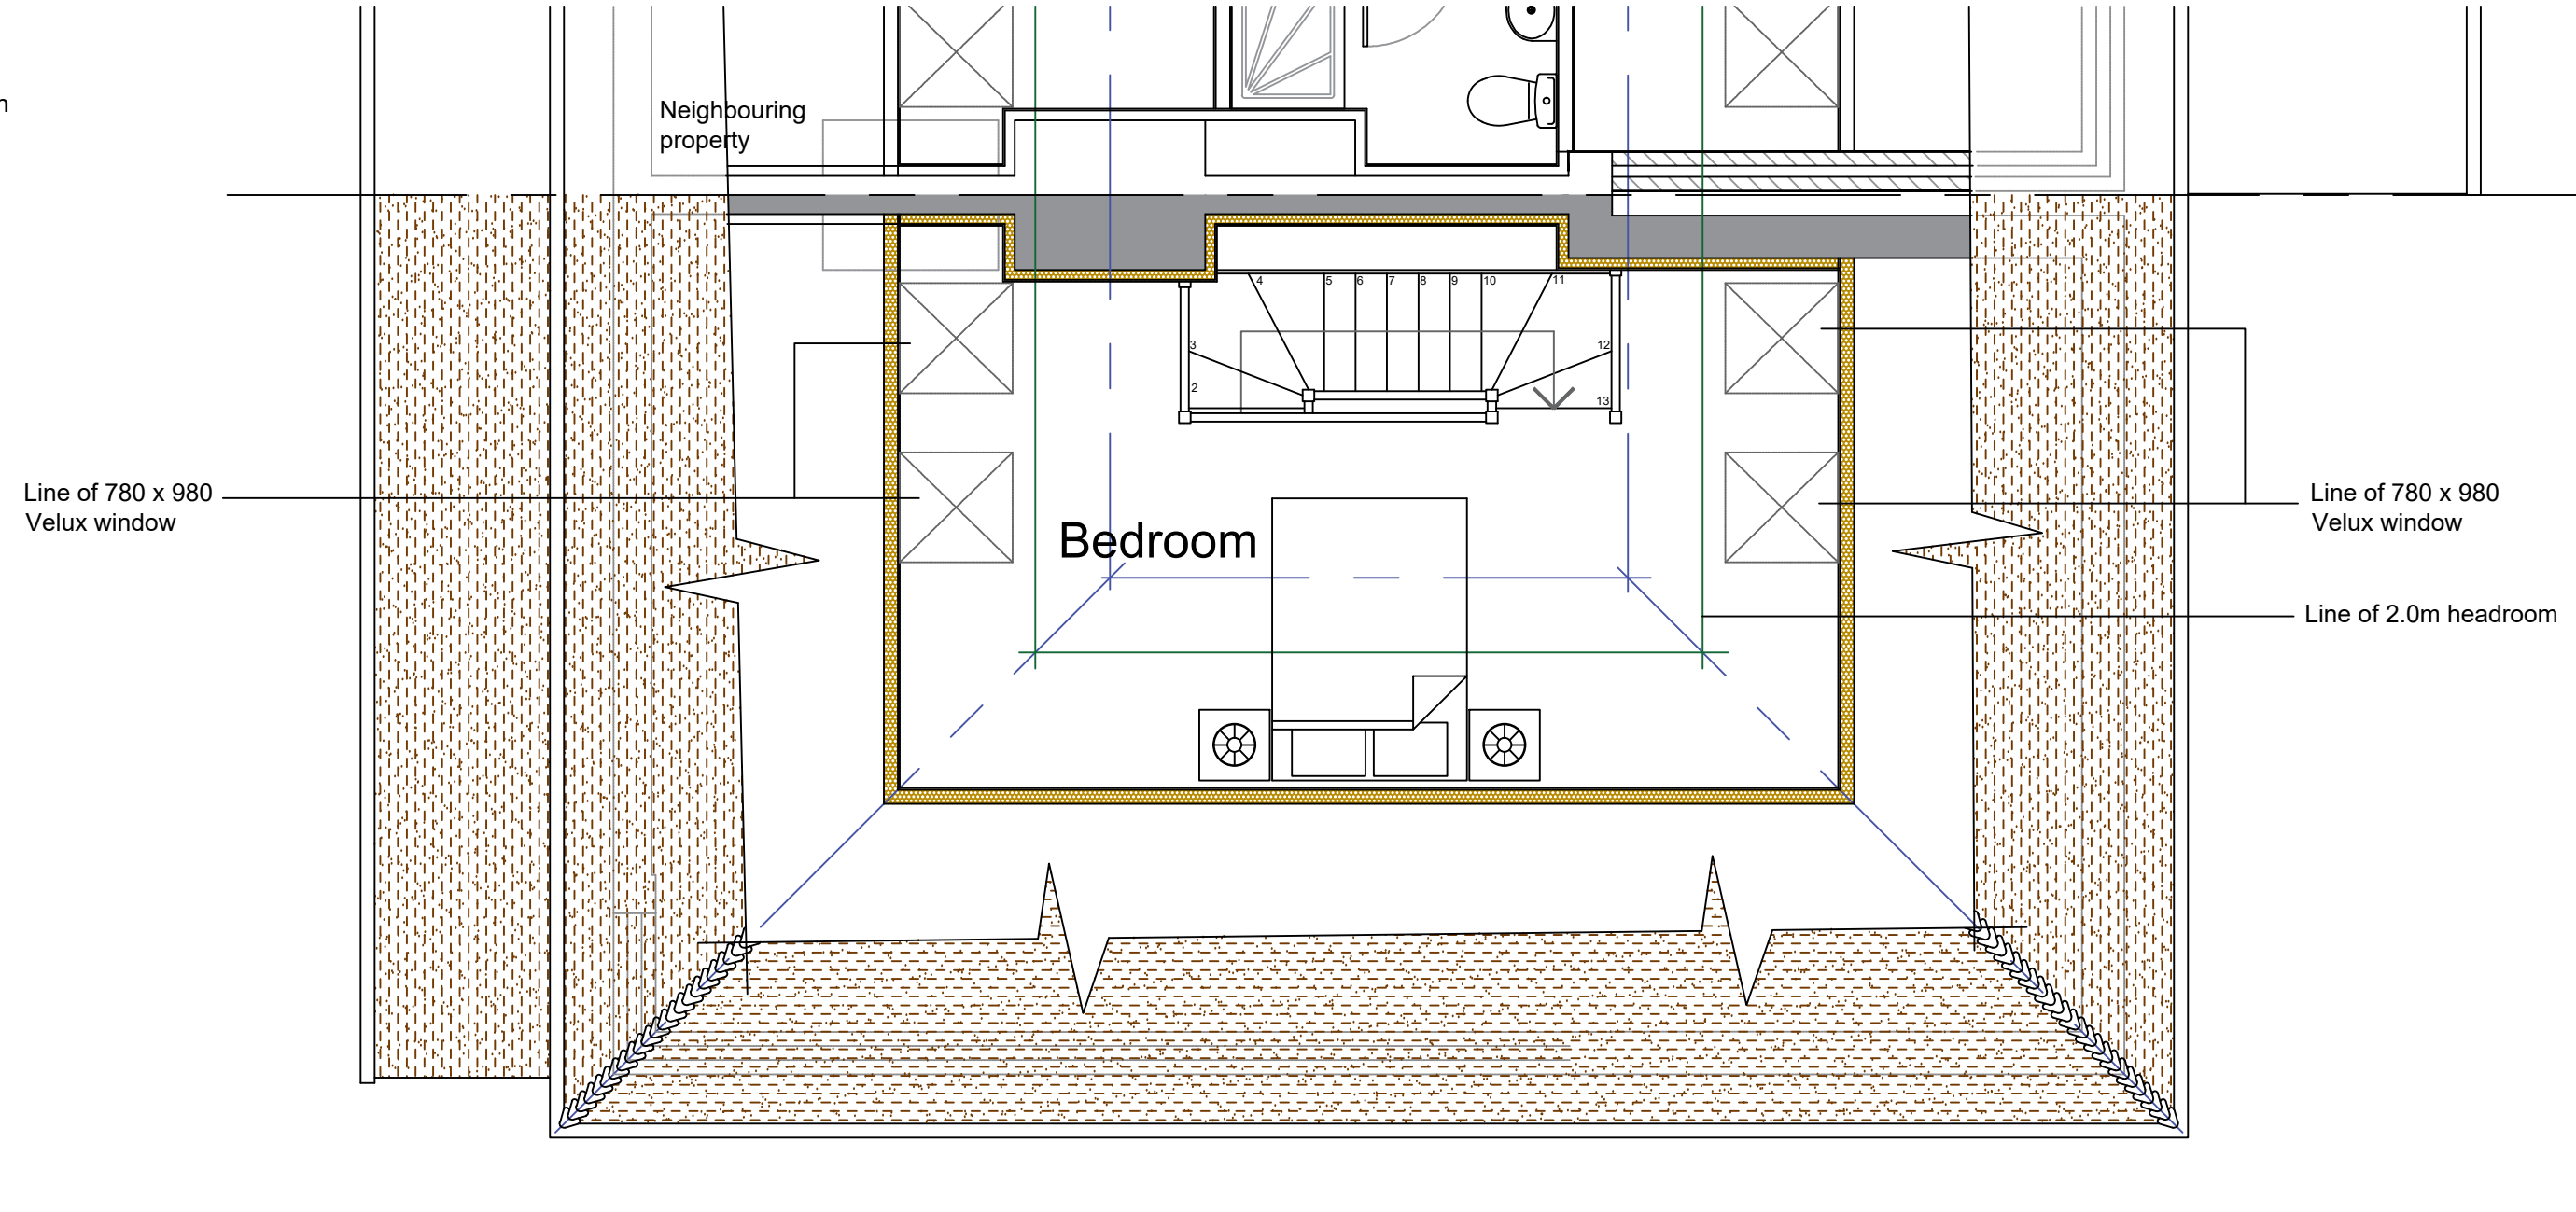

Proposed Elevations 1:100

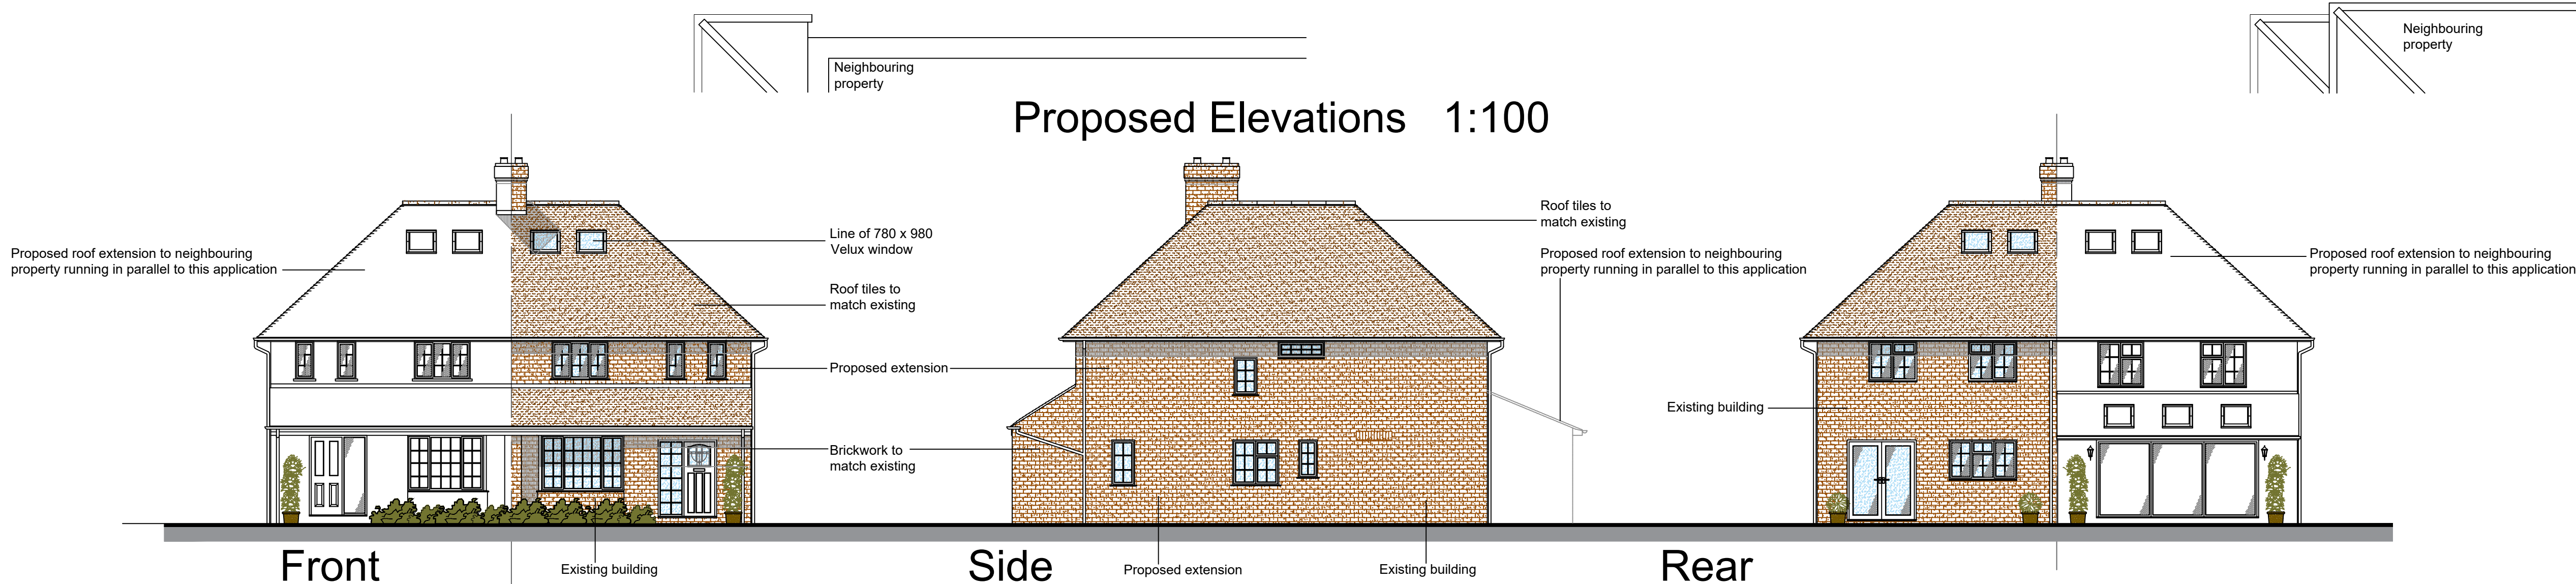

Architech Limited

Architectural and Building Consultants
Tel. 01462 634293 / 07768 123899

Project

29 Waterdell Lane, St. Ippolyts,
Hertfordshire

© THIS DRAWING IS COPYRIGHT

Title

Proposed Side / Rear Extension
and Roof Extension

Date

Sept 2024

Scale

1:50 1:100

Status

Planning

2024 / 34 / 101

A1