


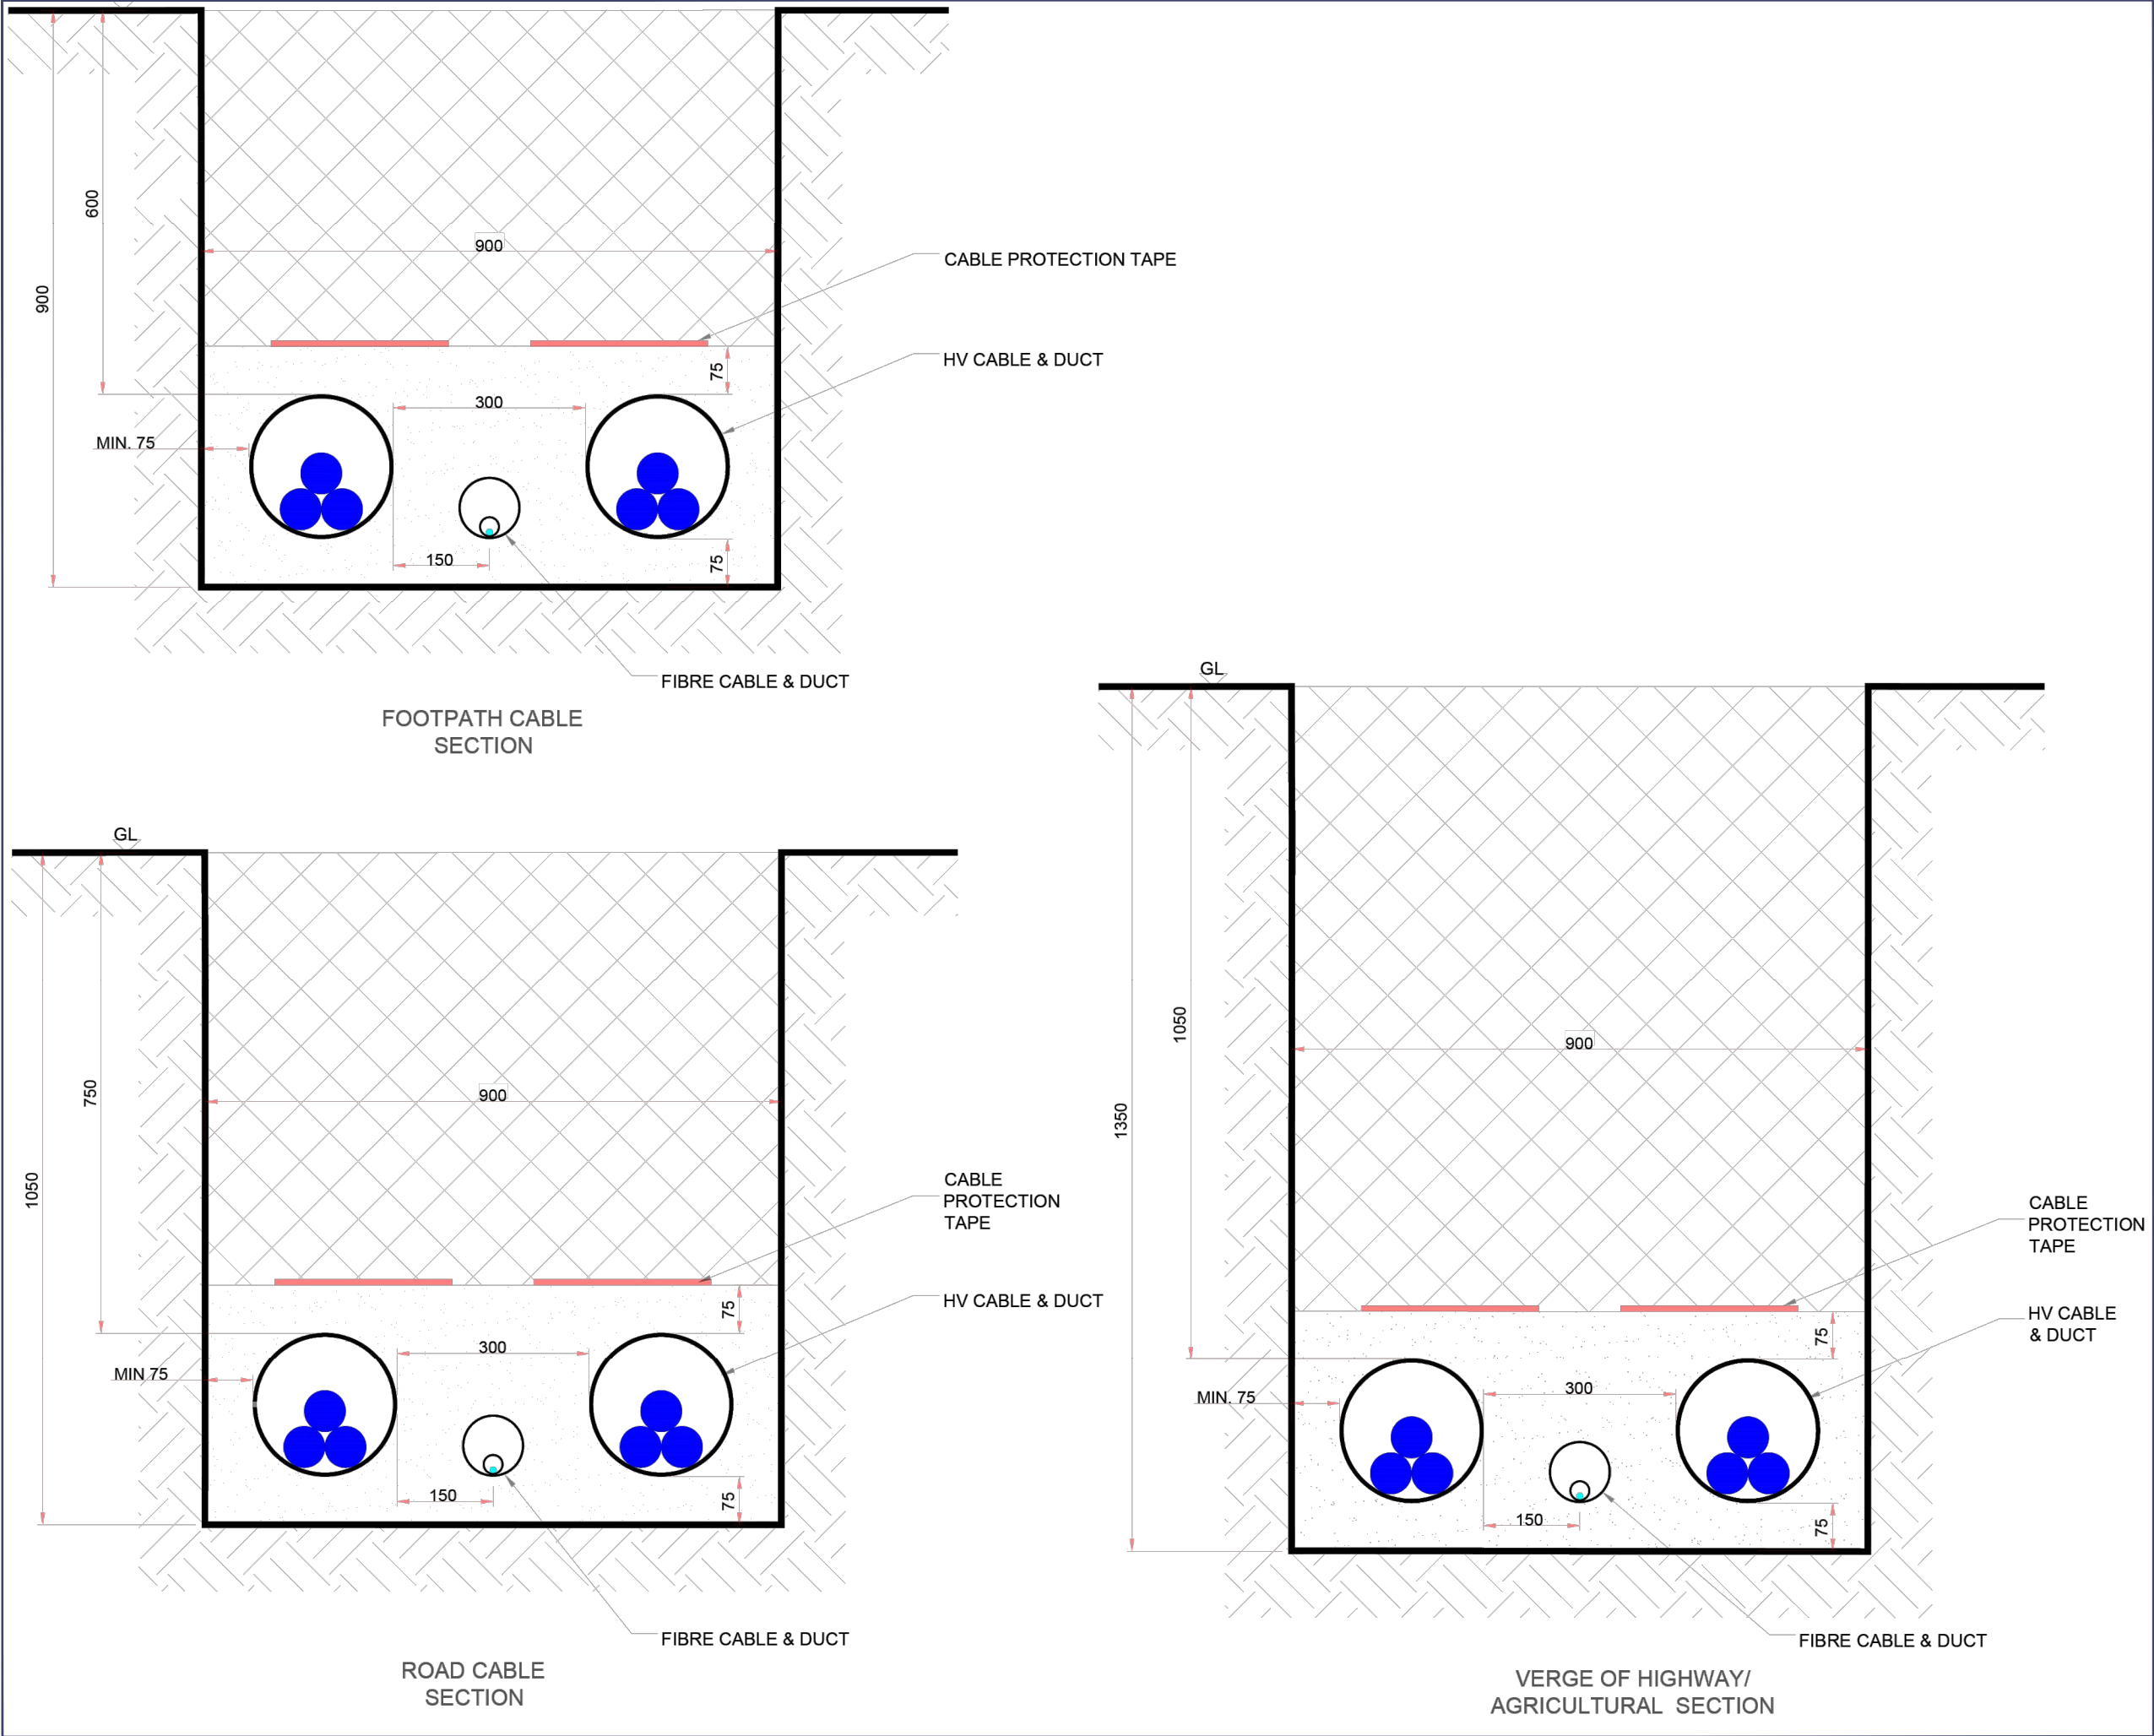

This drawing is the copyright of AXIS P.E.D Limited and may not be loaned, copied or reproduced in any way - or used for any offer, quote, tender or construction purposes without written consent of the company to do so. Follow any figured dimensions - do not scale for construction purposes. If in doubt ask.

Reproduced by permission of Ordnance Survey on behalf of HMSO. © Crown copyright & database right 2024. All rights reserved. Ordnance Survey Licence number AL 100036678



0344 8700 007
axis.co.uk



Client

AGR Solar 4 Limited

Project

Priory Farm Solar Array Revised Grid Connection

Drawing Title

Cable Trench Details Plan

Scale

1:10 @A3

Status

--

Date

July 2024

Drawn

JD

Checked

PR

Rev

Dwg no

3656-01-004