

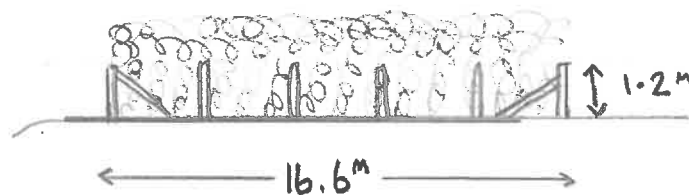


POST + STOCK MESH FENCING
TO REPLACE EXISTING FENCE
OF SAME CONSTRUCTION.

150mm ROUND PRESSURE TREATED SPRUCE
1.8m POSTS INSERTED INTO GROUND
LEAVING 1.2m PROTRUDING
1.2m GALVANISED STOCK MESH.

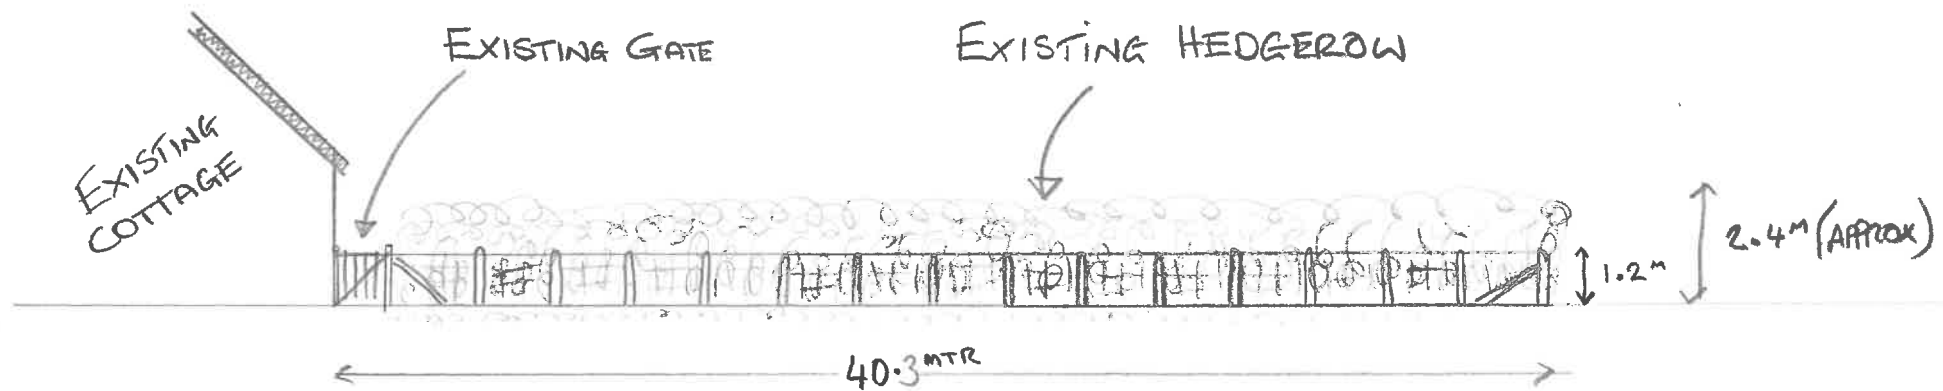

SCALE 1:250

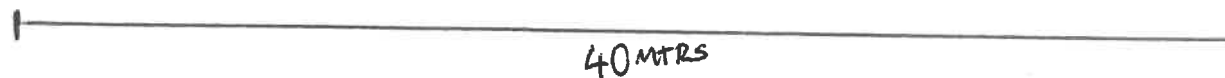

DRAWING N° 3

TITLE: PROPOSED POST + MESH FENCE

LABURNUM COTTAGE,
38 WEST ST, LILLEY, HERTS
LU2 8LN

SCALE 1:250

