


PLAN / LOCATION OF REPLACEMENT STOCK FENCE

LABURNUM COTTAGE 38 WEST ST, LILLET, LU2 8LN

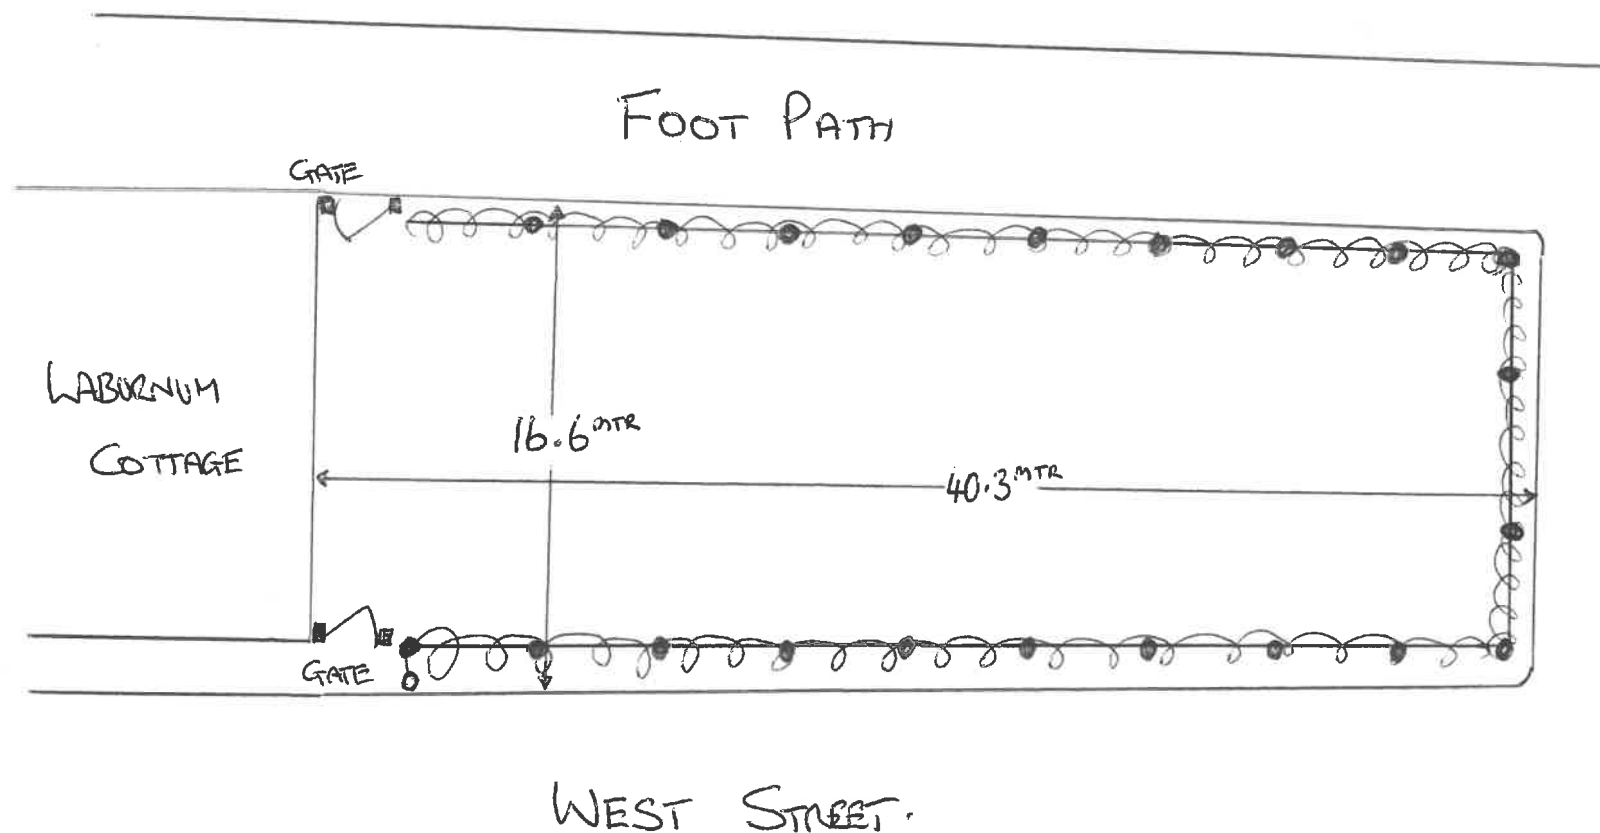

~~~~~ = HEDGE

••••• = FENCE

SCALE 1:250

25 MTRS

SCALE 1:250

10 MTRS