


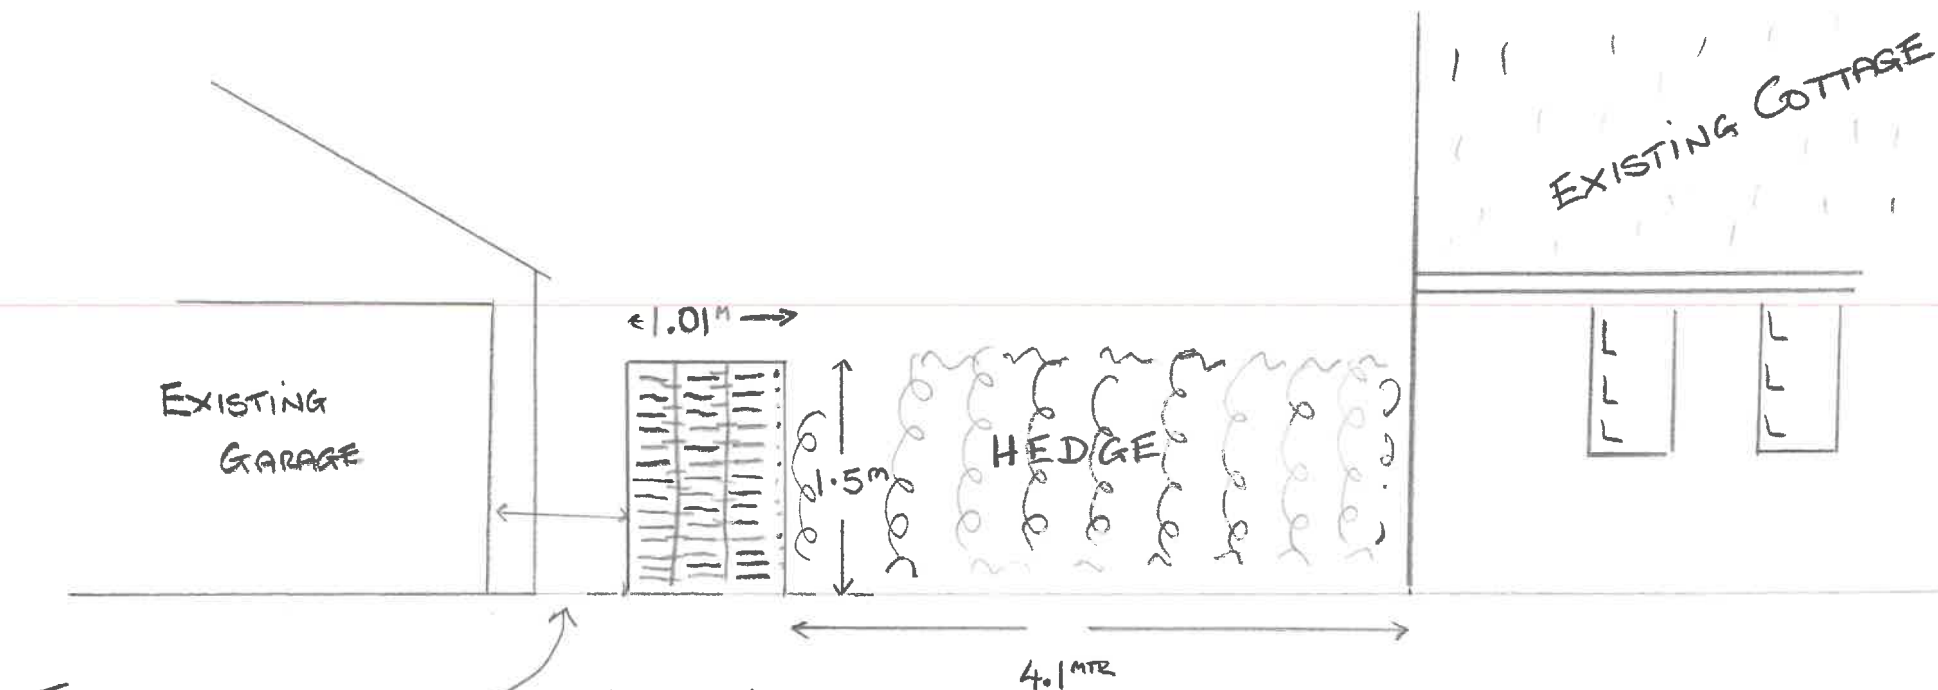

TANK AT NEAREST
POINT TO GARAGE
OPENING 1.8 MTRS

OIL TANK
SCREENED BY WILLOW SCREEN

OIL TANK:

TITAN COMPACT BUNDED TANK

IN DARK GREEN PLASTIC

SITED ON 50mm THICK -

600 x 900 CONCRETE PAVING SLABS

(SEE SEPERATE ELEVATION PLAN)

SCALE 1:50

5 MTRS

DRAWING N°: 1

TIME! ELEVATION PLAN OIL TANK

LABURNUM COTTAGE,
38 WEST ST, LILLEY, HERTS
LU2 8LN

SCALE 1:50

1 MTR