


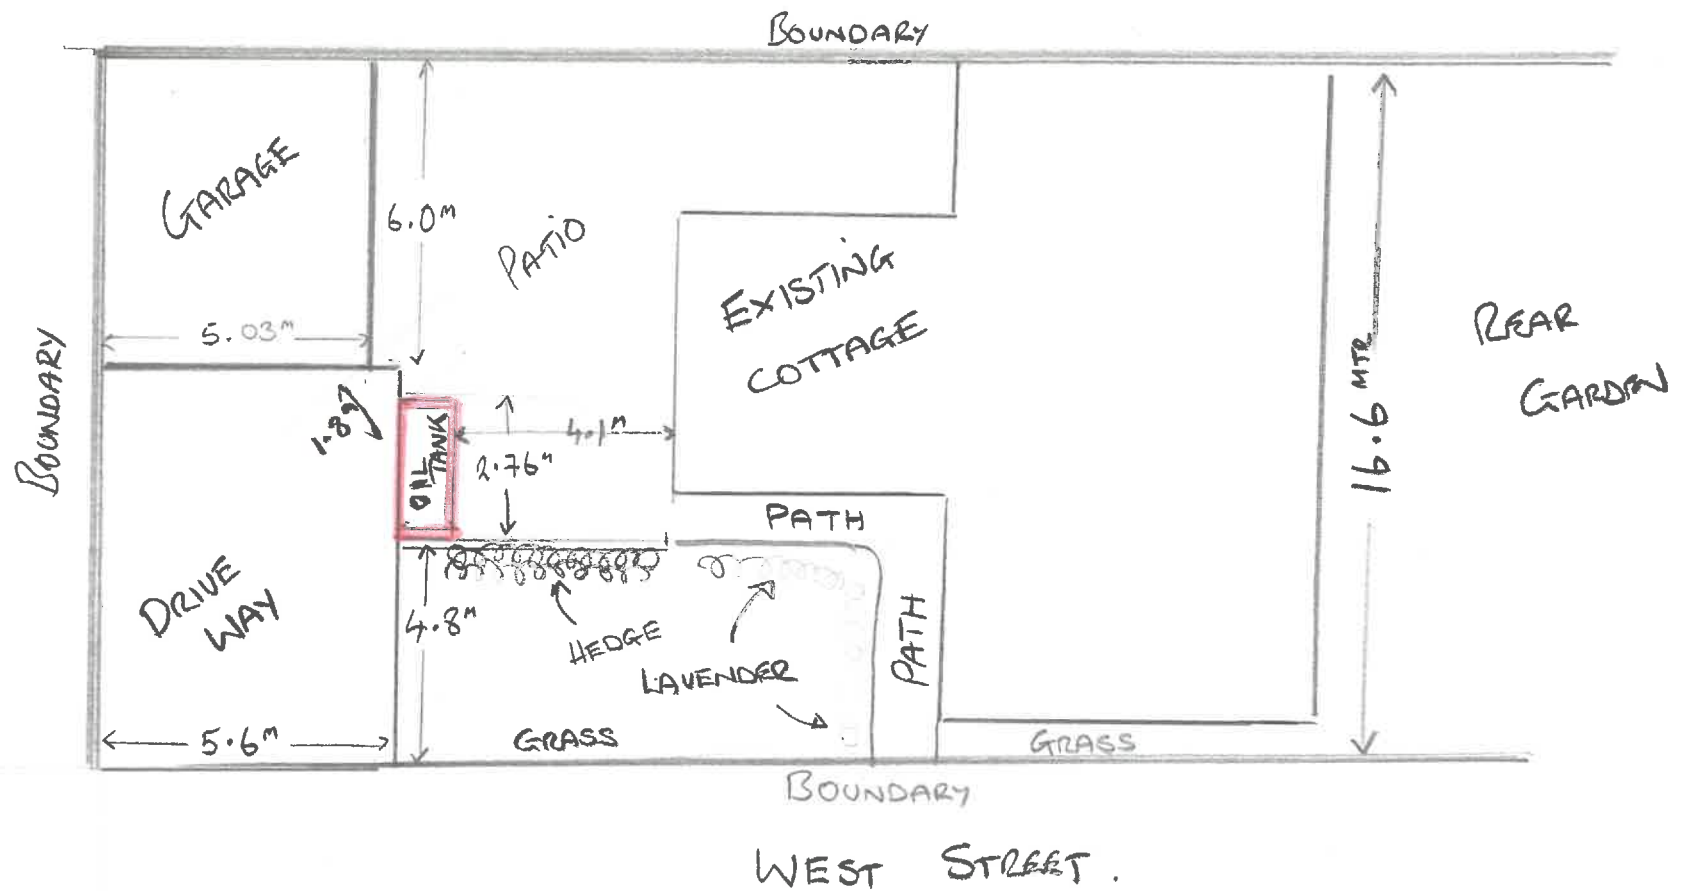

SCALE 1:150

15 MTRS

SCALE 1:150

5 MTRS

PLAN LOCATION OF
OIL TANK:

LABURNUM COTTAGE
WEST STREET
LILLEY LU2 8LN