


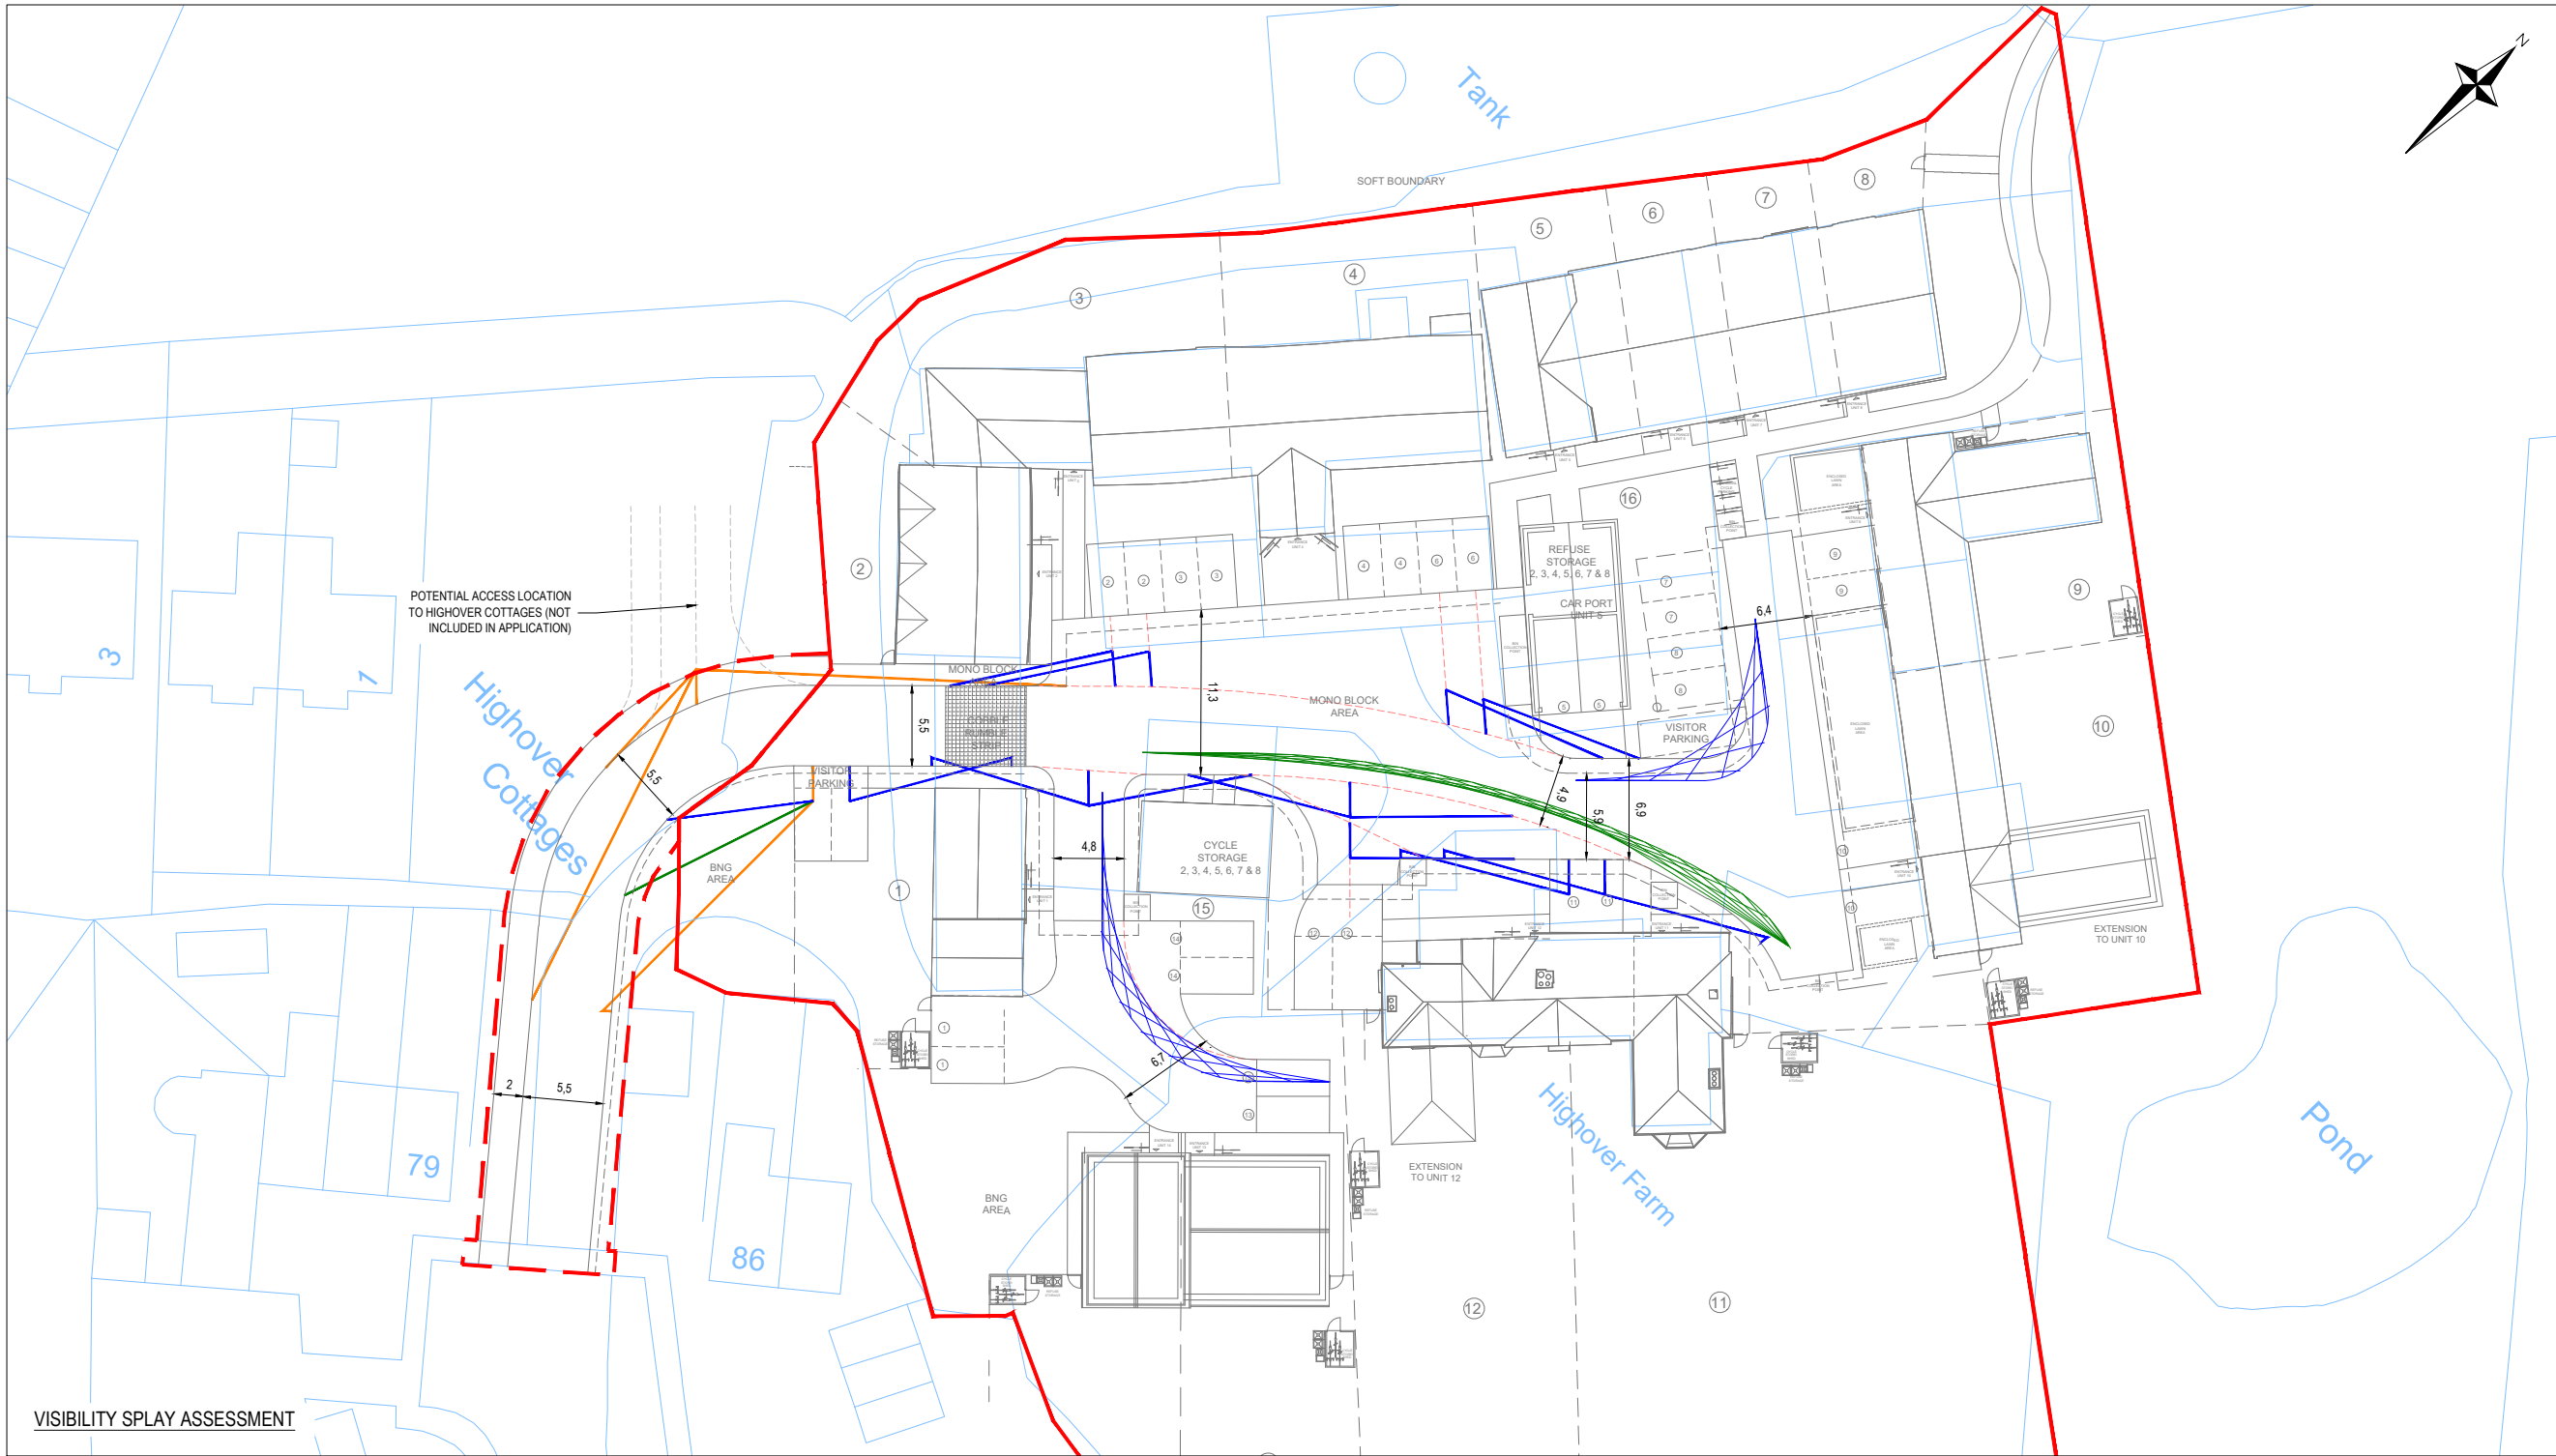

VISIBILITY SPLAY ASSESSMENT


- NOTES
1. THIS DRAWING IS TO BE READ IN CONJUNCTION WITH ALL RELEVANT DRAWINGS, DOCUMENTS AND SPECIFICATIONS. ANY DISCREPANCIES BETWEEN INFORMATION SHOWN ON THIS AND ANY OTHER DRAWING SHALL BE REPORTED TO THE ENGINEER IMMEDIATELY.
 2. DO NOT SCALE FROM THIS DRAWING. WORK TO FIGURED DIMENSIONS ONLY.
 3. THIS DRAWING SHALL NOT BE USED FOR CONSTRUCTION PURPOSES UNLESS SPECIFICALLY STATED AS 'FOR CONSTRUCTION' IN THE DRAWING STATUS.
 4. ALL DRAWING INFORMATION MUST BE READ FROM HARD COPY / PDF FILES ONLY, MARKED CHECKED. BEFORE PROCEEDING PLEASE ENSURE THE ISSUE STATUS IS APPROPRIATE FOR THE INTENDED USE. ALL INFORMATION EXTRACTED DIRECTLY FROM DRAWING FILES (E.G. DWG'S) IS DONE SO ENTIRELY AT THE USERS RISK.

- KEY
- SITE BOUNDARY
 - SITE LAYOUT
 - OS BASE MAPPING
 - 20mph (25m) FORWARD VISIBILITY
 - 15mph (17m) FORWARD VISIBILITY
 - 10mph (11m) FORWARD VISIBILITY
 - 2.4m x 25m (20mph) JUNCTION VISIBILITY
 - 2.4m x 17m (15mph) JUNCTION VISIBILITY
 - 2.4m x 11m (10mph) JUNCTION VISIBILITY


FIGURE 5

FOR INFORMATION ONLY


13	SITE LAYOUT AND SWEEPED PATHS UPDATED	06/05/2025	DK	DK
12	SITE LAYOUT AND VISIBILITY SPLAYS UPDATED	09/04/2025	DK	DK
11	FIRST ISSUE	26/01/2025	DK	DK
Rev.	Description	Date	By	Chkd

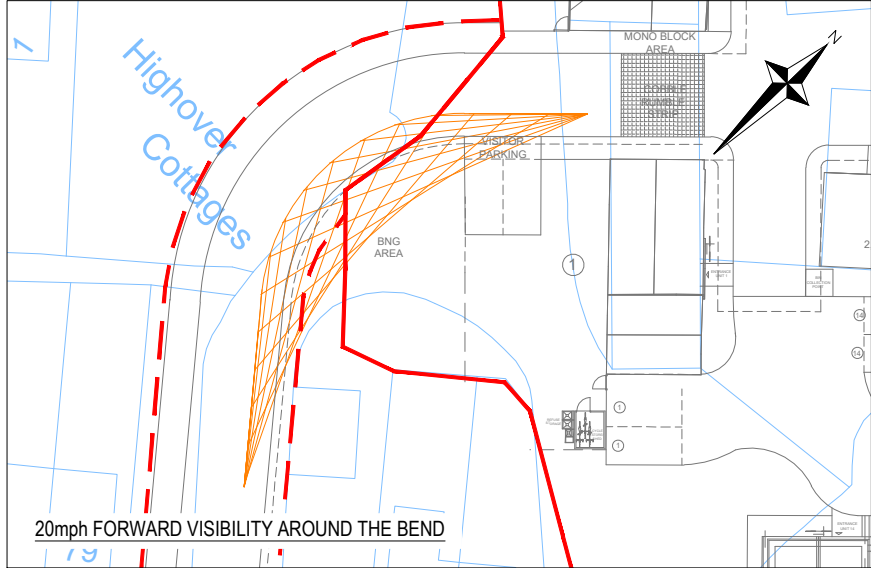

20mph FORWARD VISIBILITY AROUND THE BEND

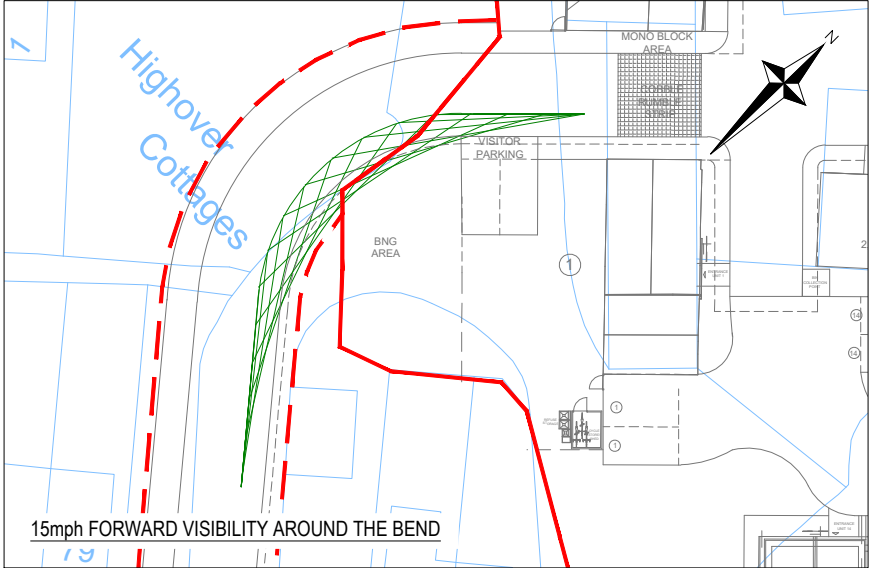

15mph FORWARD VISIBILITY AROUND THE BEND

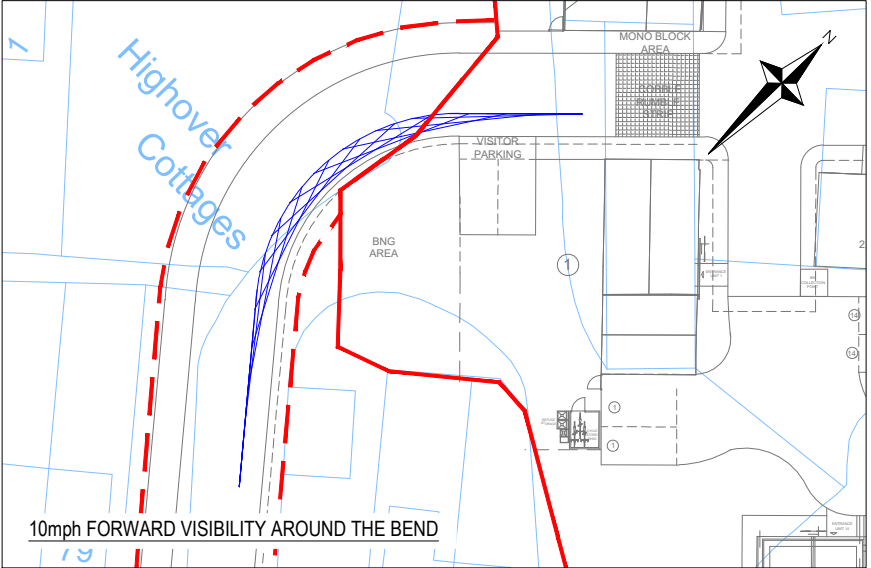

10mph FORWARD VISIBILITY AROUND THE BEND

Glanville
Survey > Plan > Engineer

- Civil Engineering
- Structural Engineering
- Transport Planning
- Highways Engineering
- Building Surveying
- Geomatics

Hertfordshire | Oxfordshire | Cambridgeshire | Bristol

Client :	GILL HUDSON HOMES
Project :	HIGHOVER FARM, HITCHIN, SG4 ORQ
Title :	VISIBILITY SPLAY ASSESSMENT
Engineer : DK	Date : JANUARY 2025
Director : HG	Scale : 1:500 @ A3
Status :	INFORMATION
Drawing No.	4250115-SK008
Rev	13