


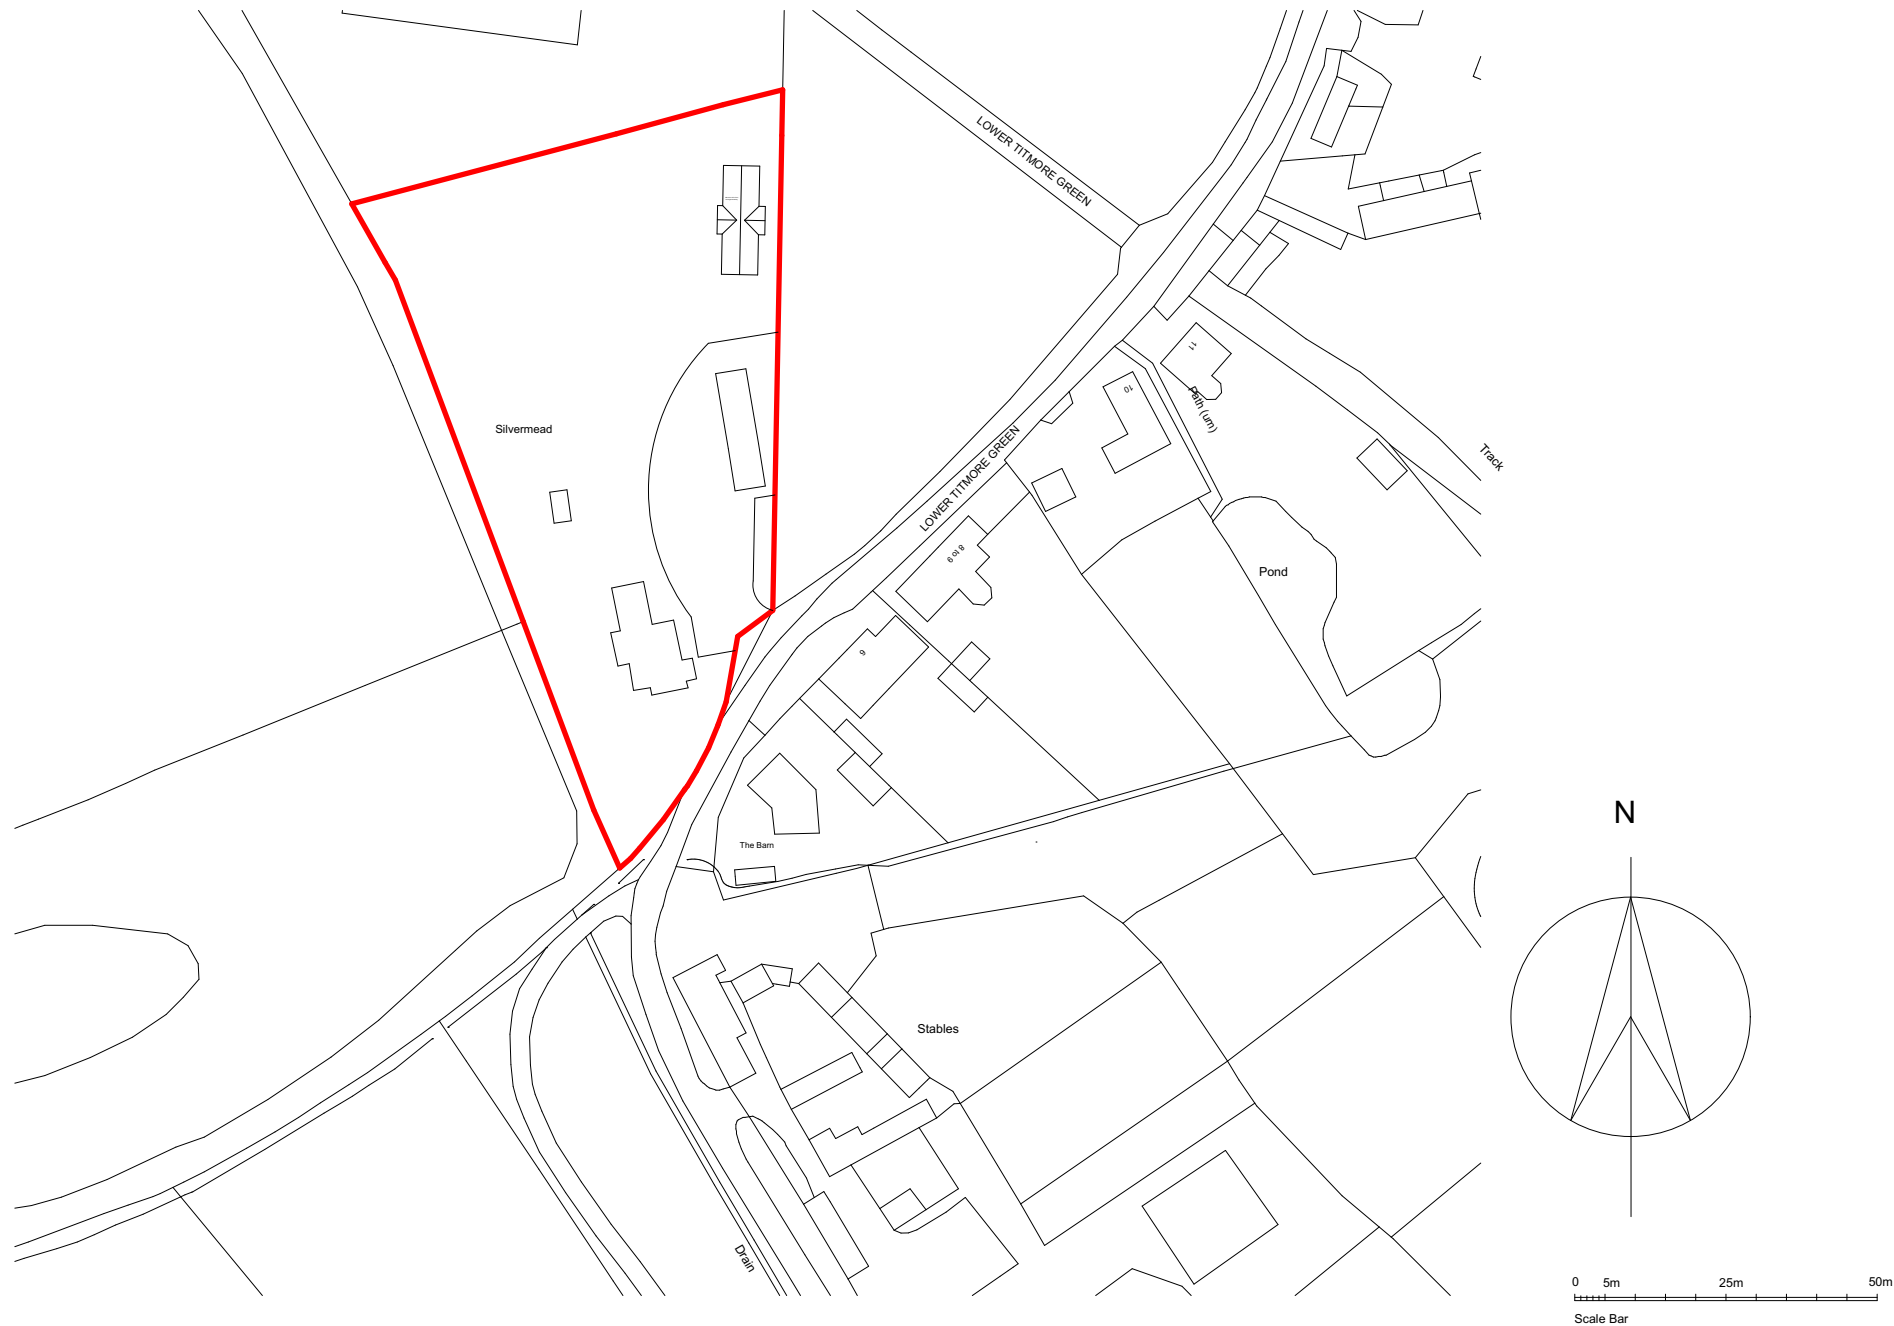

Issue	Description	Date	By
A	Amendment	14/08/2024	



Unit 4, Brices Yard, Butts Green, Clavering, Essex CB11 4RT.
Tel: 01799 551261, Fax: 01799 551294, Email: info@pelham-structures.co.uk

Project name:		Silvermead	
Drawing title:		Location Plan	
Scale:	1:1250	Date:	14/08/2024
Paper:	A3 Paper	Drawn:	SJG
Drawing no:			
14 x 00A			
All dimensions are in millimeters unless otherwise stated. Do not scale from this drawing. If in doubt, ask.			