



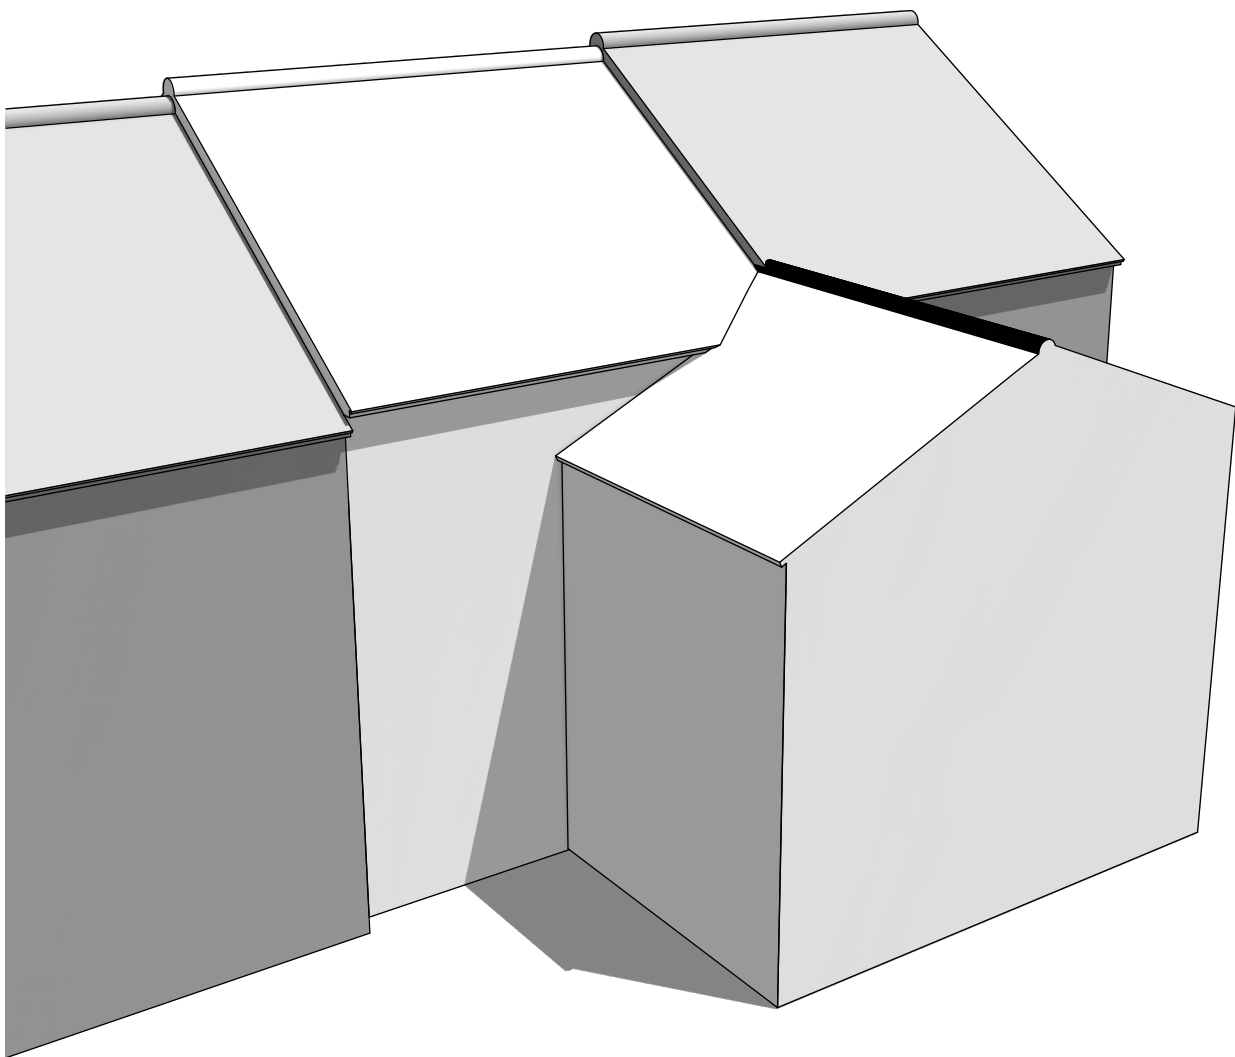

As Existing

Note: Chimneys omitted for drawing clarity

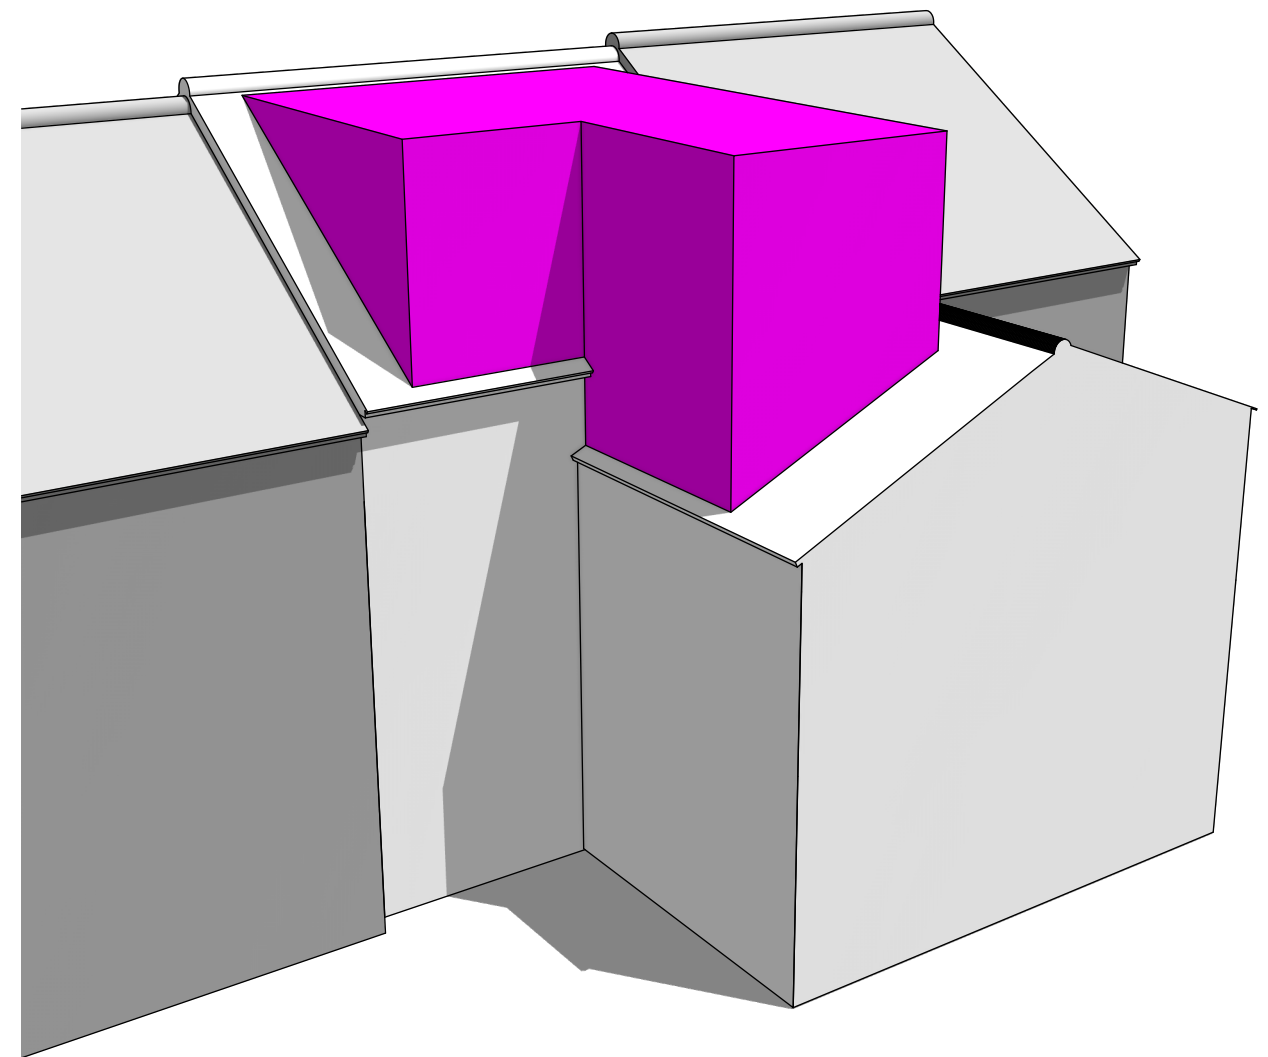

As Proposed - Dormer Adds 39.99 cubic metres to original roof

This drawing to be read in conjunction with drawing no. 22244-100

Client: Richard Sally-Lower
 Project: Proposed Dormer
 Site address: 29 Dacre Road
 Title: Roof Massing Study
 Scale: NTS Drawing no: 22244-101 Rev A Date: July '24 Sheet Size: A3