

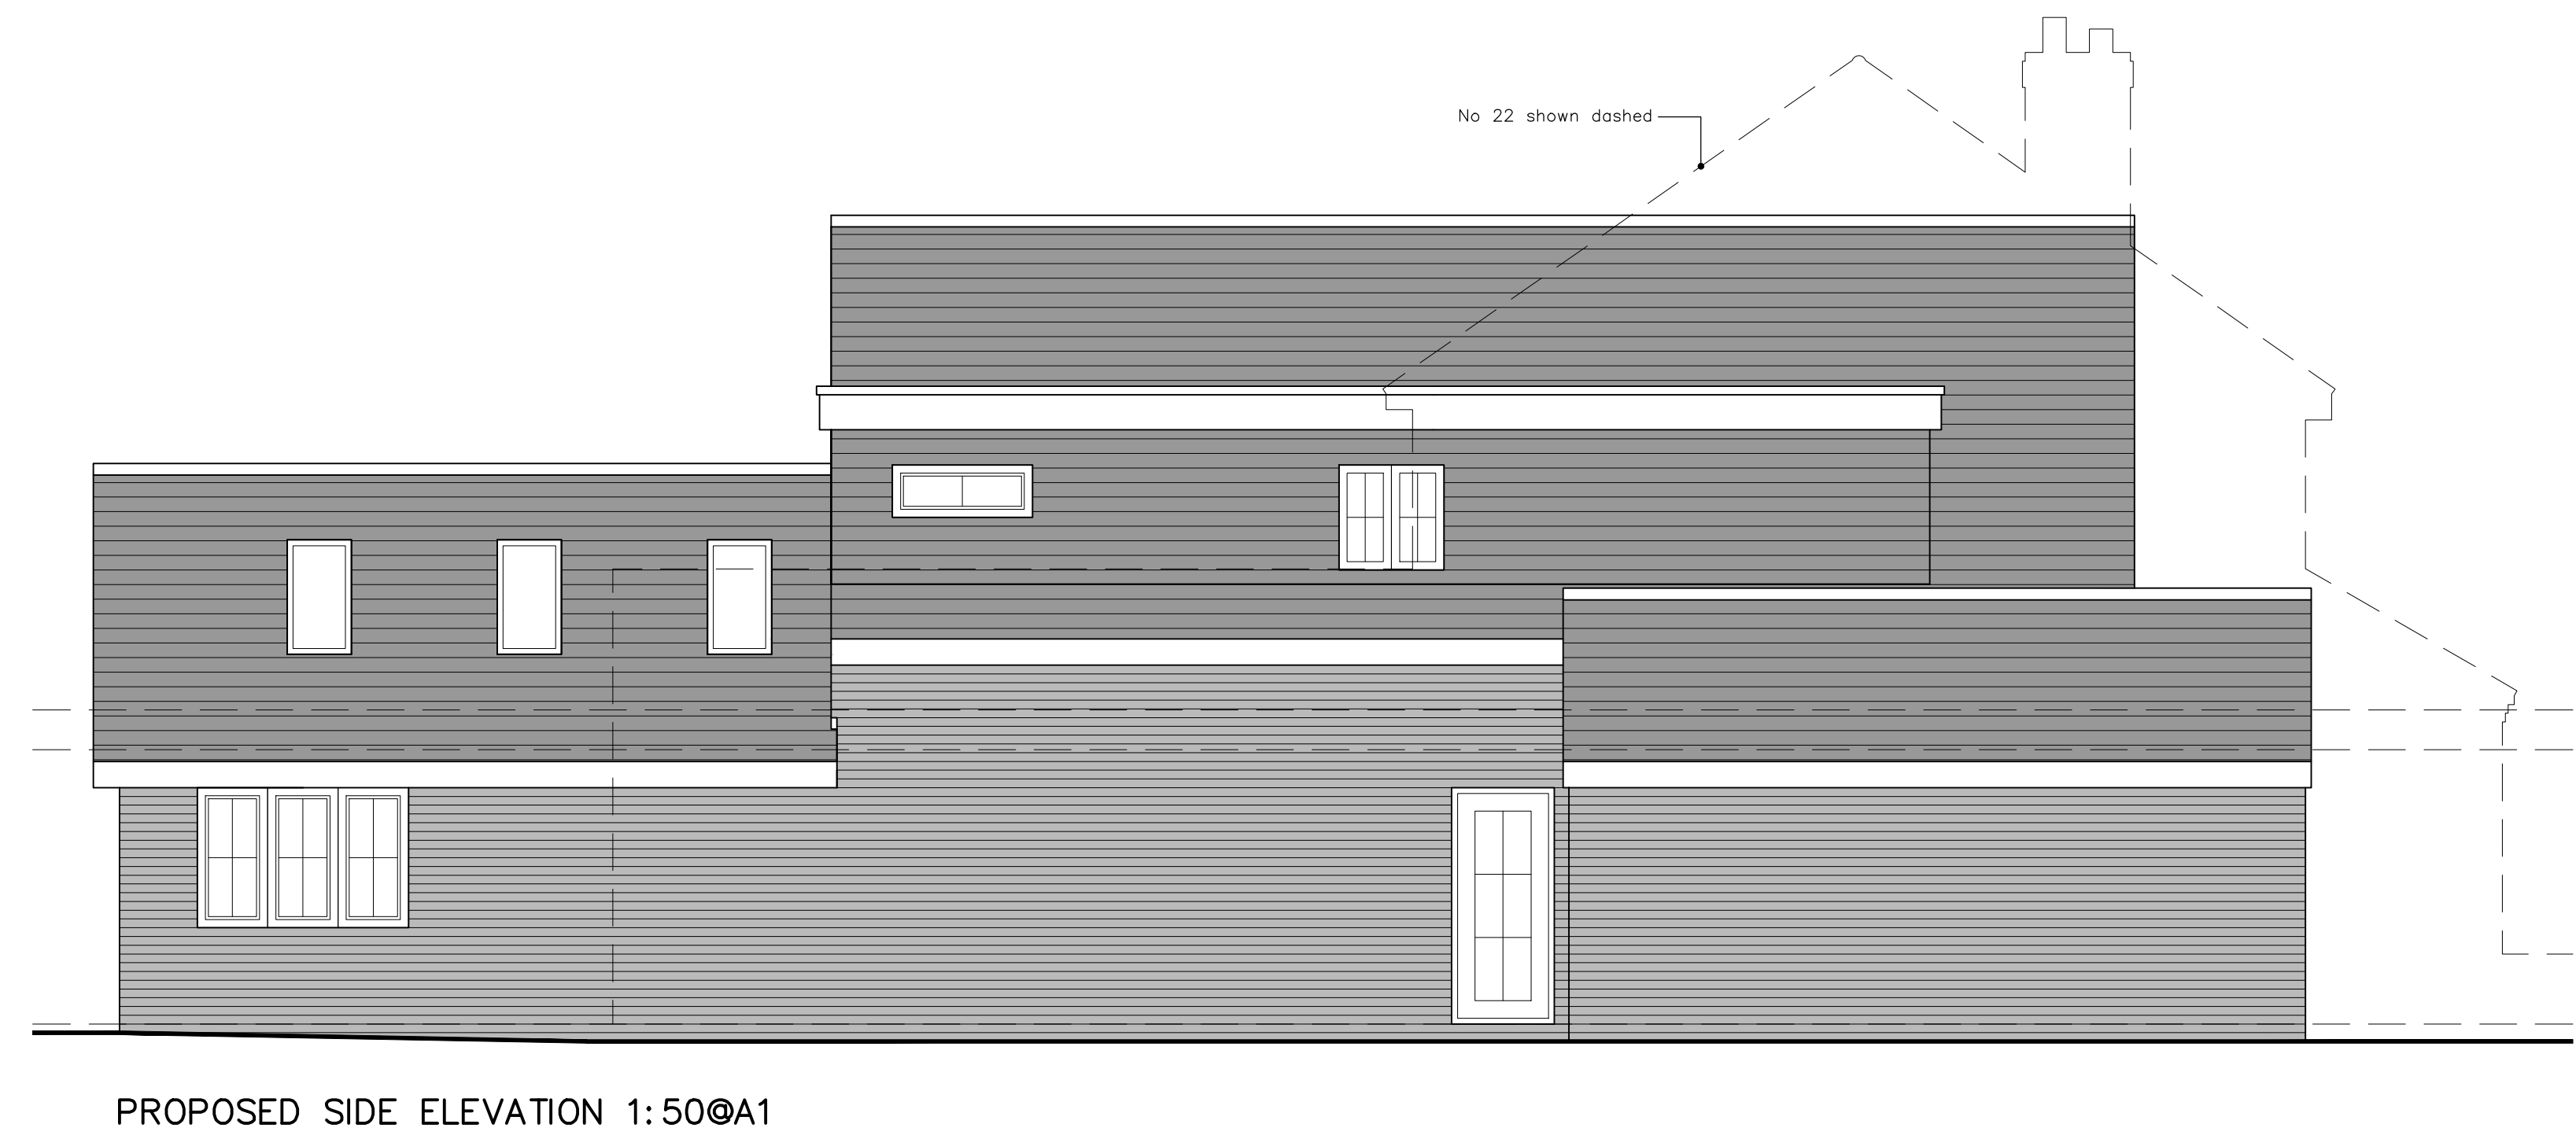
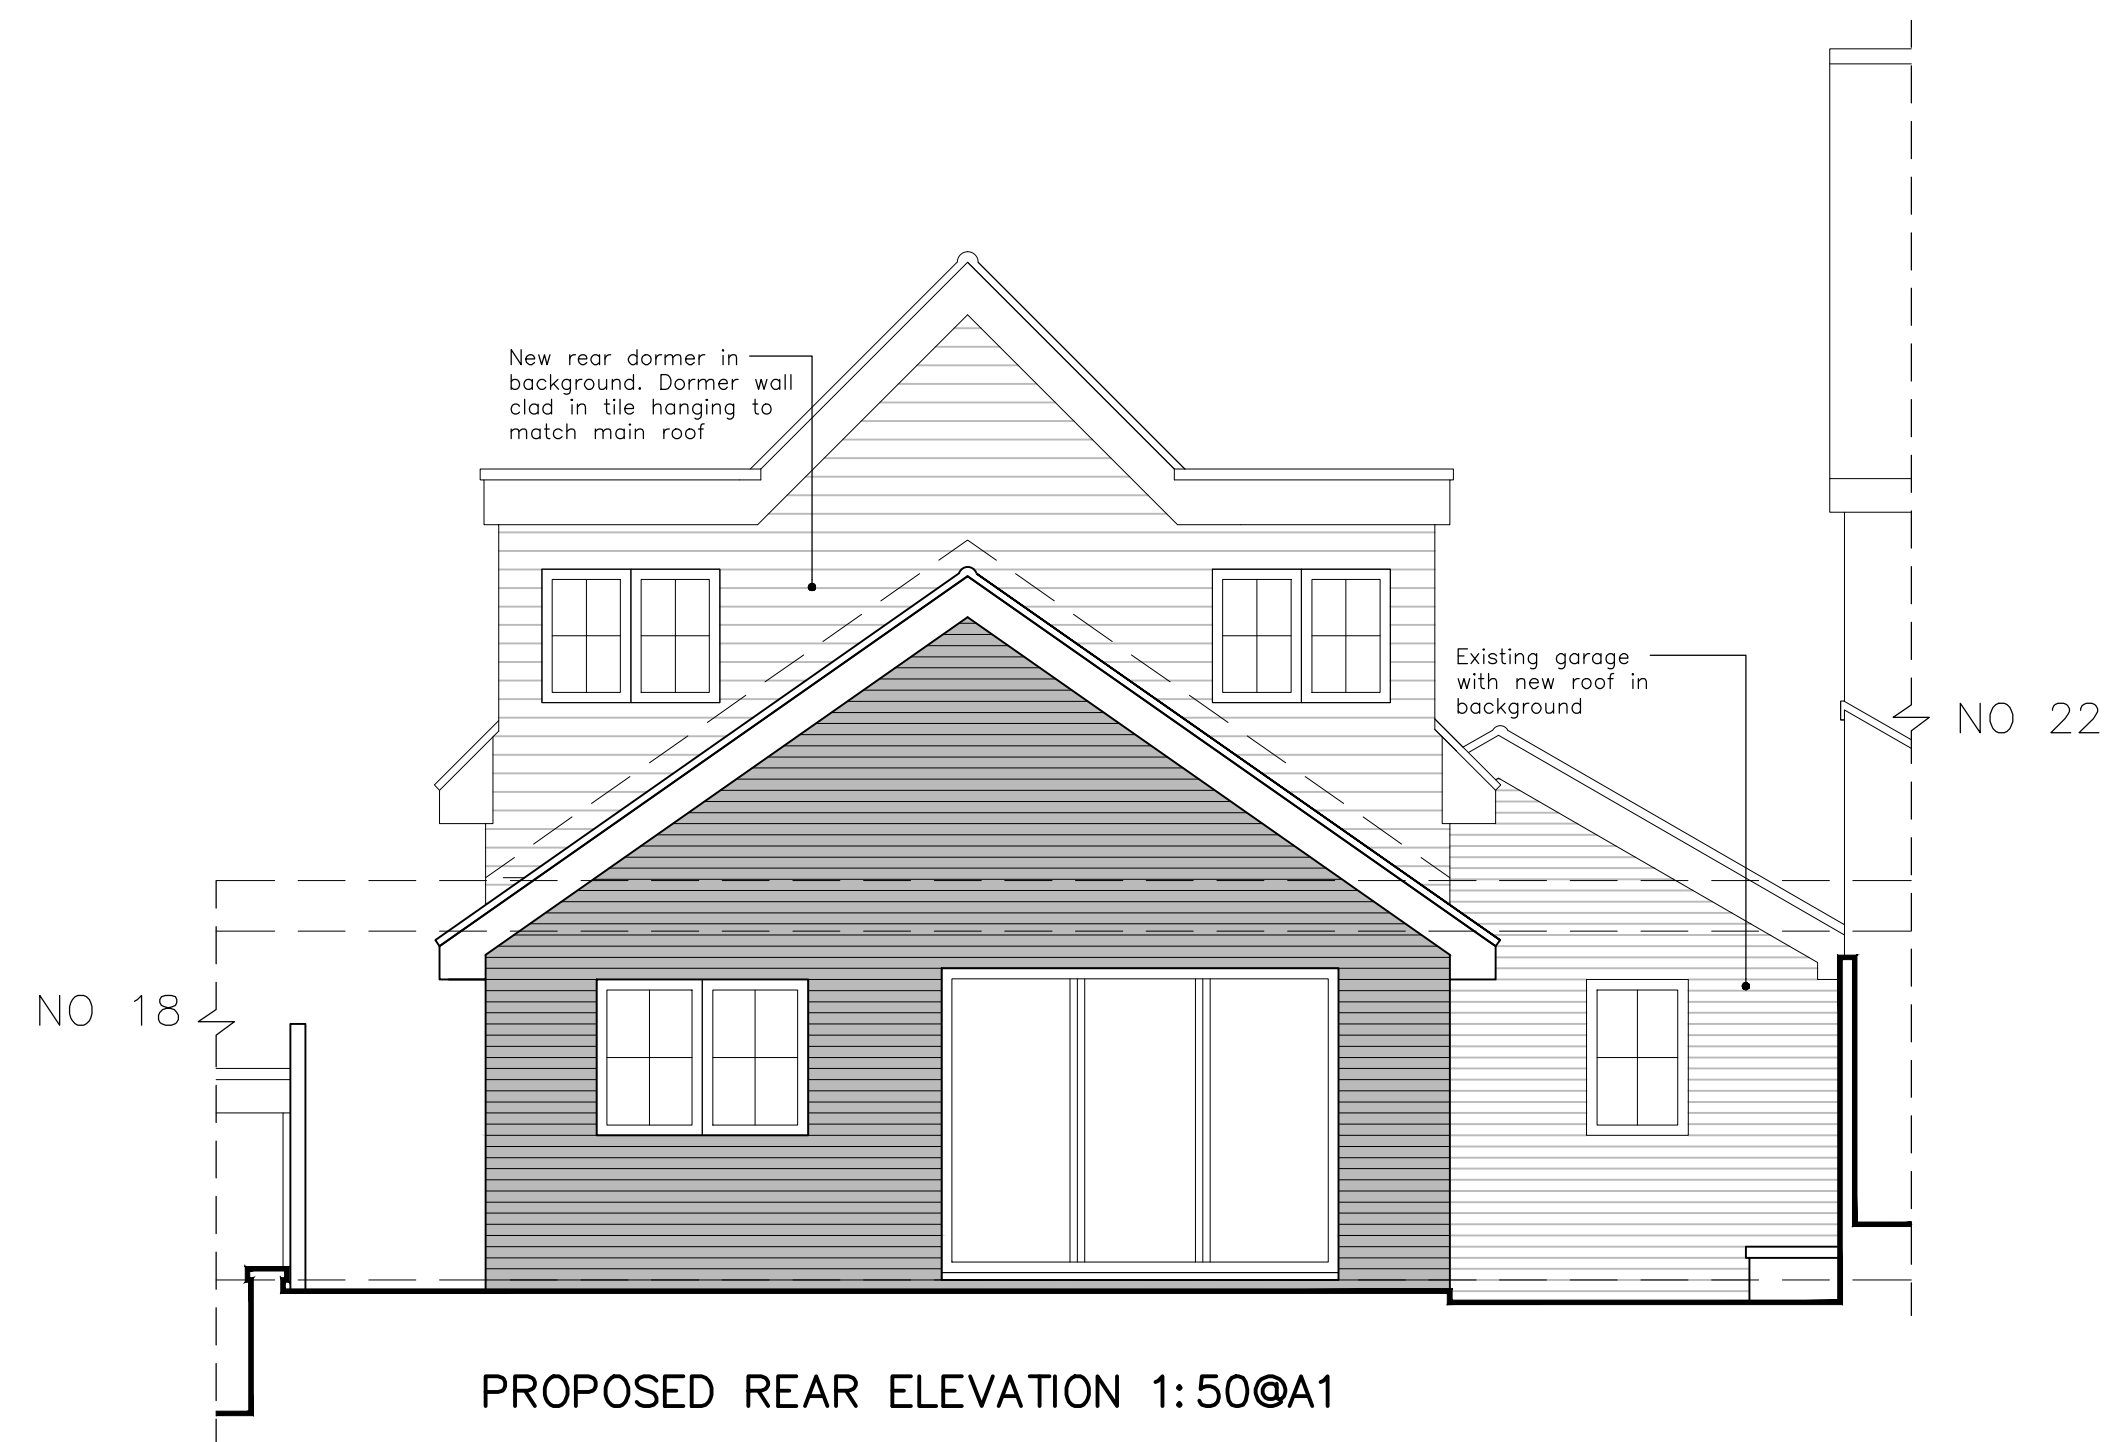


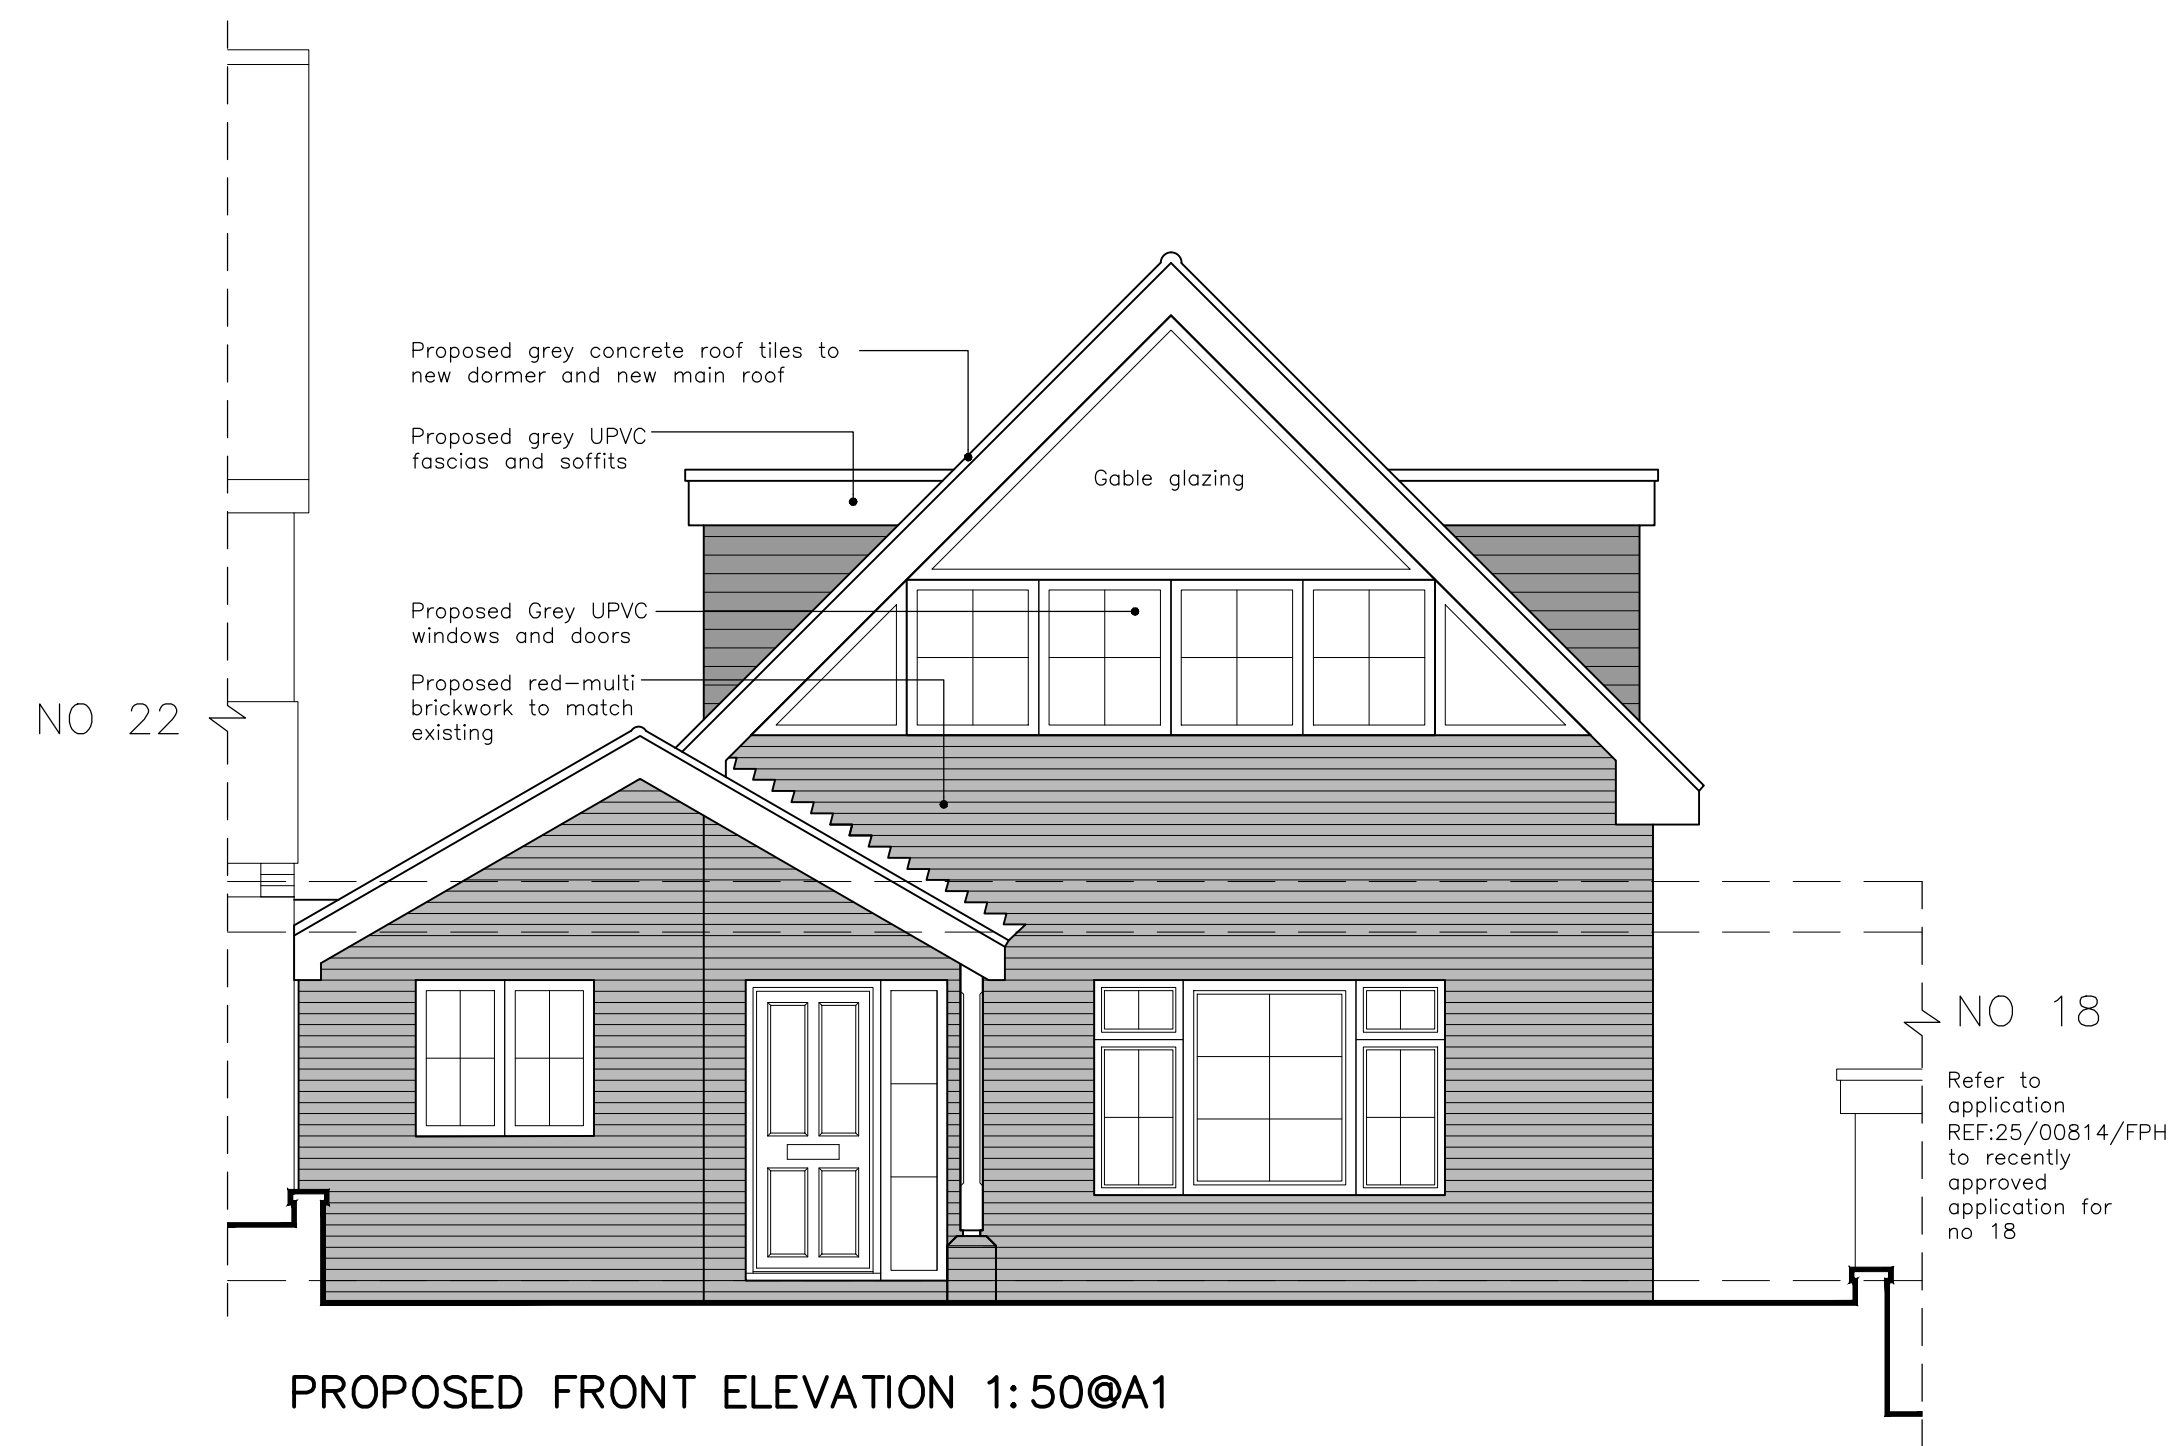

Proposed Elevations

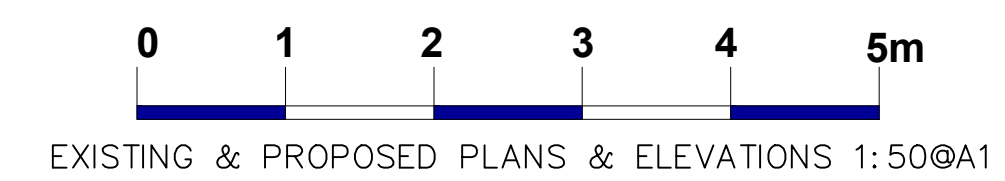

 JDB DESIGN Architectural Services E:JDBdesign@hotmail.co.uk T:-44 (0)787535257	B	Proposed roof pitch adjusted to reduce impact of the proposed side dormers.	21/07/25
	A	Side bedroom 2 window shown as obscure glazed.	01/07/25
Project 20 Lavender Way, Hitchin Title Proposed Elevations Scale As shown @A1 Date May 25 Drawn JB Checked XXX Drawing No. 244/25/103 Revision B			