



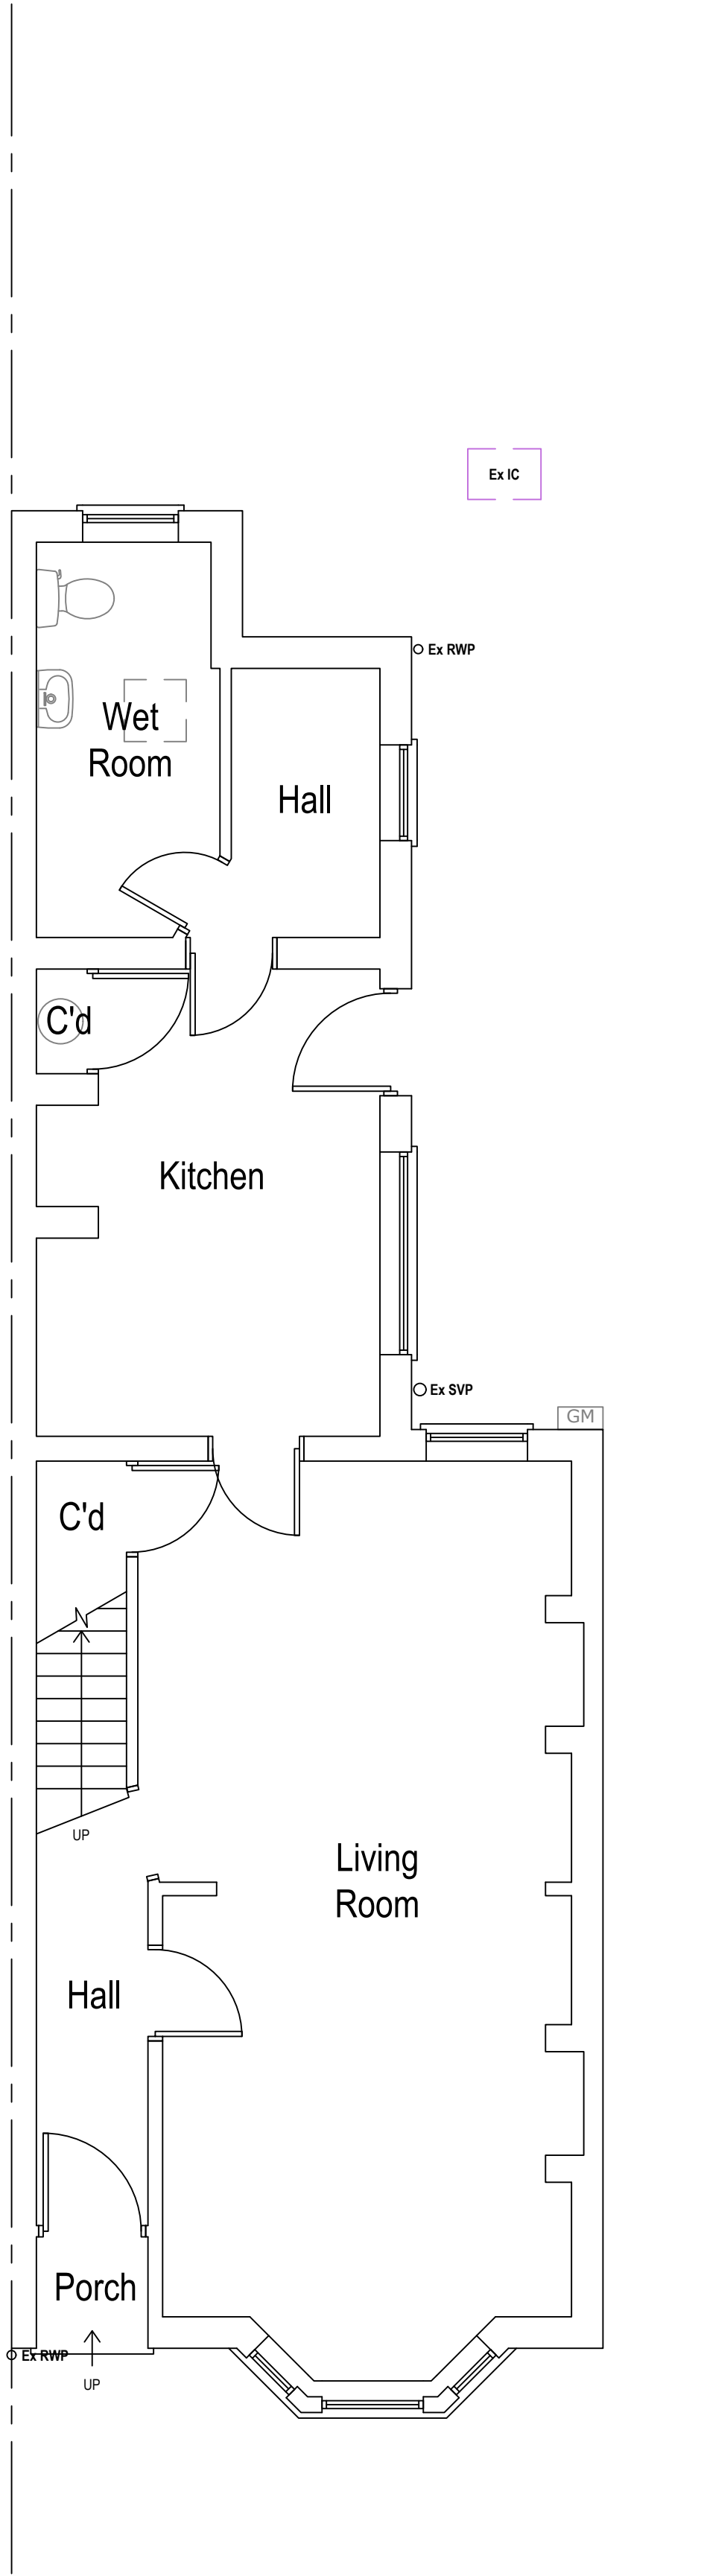


Existing Ground Floor Plan

Area ca. 59.32 m²

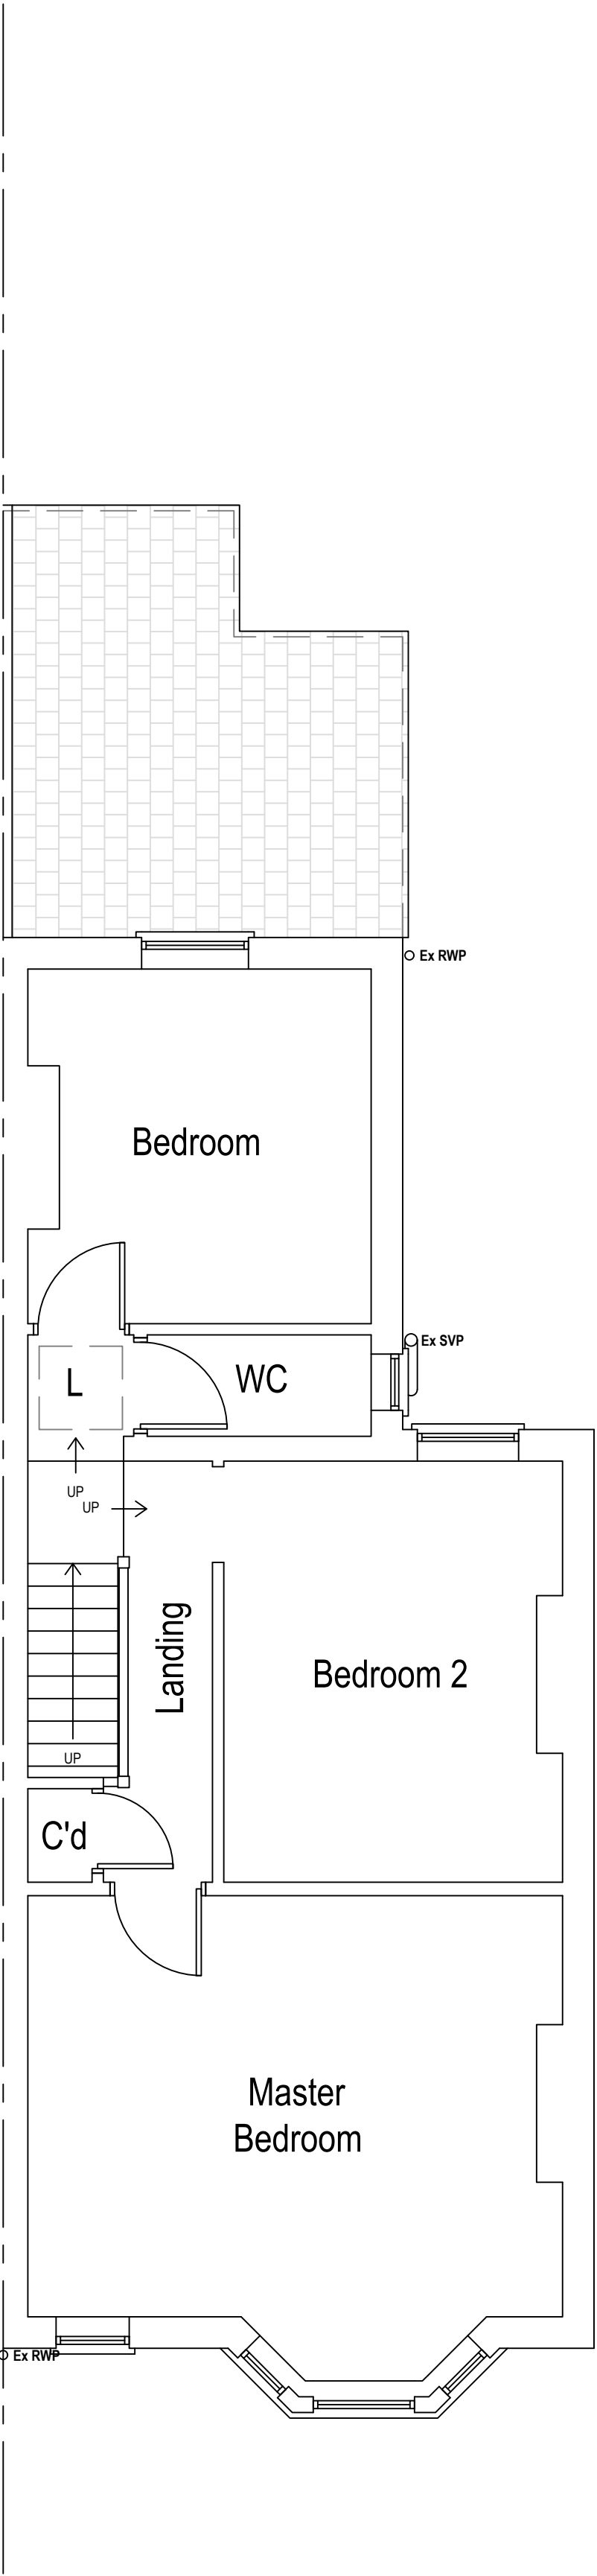


Existing First Floor Plan

Area ca. 50.35 m²


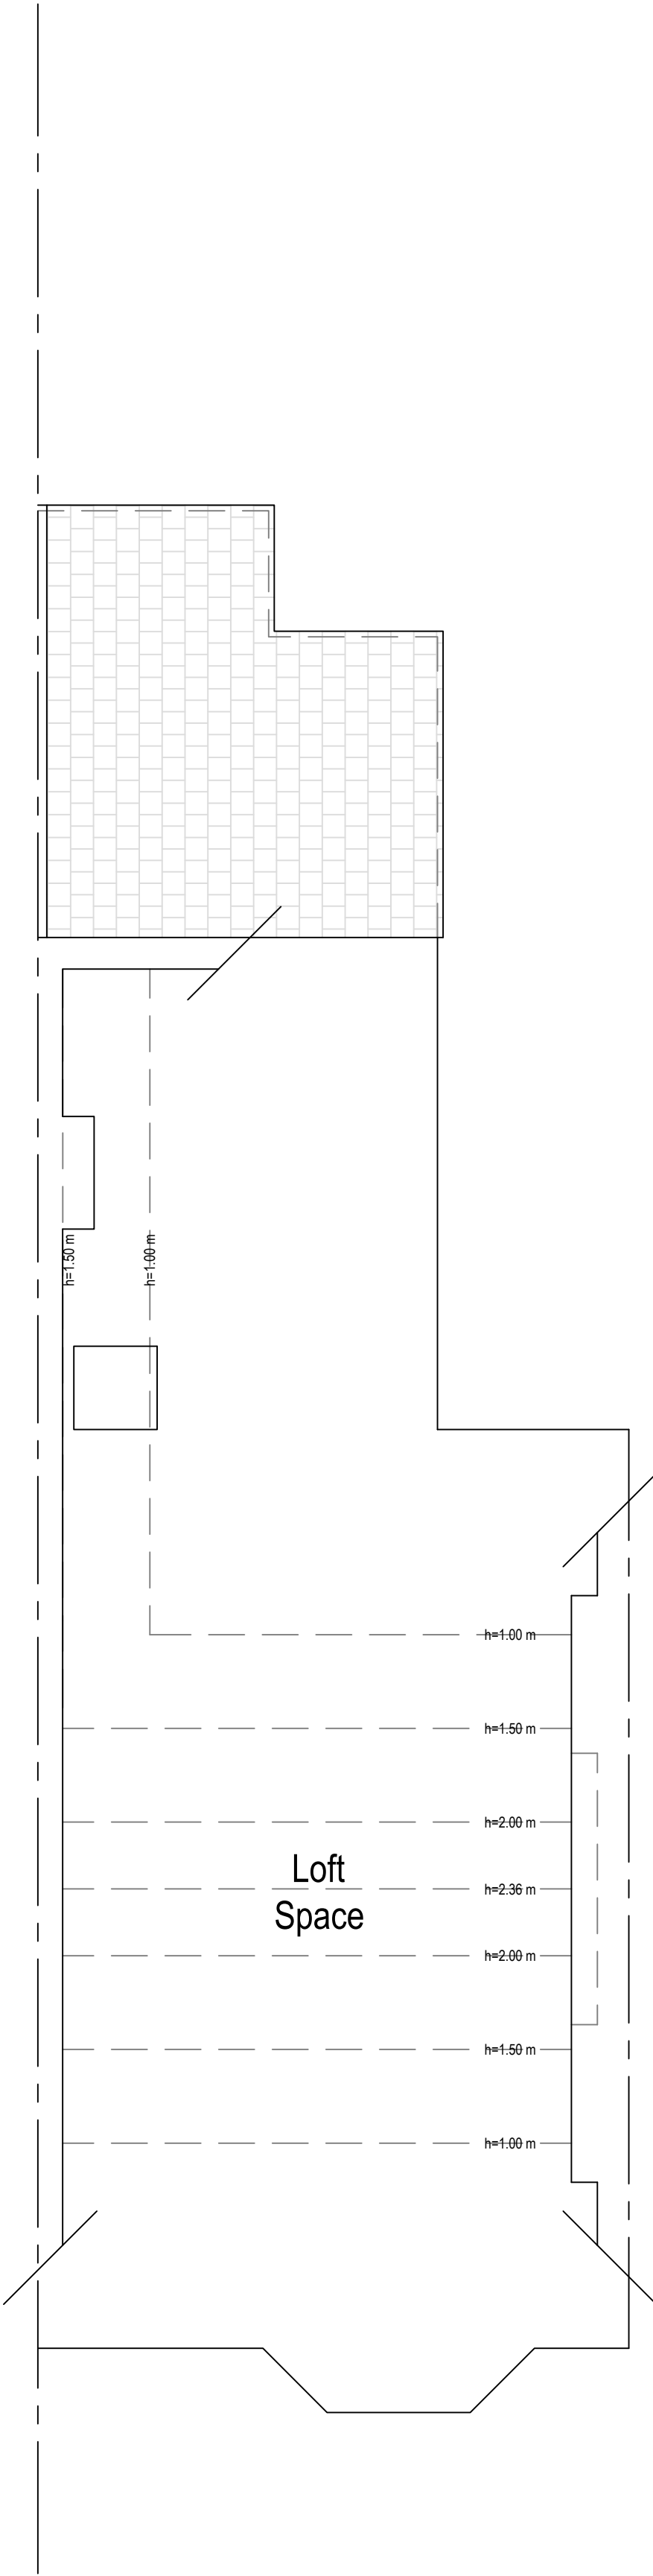


Existing Loft Plan

Area ca. 0.00 m²

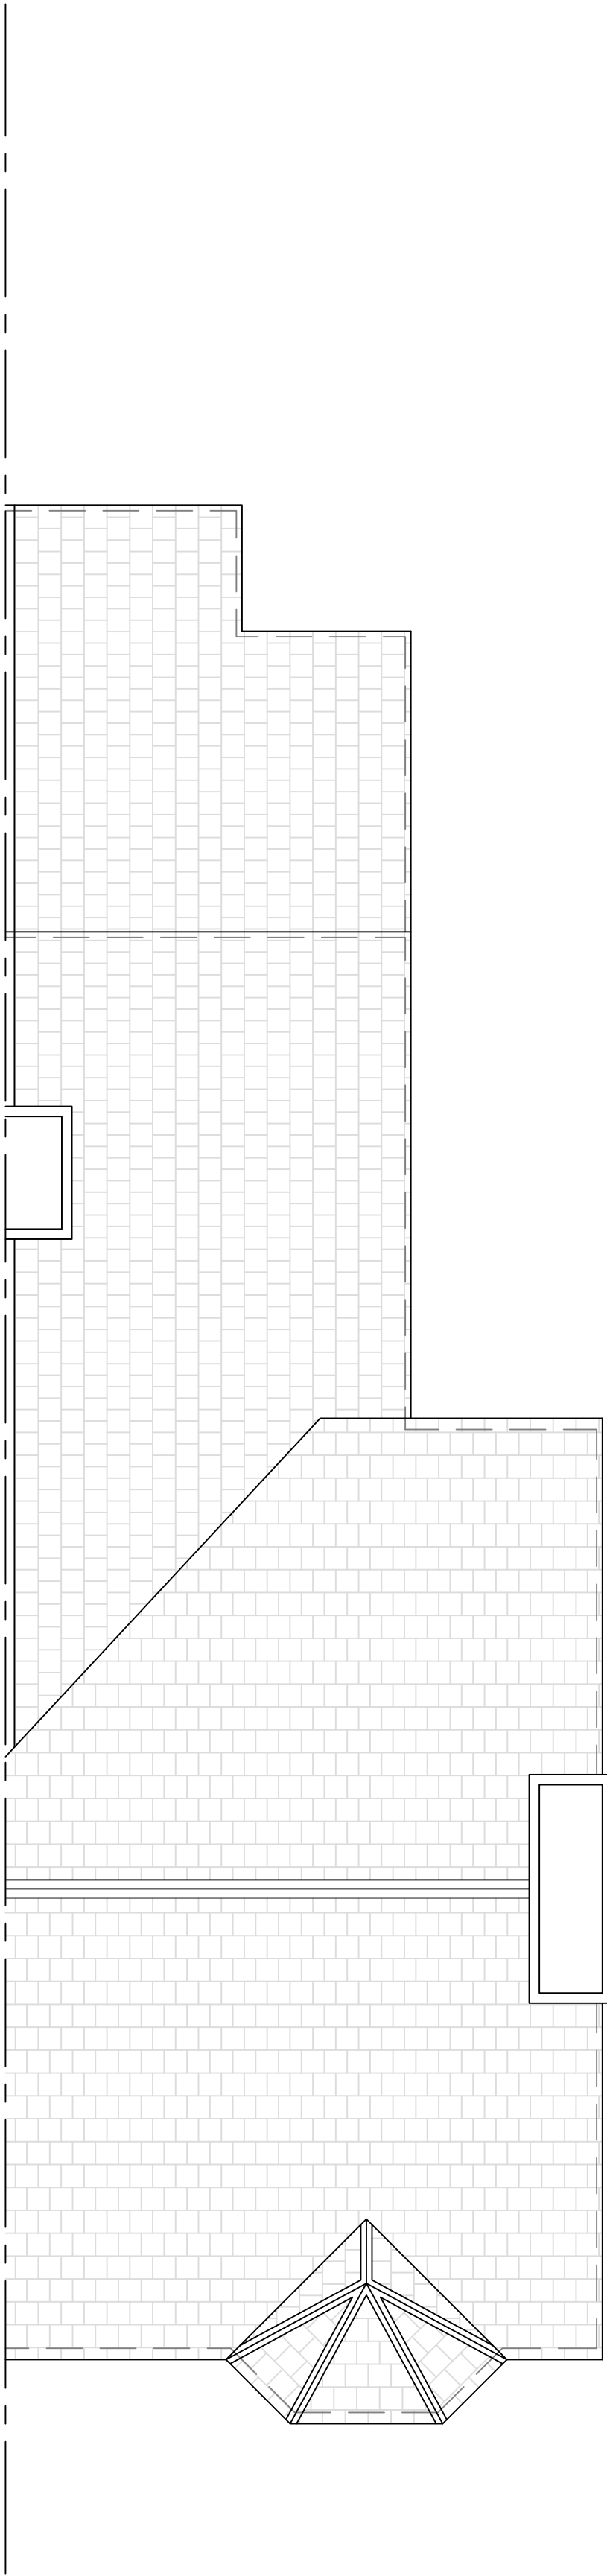

Existing Roof Plan

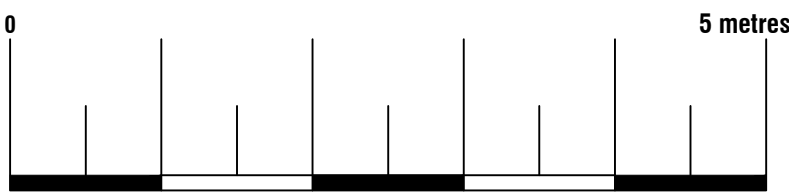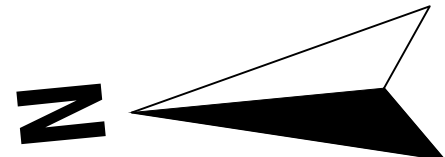

ArkiPlan Architectural Ltd • Enquiries@ArkiPlan.co.uk
Lytchett House, 13 Freeland Park, Wareham Road, Poole, Dorset, BH16 6FA

Site	32 York Road, Hitchin, Hertfordshire SG51XB	Date	22.01.2025		
		Sheet	24-2626	D02	REV 04
		Job	New Extension & Loft Conversion		
		Scale	1:50 @A1, 1:100 @A3		
Title Number	HD567810	Title	As Shown		