


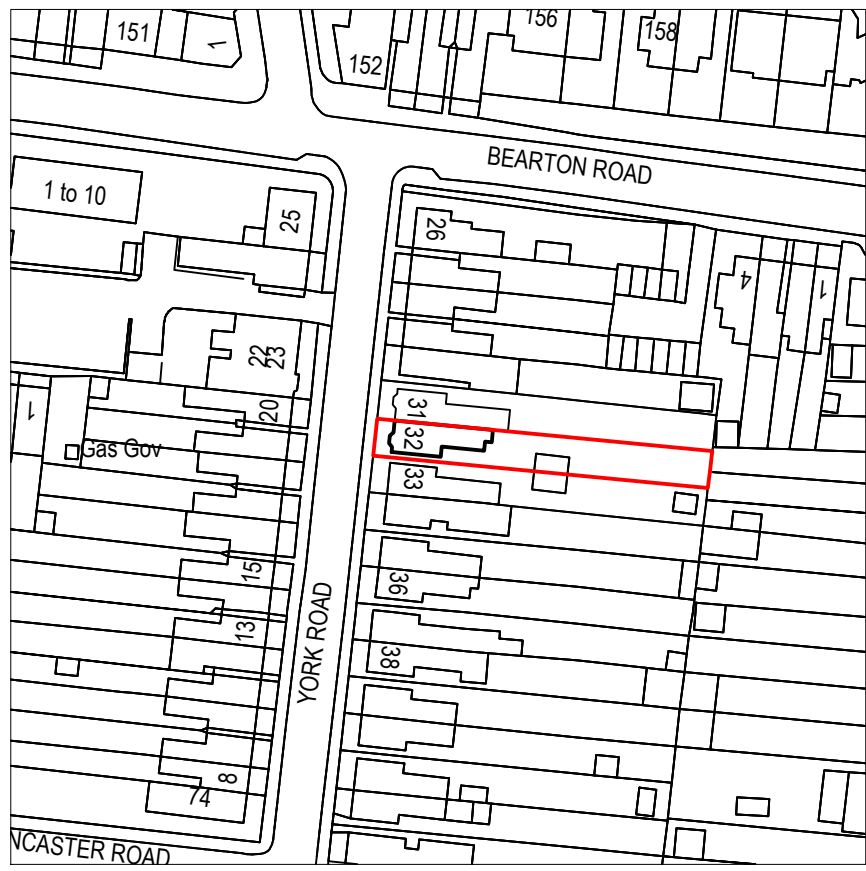


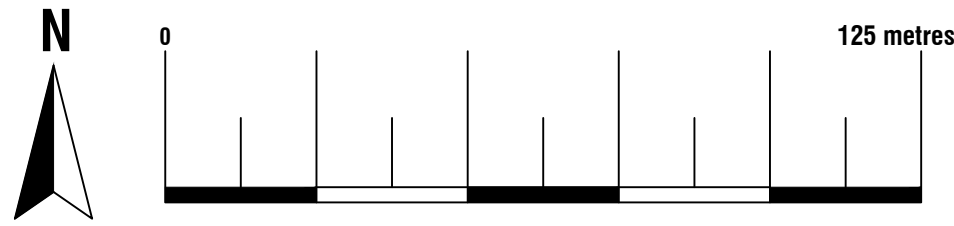


Location Plan
Scale 1:1250
© Crown Copyright and database rights 2024
OS 100047474

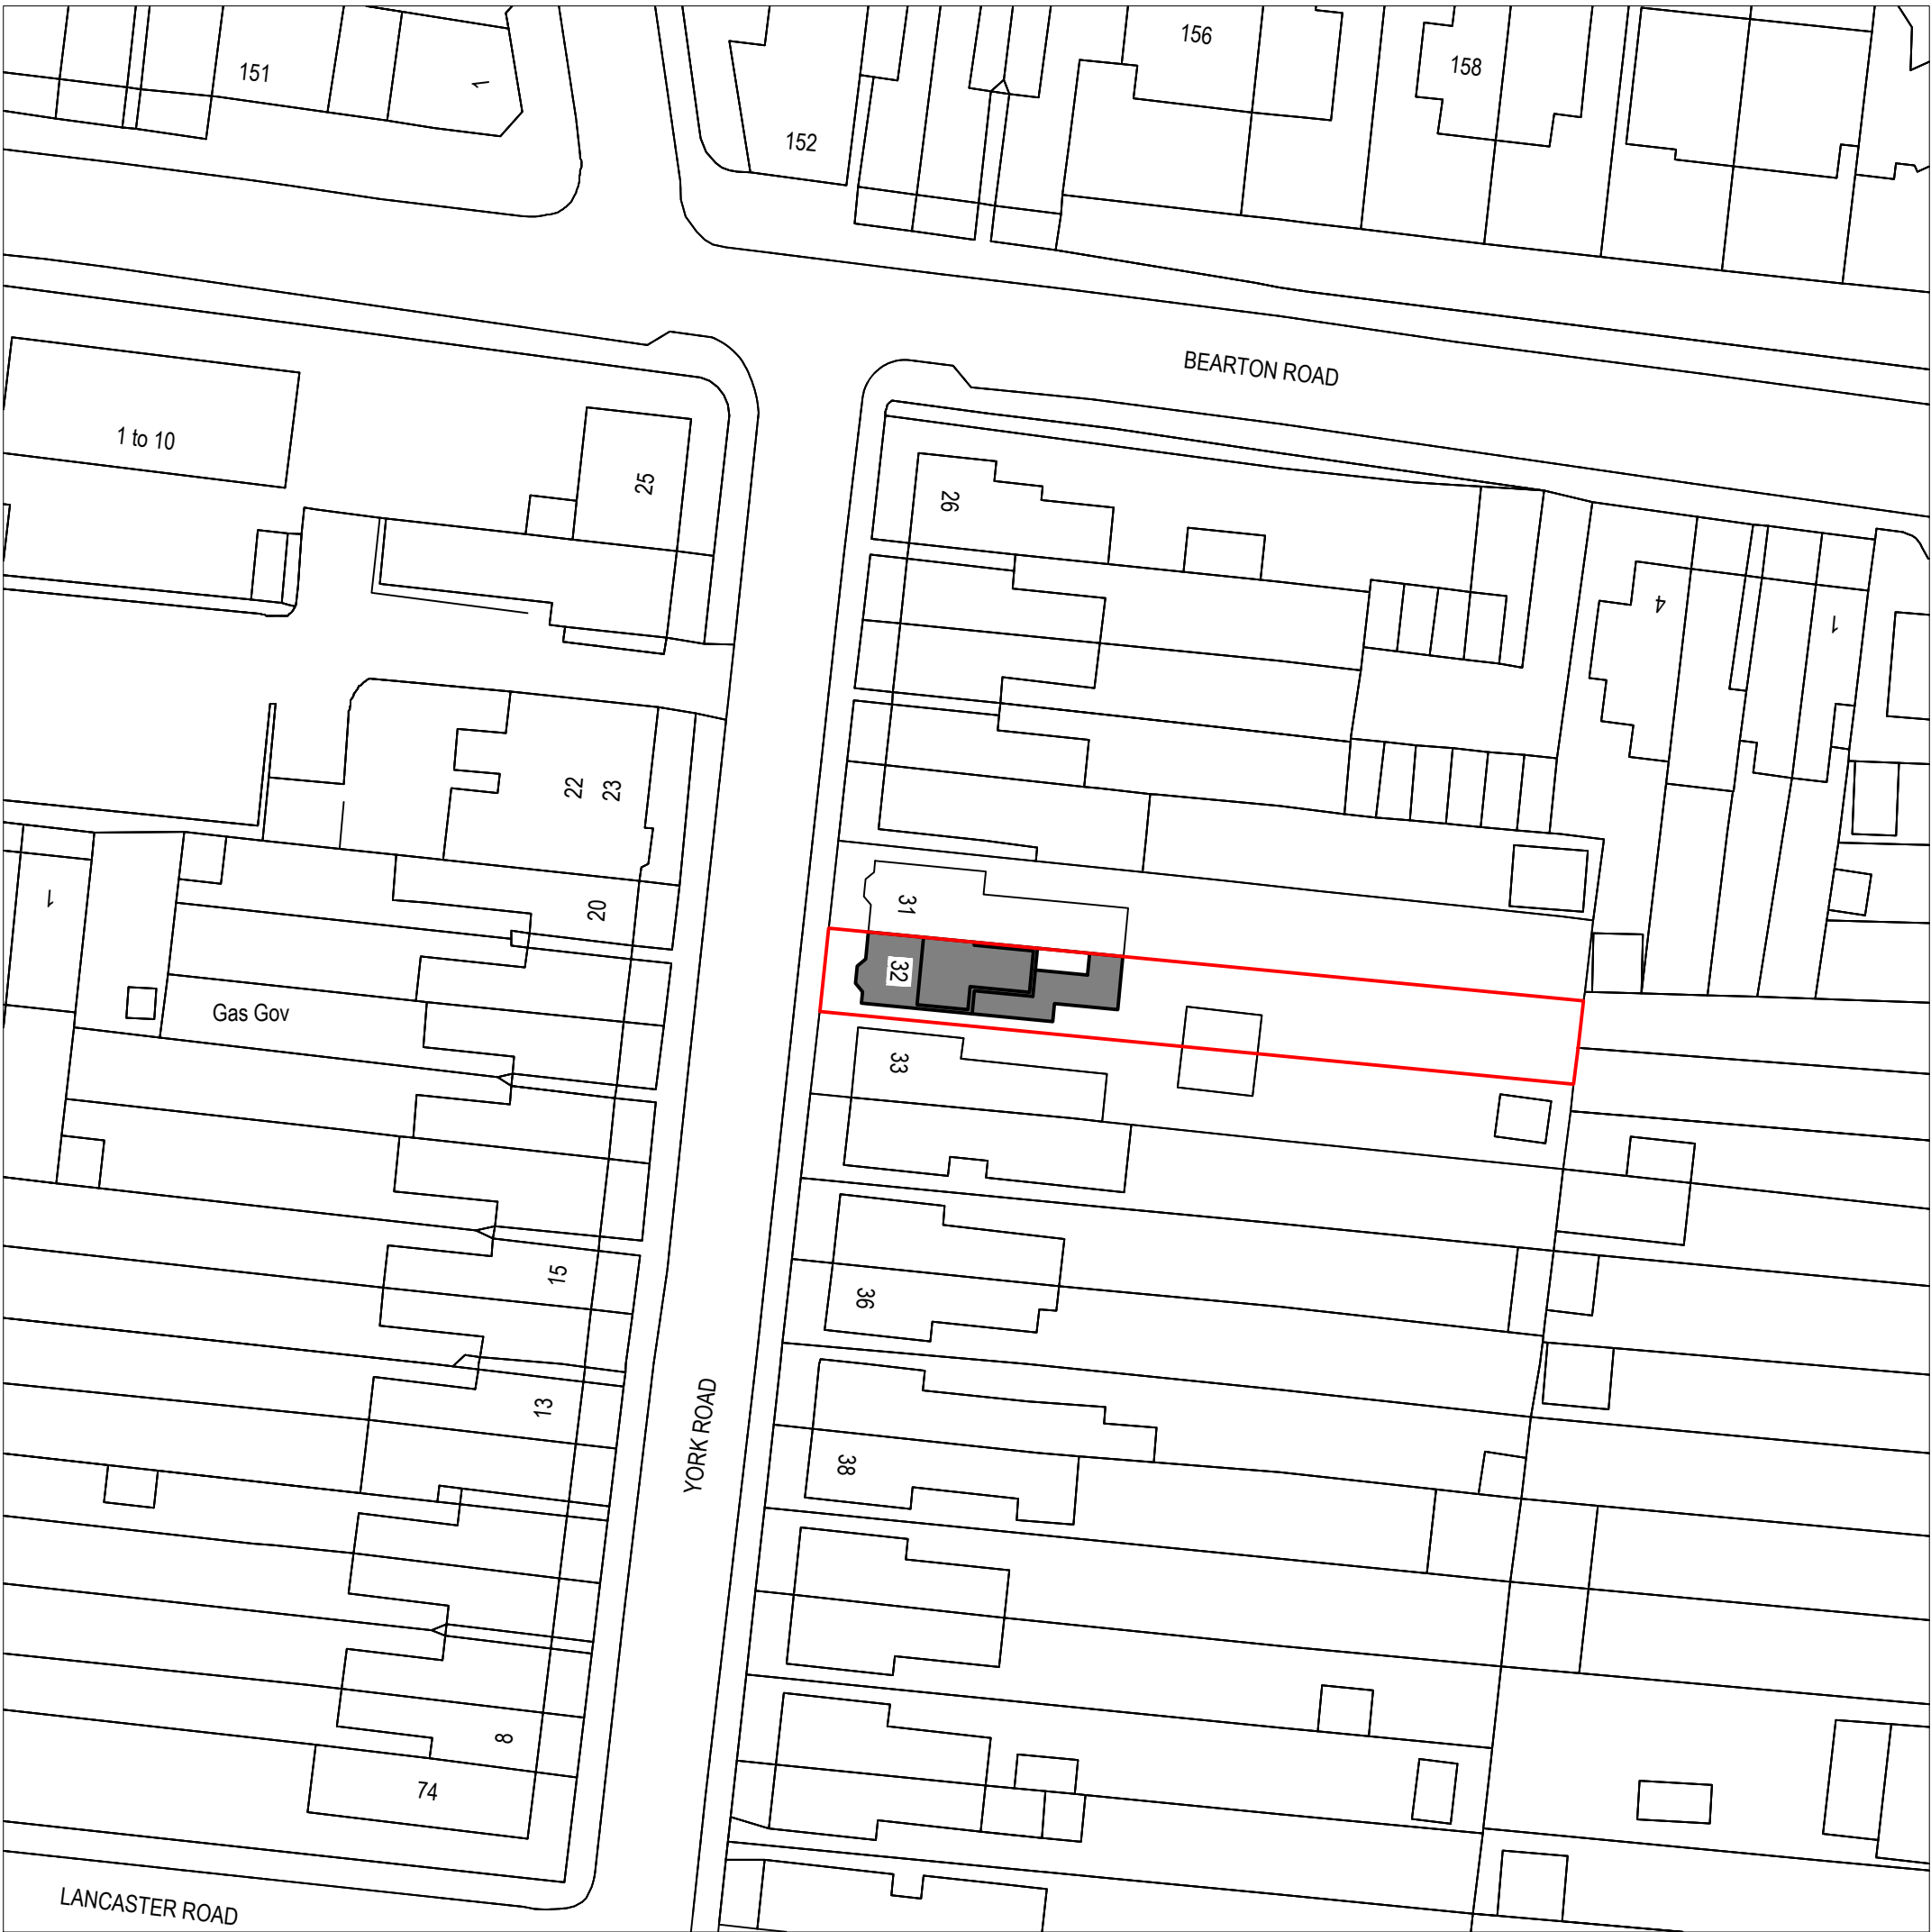

Existing Block Plan
Scale 1:500
© Crown Copyright and database rights 2024
OS 100047474

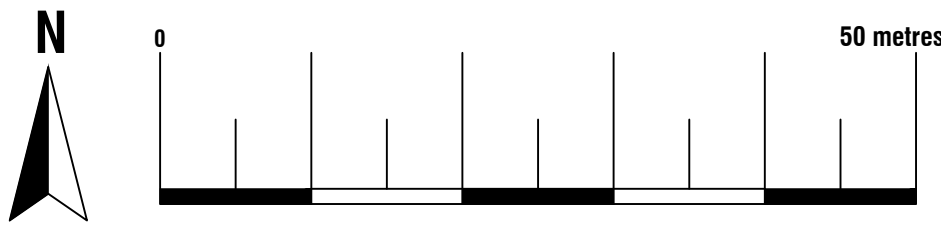

Proposed Block Plan
Scale 1:500
© Crown Copyright and database rights 2024
OS 100047474

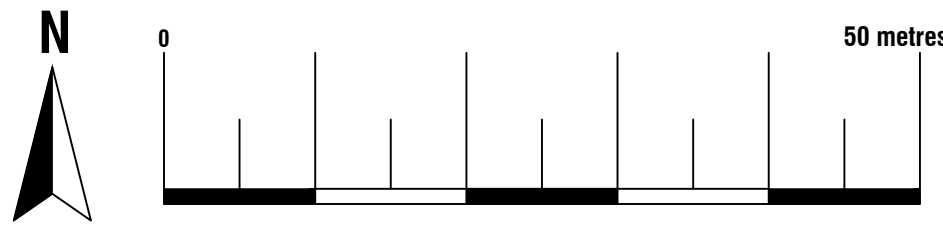

ArkiPlan Architectural Ltd • Enquiries@ArkiPlan.co.uk
Lytchett House, 13 Freeland Park, Wareham Road, Poole, Dorset, BH16 6FA

Site	32 York Road, Hitchin, Hertfordshire SG51XB	Date	22.01.2025		
		Sheet	24-2626	D01	REV 04
		Job	New Extension & Loft Conversion		
		Scale	1:500, 1:1250 @A1, 1:1000, 1:2500 @A3		
Title Number	HD567810	Title	As Shown		