



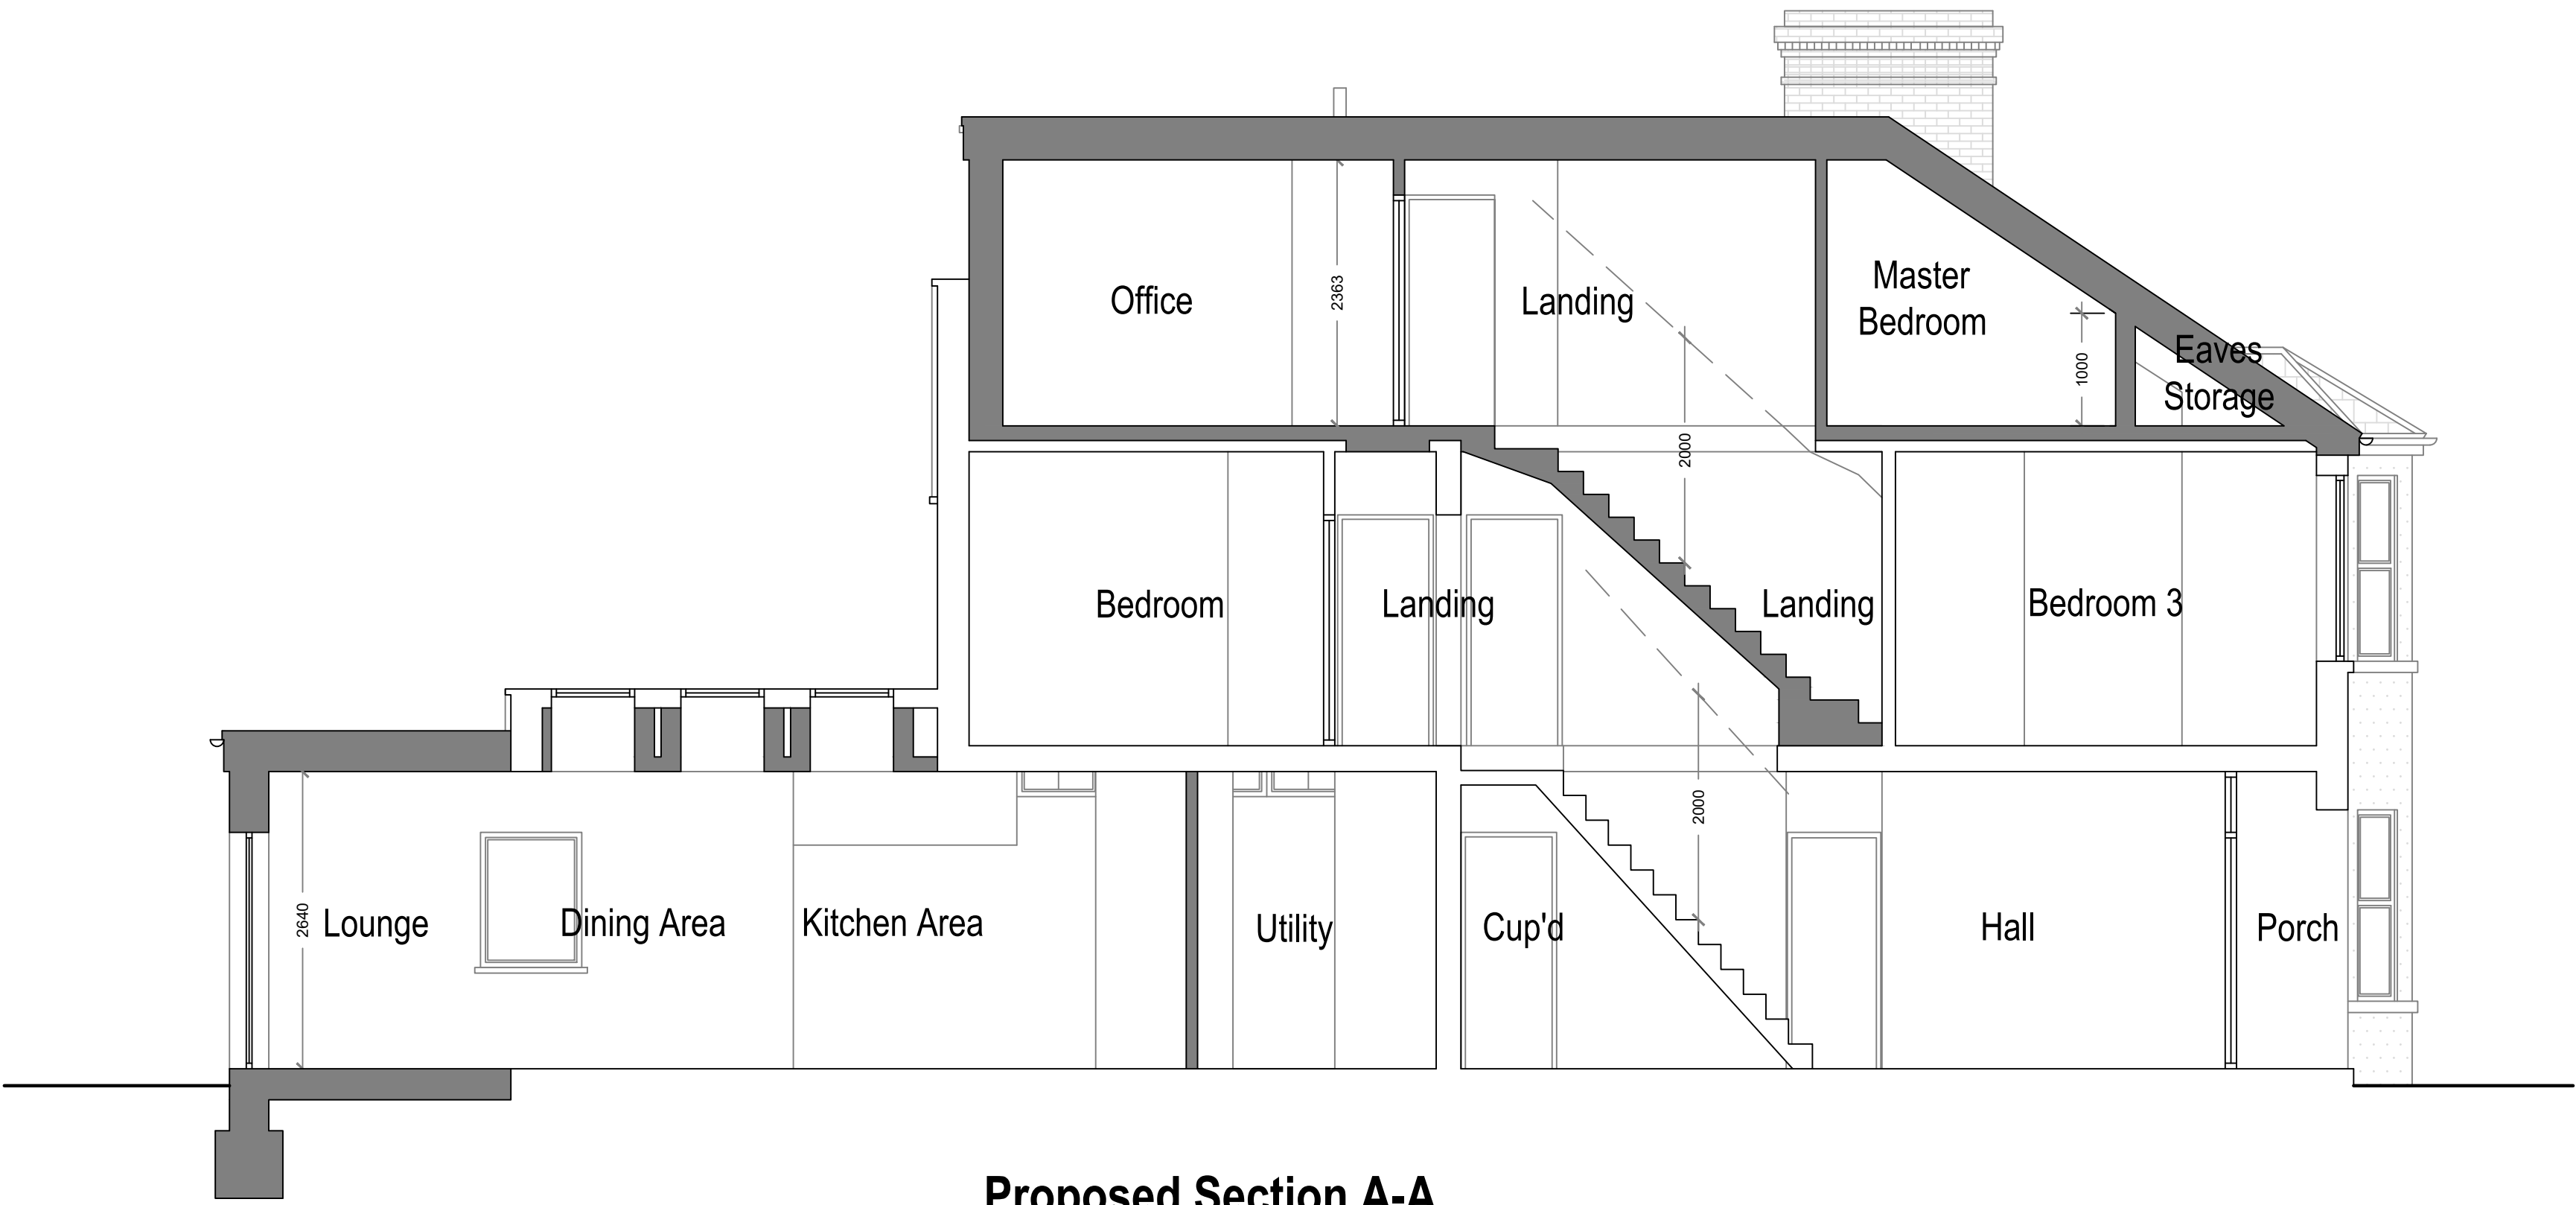

Proposed Section A-A

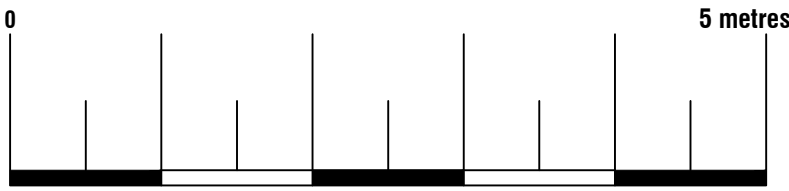

Arkiplan ArkiPlan Architectural Ltd • Enquiries@ArkiPlan.co.uk Lytchett House, 13 Freeland Park, Wareham Road, Poole, Dorset, BH16 6FA			
Site	32 York Road, Hitchin, Hertfordshire SG51XB	Date	22.01.2025
		Sheet	24-2626 D08 REV 04
		Job	New Extension & Loft Conversion
		Scale	1:50 @A1, 1:100 @A3
Title Number	HD567810	Title	As Shown