




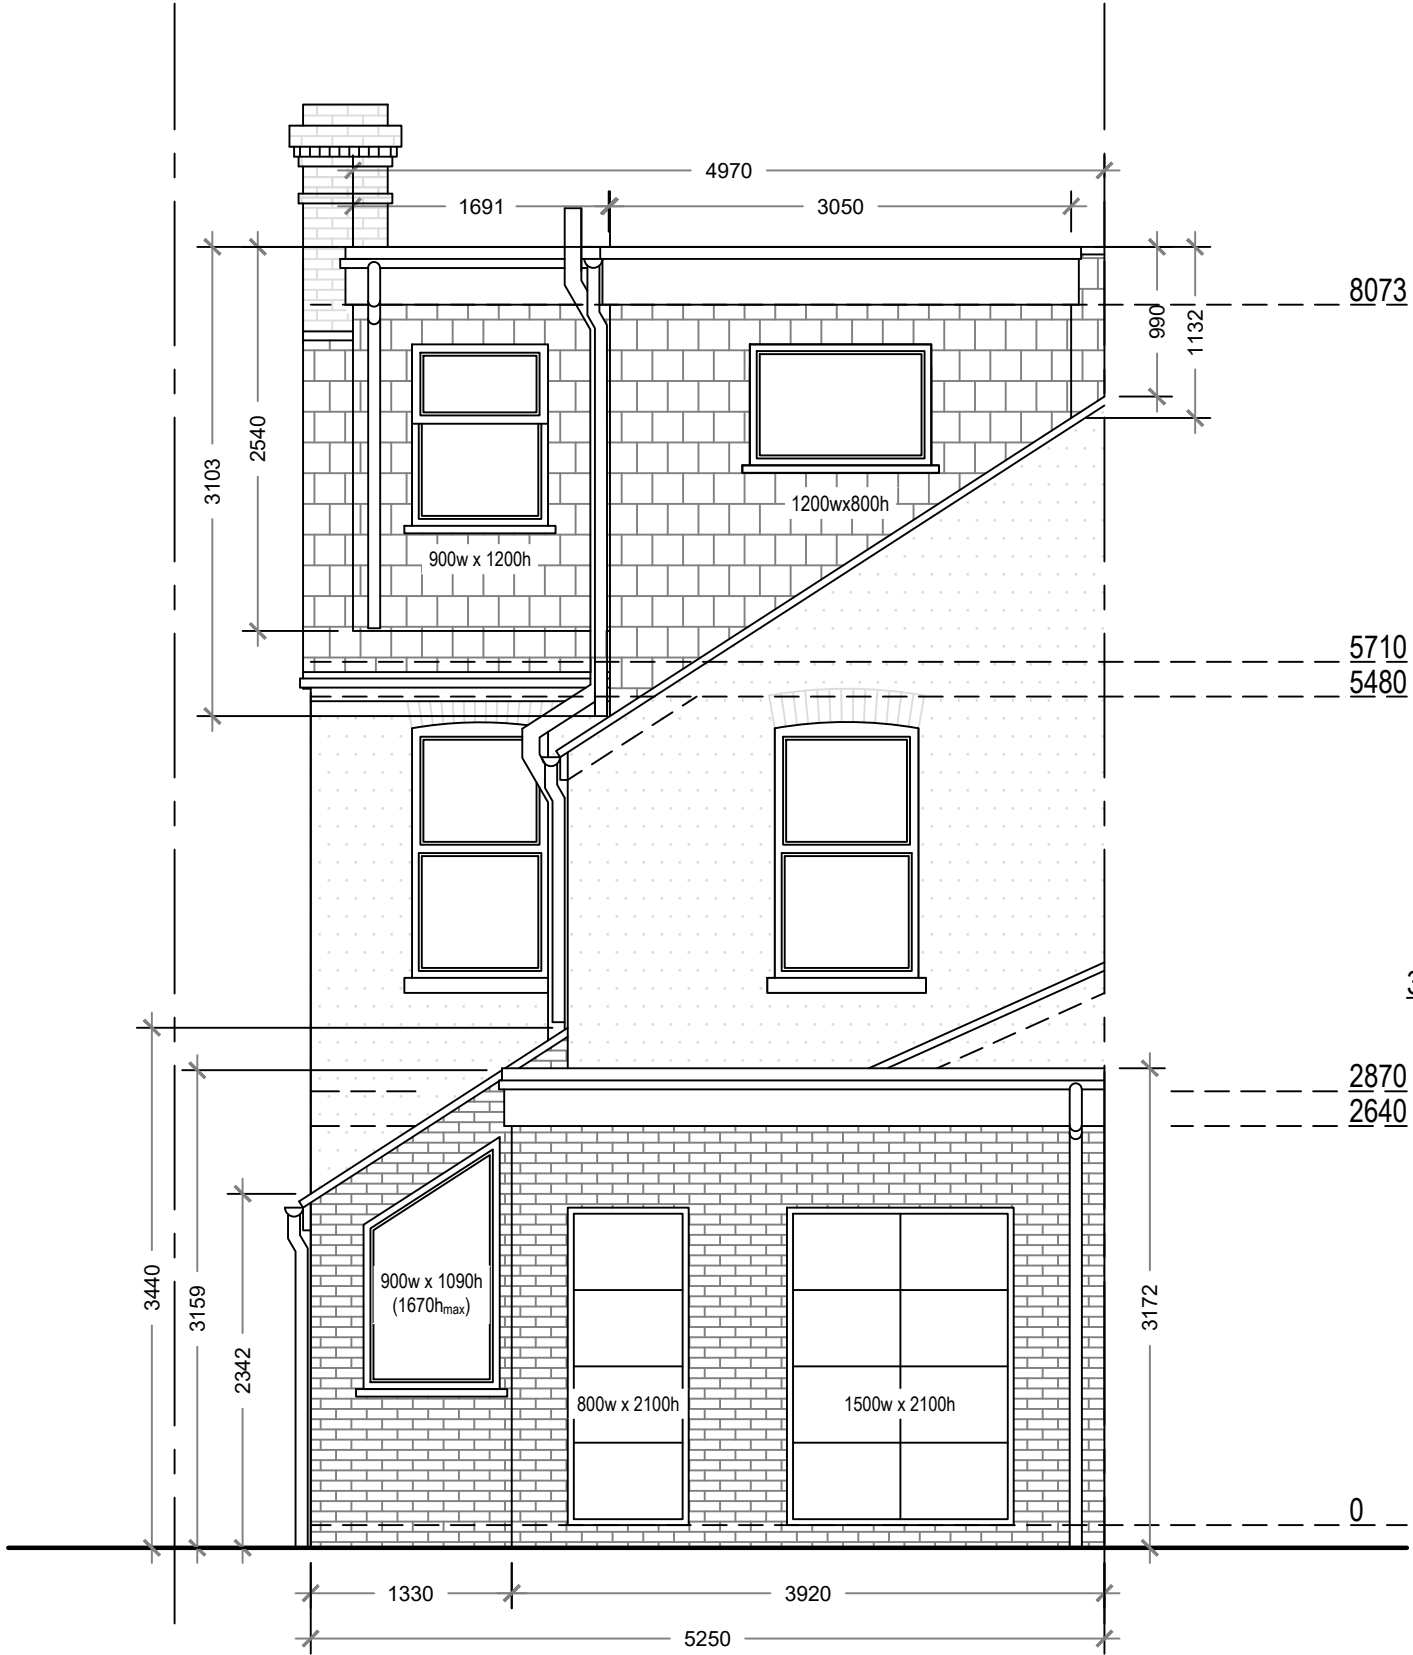

Proposed East Elevation

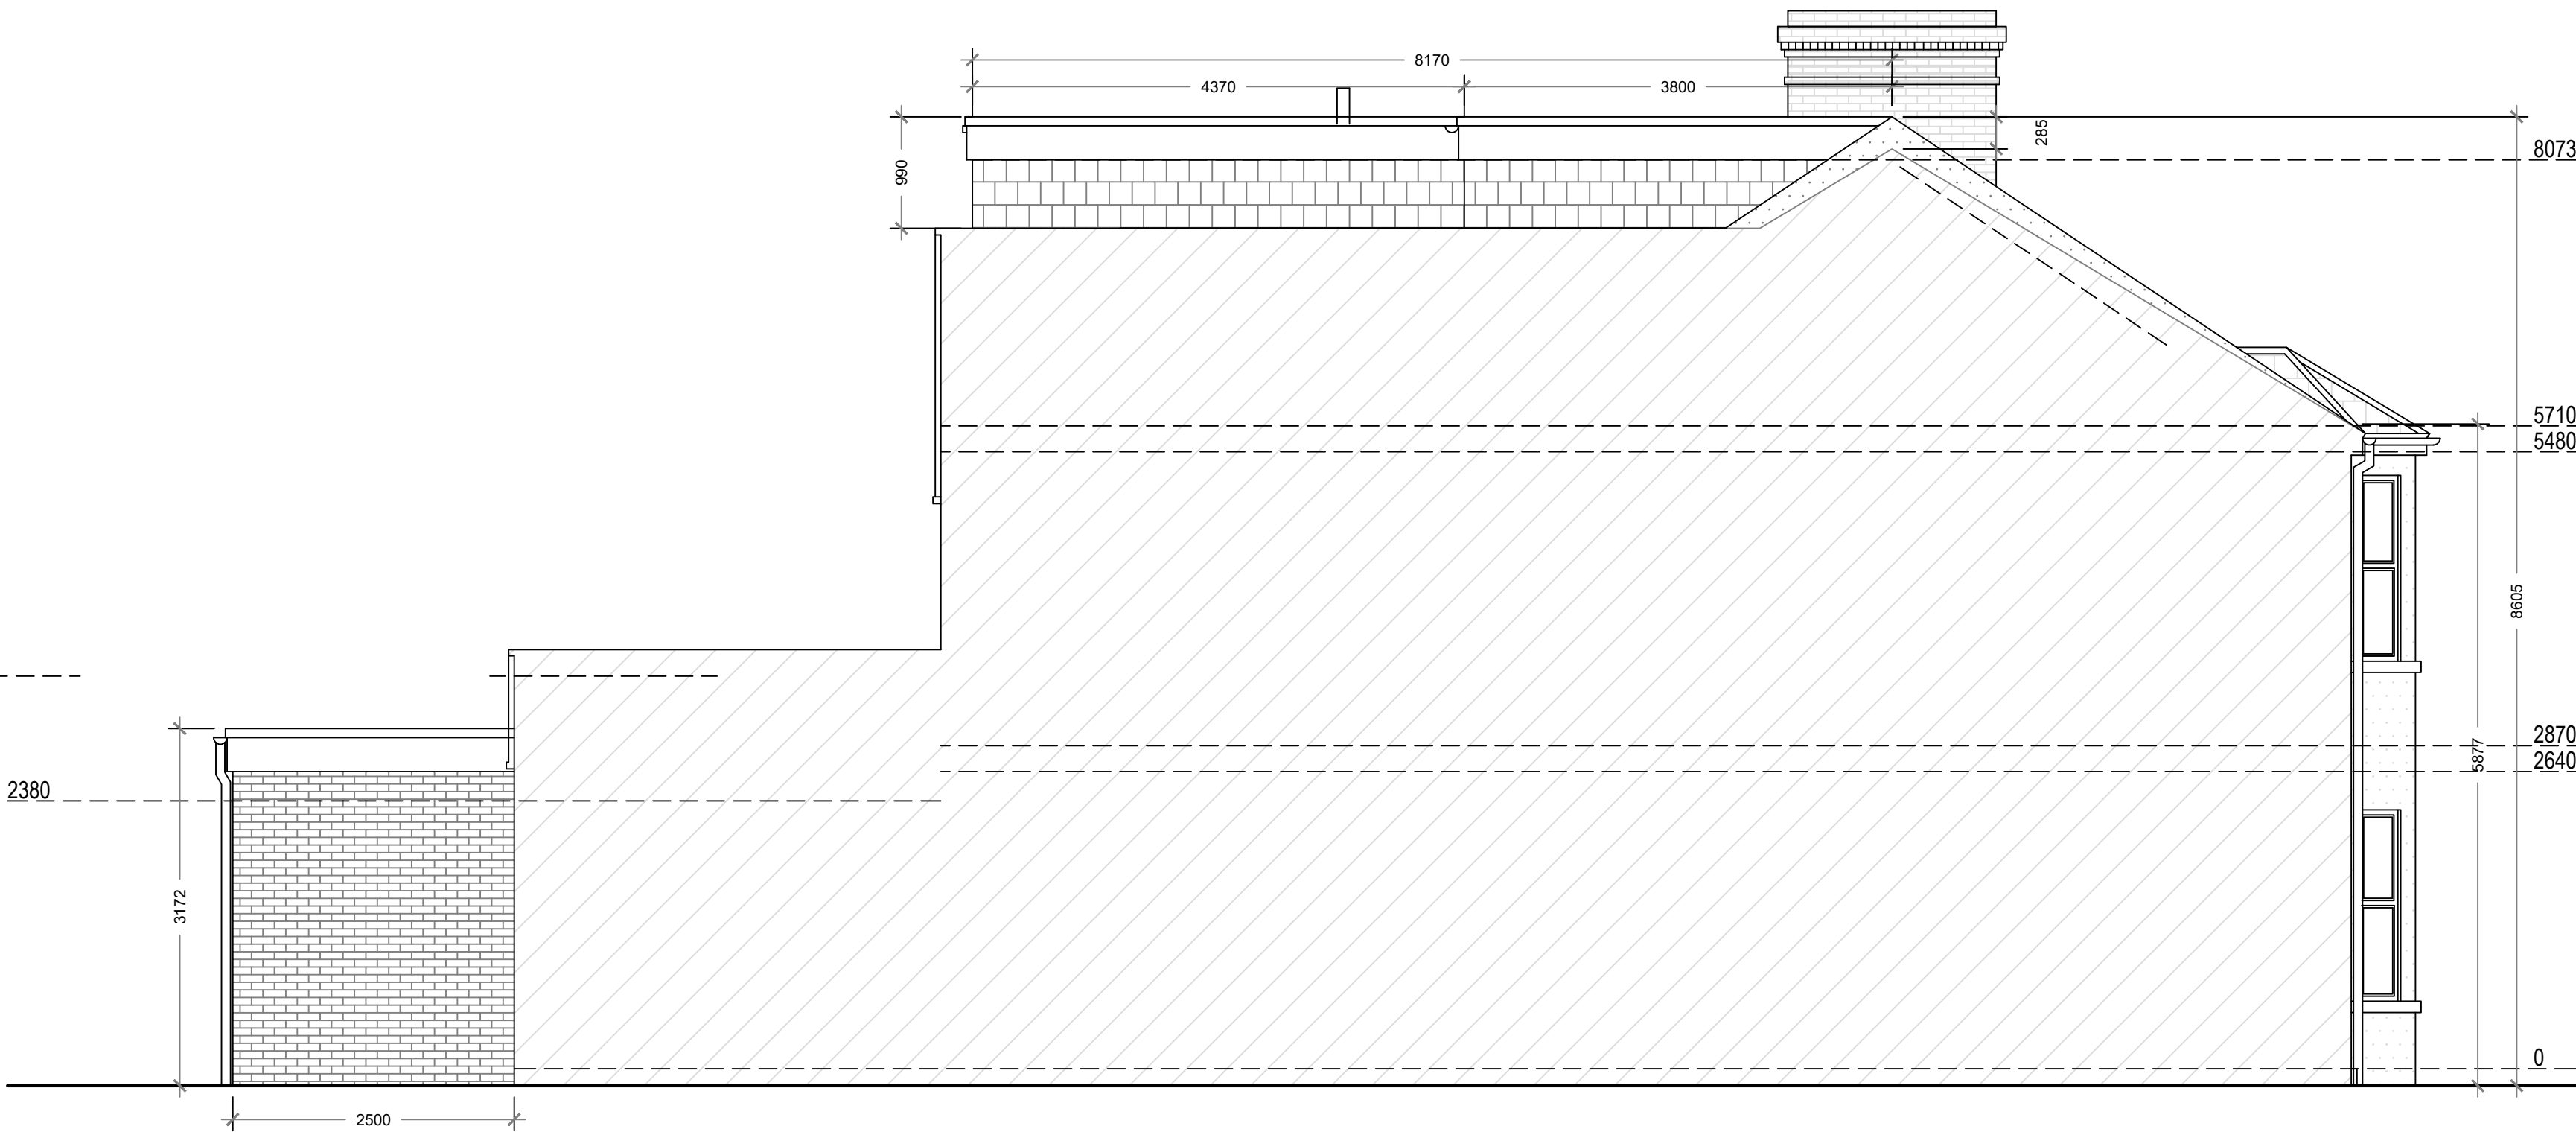

Proposed North Elevation

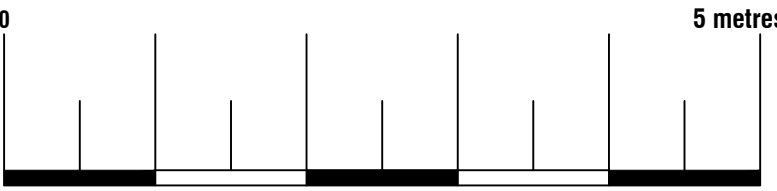

Proposed Materials:
Walls: Brick (to match existing)
Walls: Tile (to match existing)
Pitched roof: Tile (to match existing)
Flat roof: Ply membrane (to match existing)
Windows: Double glazed (to match existing)
Skylights: Size as indicated (not protruding more than 150mm above the existing roof plane)



ArkiPlan Architectural Ltd • Enquiries@ArkiPlan.co.uk
Lytchett House, 13 Freeland Park, Wareham Road, Poole, Dorset, BH16 6FA

Site	32 York Road, Hitchin, Hertfordshire SG51XB	Date	22.01.2025		
		Sheet	24-2626	D07	REV 04
		Job	New Extension & Loft Conversion		
		Scale	1:50 @A1, 1:100 @A3		
Title Number	HD567810	Title	As Shown		