


THE COTTAGE

SITE PLAN

TODDS GREEN

1:500 @ A3 SIZE

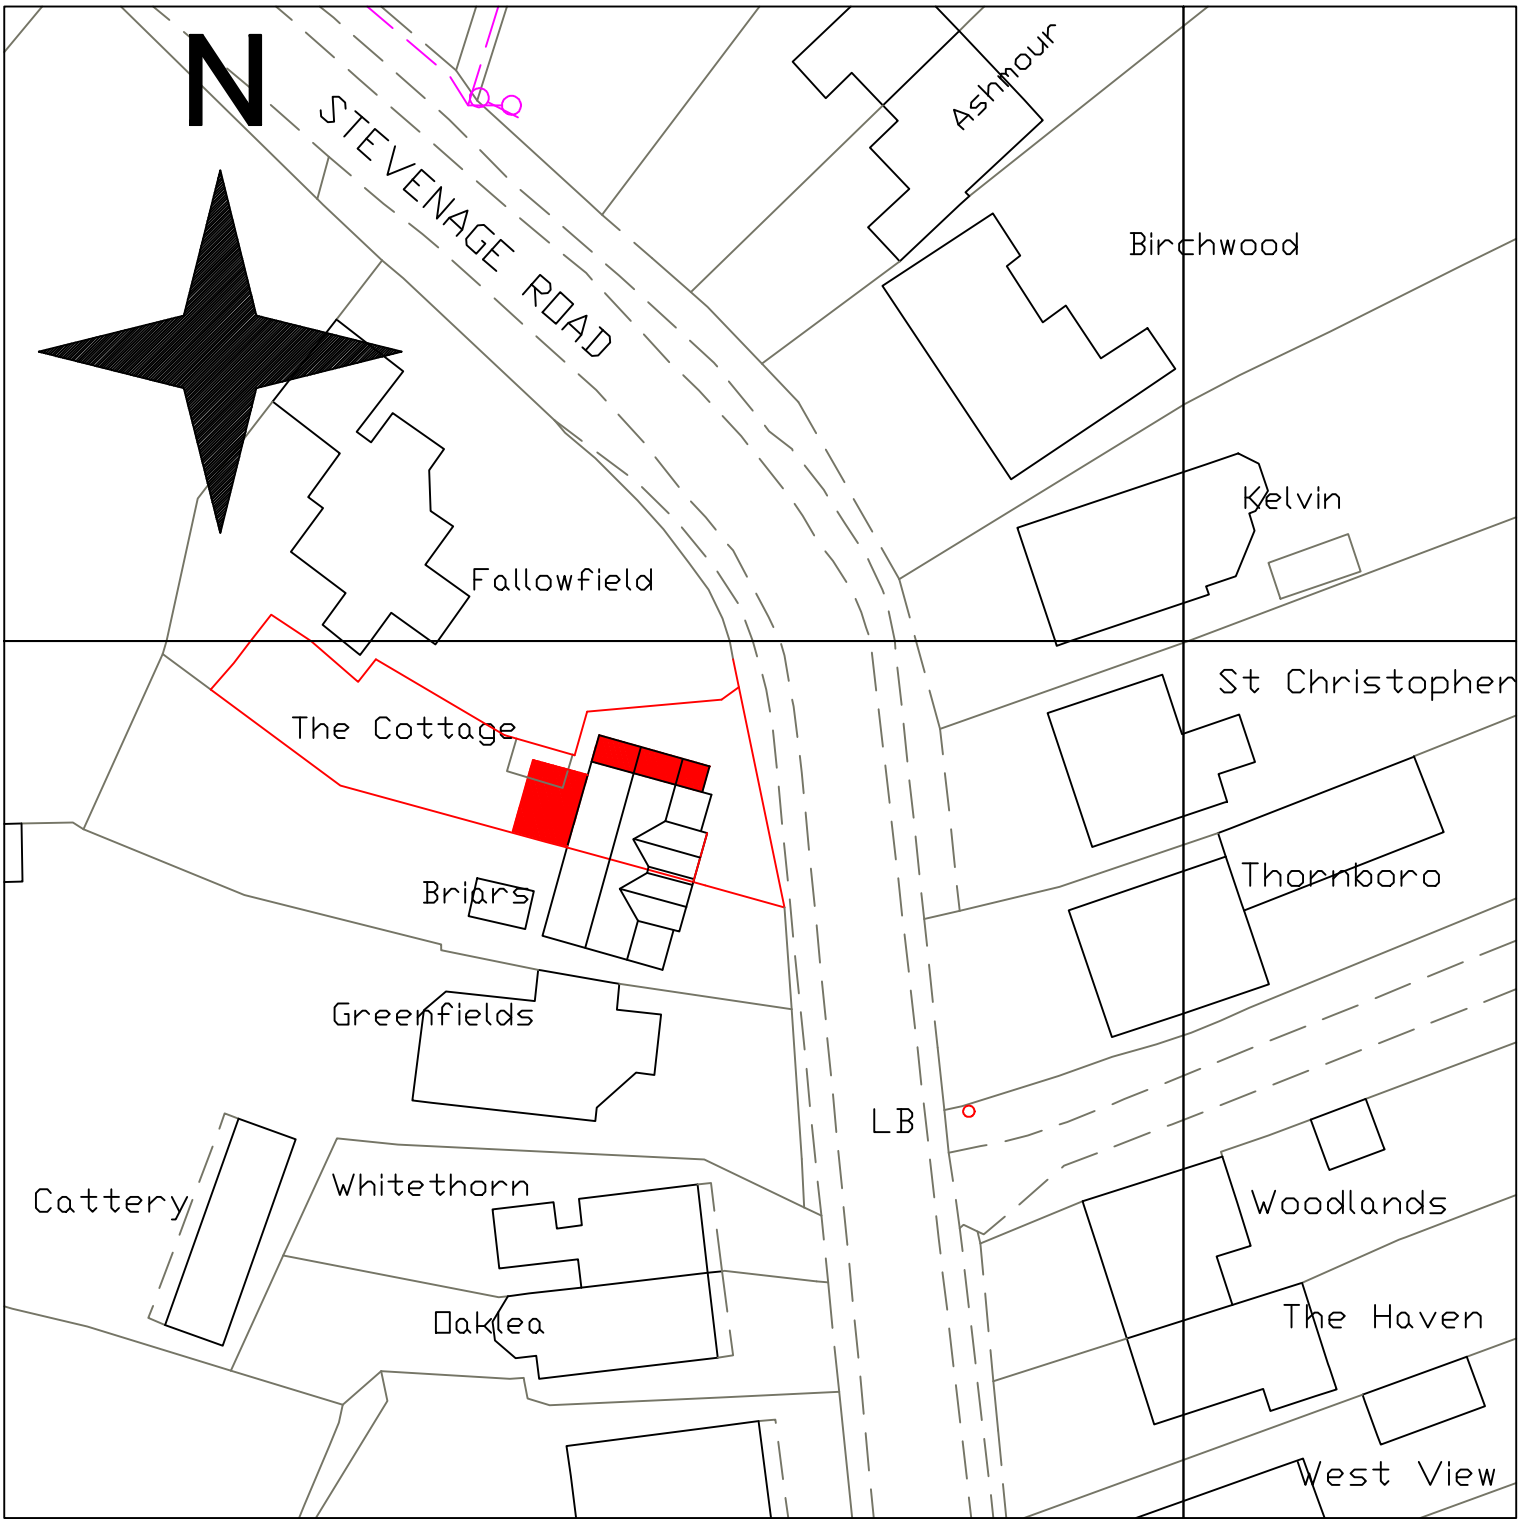

Crown copyright and database rights 2021 OS 100035409

