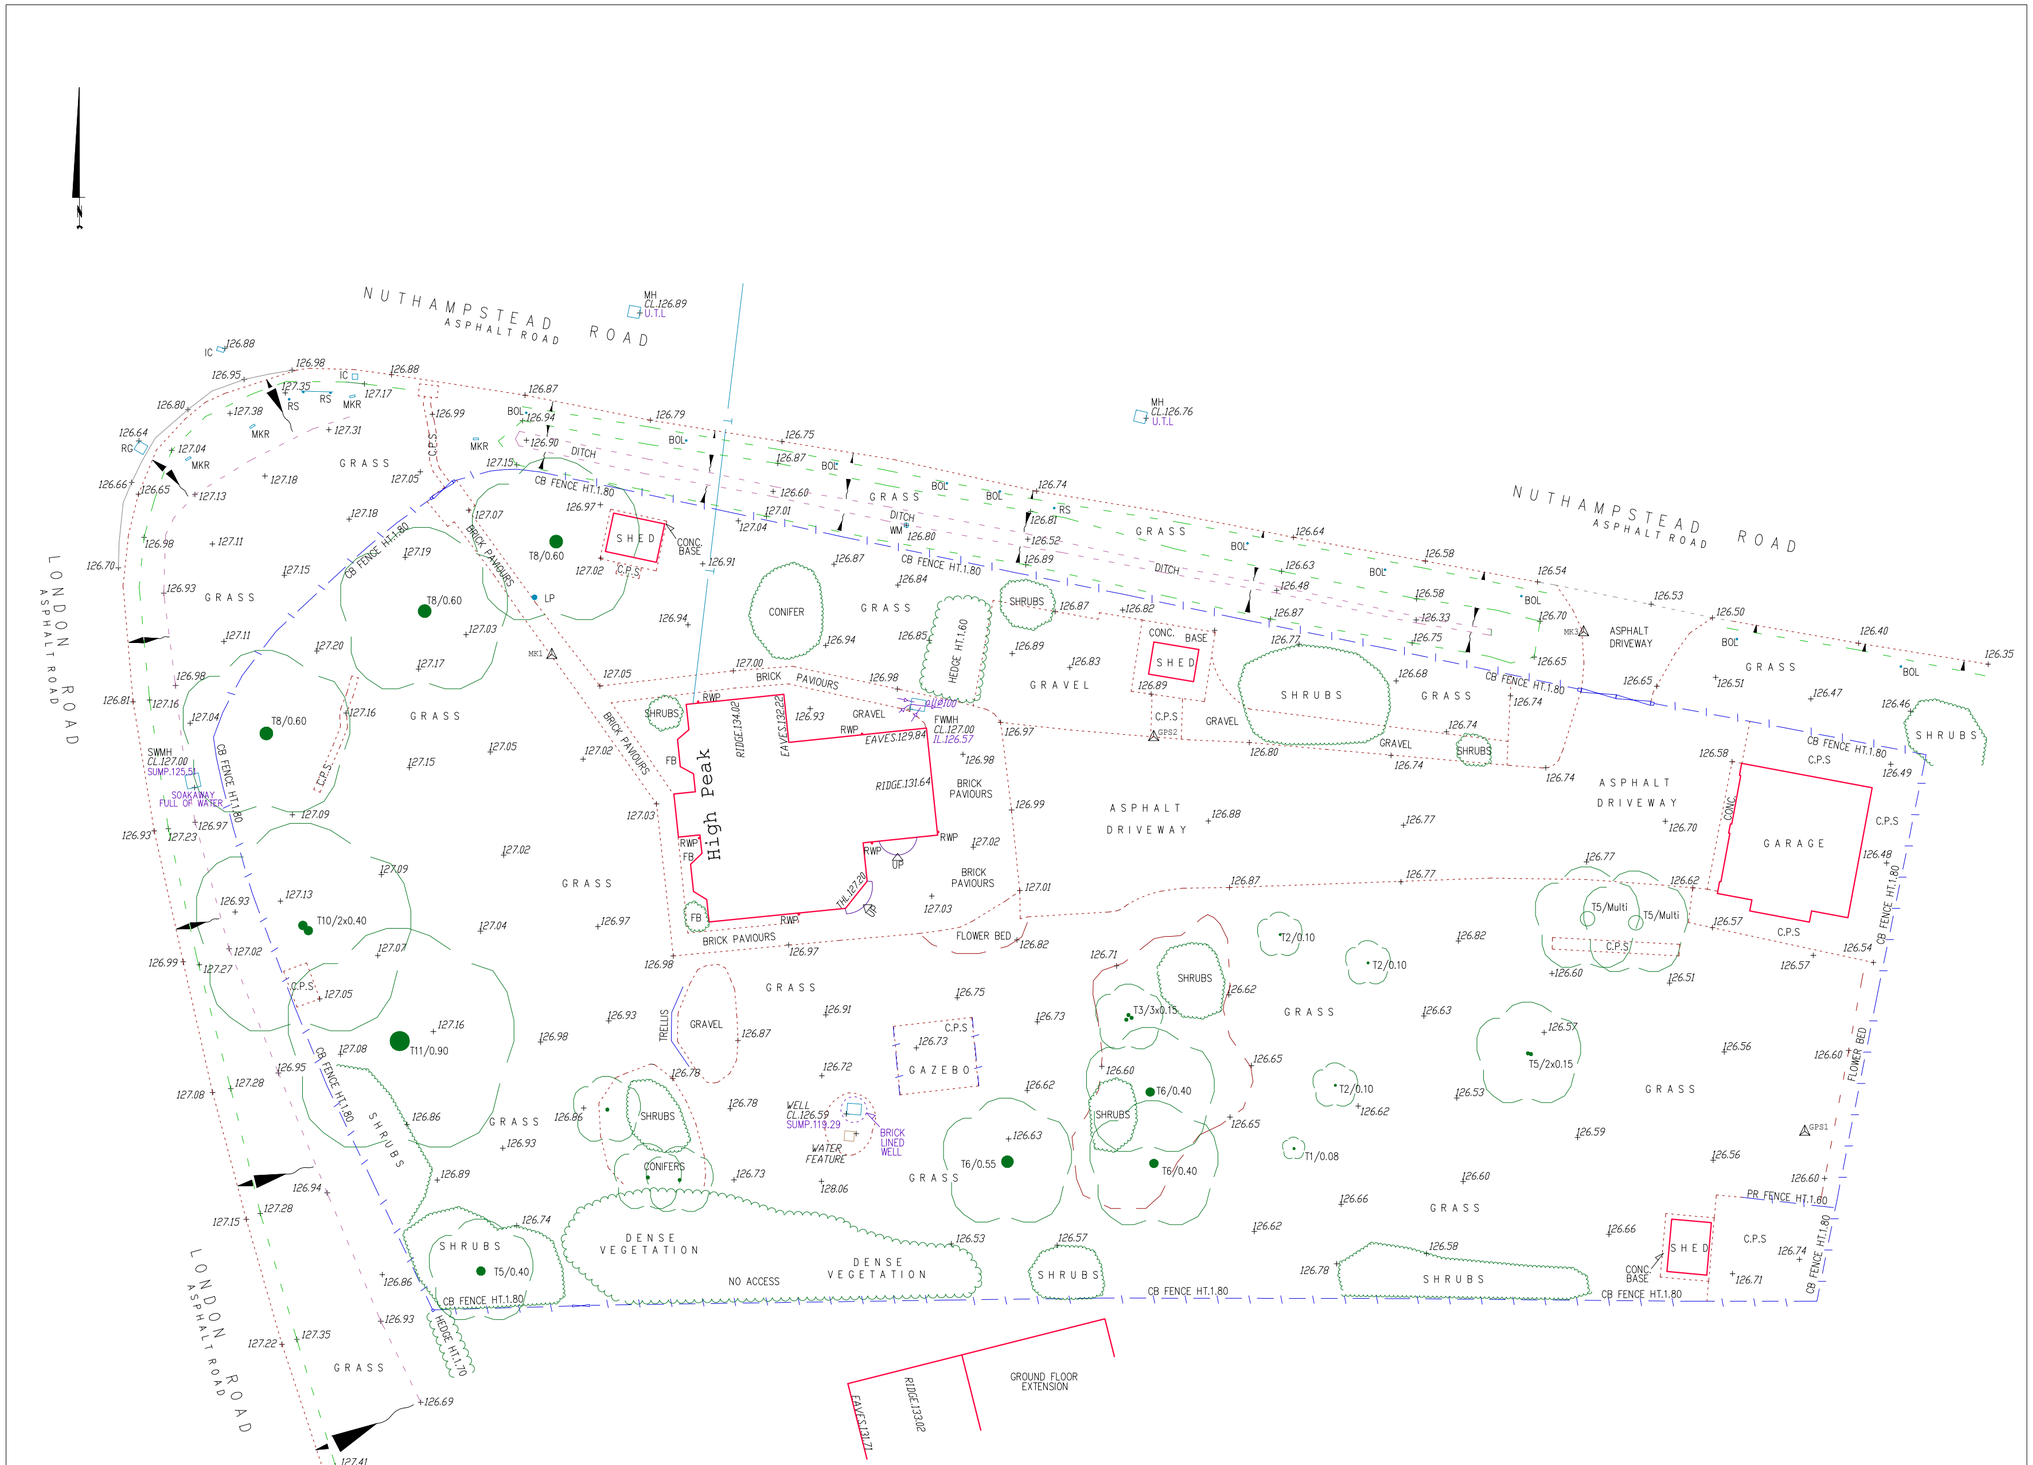

STATION	EASTING	NORTHING	LEVEL
GPS1	8551.433	4836.631	126.592
GPS2	8521.402	4854.837	126.853
MK1	8493.640	4858.622	127.069
MK2	8461.939	4879.586	126.611
MK3	8541.235	4859.664	126.645

0m 2m 4m 6m 8m 10m 20m

SCALE 1:200

LEGEND

- Survey Station
- +120.12 Level (cross indicates position)
- Kerb
- Drop Kerb
- Change of Surface
- Banking
- Hedge / Bush Canopy
- Gate
- Wall
- Fence
- E Overhead Electricity Line
- T Overhead Telephone Line
- T5/0.20 Approx. Spread [m]/Approx. Trunk Dia. [m]

Notes:
Arbitrary Grid used. Levels are relative to Ordnance Datum Newlyn (OSGM15). SASURVEYS are not trained arboricultural consultants. All spreads are estimated. In some cases it may be prudent to have tree species confirmed by a trained specialist.

Scaled distances taken from this survey should be treated as of low certainty, designers and contractors must take (verify) their own site measurements.

ABBREVIATIONS (Where applicable)

AB Air Brick	MH Manhole
BG Box Gully	MKR Marker
BLR Retractable Bollard	OB Open Boarded Fence
BL Bollard	P Post
BP Boundary Post	PCL Post & Chain Link Fence
BS Bus Stop	PF Panel Fence
BW Post & Barbed Wire Fence	PR Post & Rail Fence
CB Close Boarded Fence	PW Post & Wire Fence
CI Corrugated Iron Fence	PWM Post & Wire Mesh Fence
CP Chestnut Paling Fence	RW Retaining Wall
CW Concrete Wall	SF Security Fence
CD Cable Duct	STW Stone Wall
CL Cover Level	PM Parking Meter
CM Cable Marker	RE Rodding Eye
CPS Concrete Paving Slabs	RG Road Gully
DP Down Pipe	RS Road Sign
ECB Electricity Control Box	RWP Rain Water Pipe
ECP Electricity Cable Pit	SC Stop Cock
EJB Electricity Cable Junction Box	SV Sluice Valve
EP Electricity Pole	T Tree
ERP Earthing Point	TCB Telephone Call Box
FB Flower Bed	THL Threshold Level
FH Fire Hydrant	TIC Telephone Inspection Cover
FP Footpath	TJB Telephone Junction Box
G Gully	TL Traffic Light
GP Gate Post	TP Telephone Pole

Client: **Laurel Developments & Consulting Ltd.**
29 Arrow Road
London
E3 3HE

Simply Accurate Surveys
35 Winston Crescent, Biggleswade
Bedfordshire, SG18 0ET
Tel. 07907353858
Email general@sasurveys.co.uk
www.sasurveys.co.uk

Drawing
Topographical survey with spot elevations.
High Peak, Barkway, SG8 8EY.

Drawing No. SA13117

Date: 25/10/2017

Drawing Scale: 1:200 @ A2