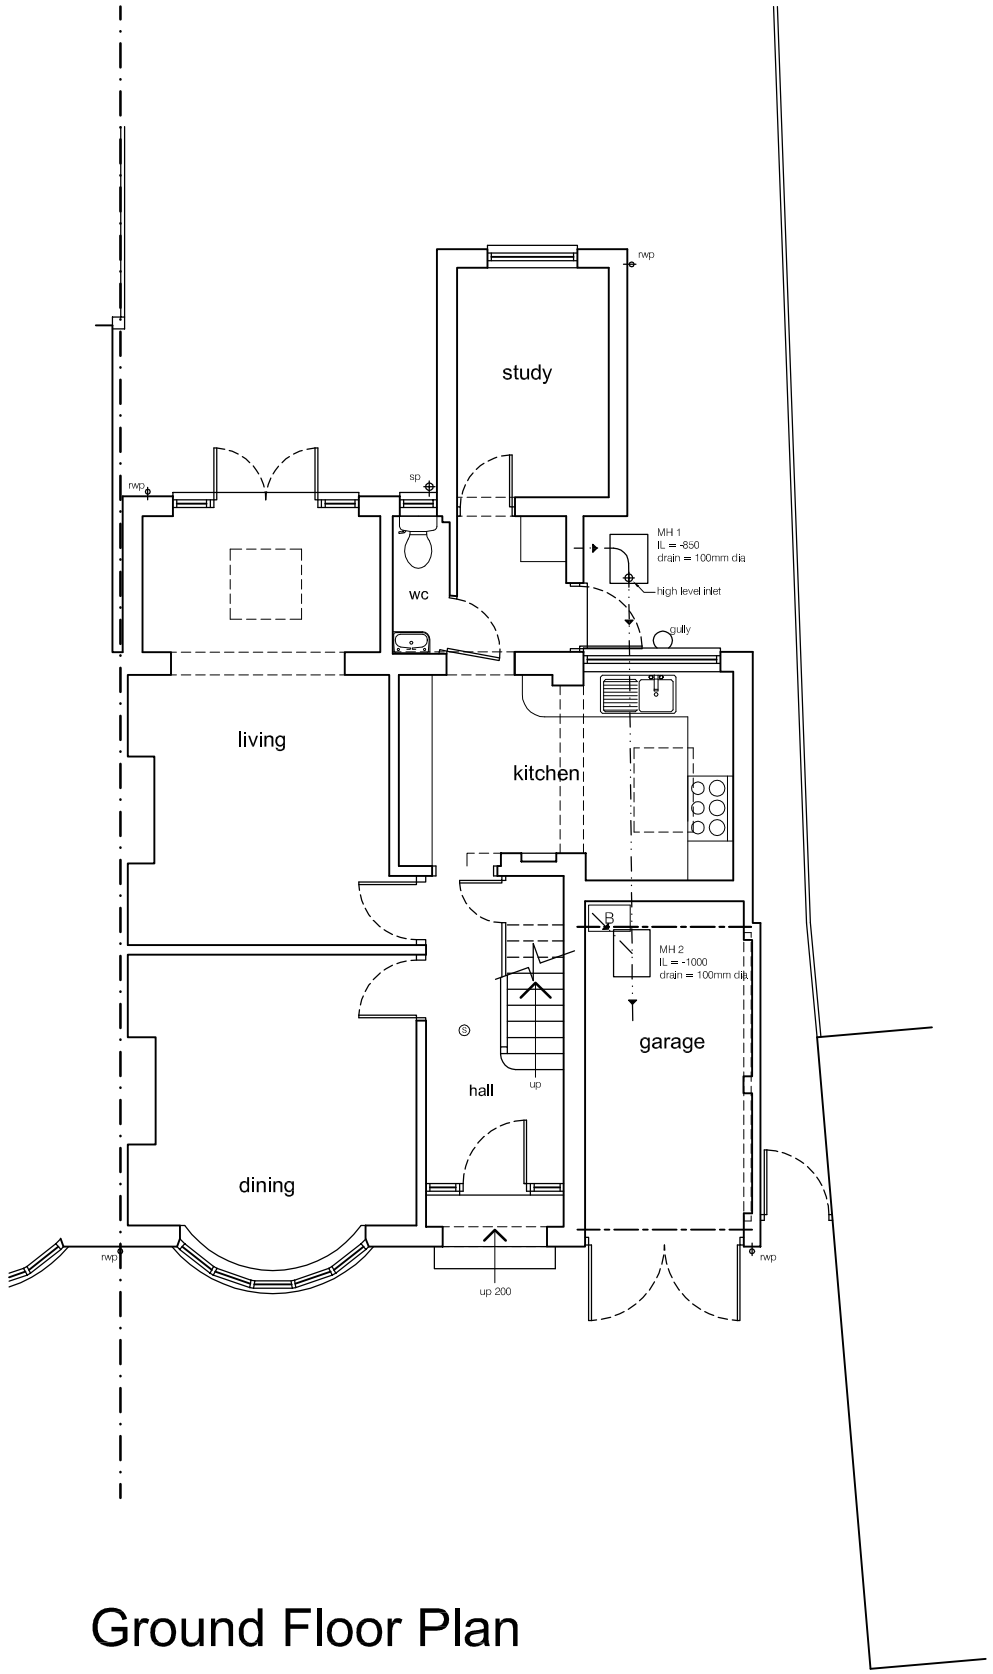

Ground Floor Plan

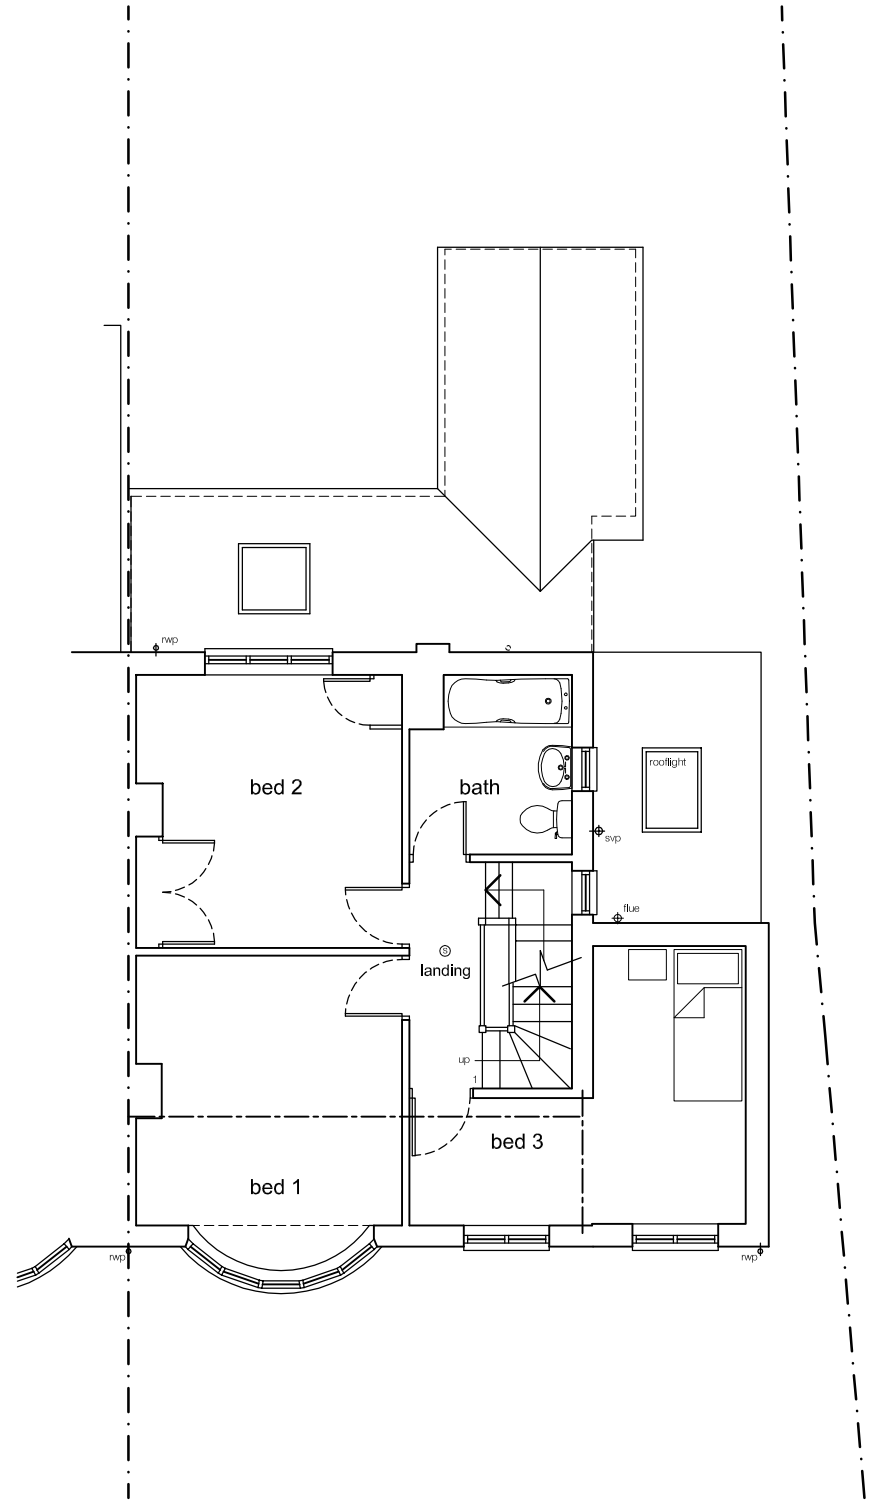

First Floor Plan

MH 3
depth and diameter
not surveyed

Notes:

This scheme is subject to Town Planning and all other necessary consents.

This drawing is a print and must not be scaled from without reference being made to the accompanying scale bar. Dimensions and levels, where given, are to be checked on site.

This drawing is to be read in conjunction with all other consultants' and specialiists' drawings and documents and any discrepancies are to be reported to the architect prior to commencement of the relevant work.

Materials and the workmanship of all relevant trades shall comply fully with the British Standards.

This drawing remains the copyright of Boyd Seddon Architect.

METERS	0	0.5	1	1.5	2
1:50					
1:100					
	0	1	2	3	4

REV	DATE	
A	18.01.18	updates

BOYD SEDDON Architect
RIBA ARB
10 Periwinkle Lane• Hitchin• Herts• SG5 1TY
Tel 07880 720711
Email boyd.seddon@virginmedia.com

CLIENT
Mr and Mrs D Tingle

PROJECT
93 Wymondley Road
Hitchin
SG4 9PX

DRAWING TITLE
EXISTING PLANS

SCALE	1:100 at A3	DRAWING NUMBER	REVISION
DATE	Nov 2017	EX-01	A
DRAWN	bjs		
JOB NUMBER	17208		