


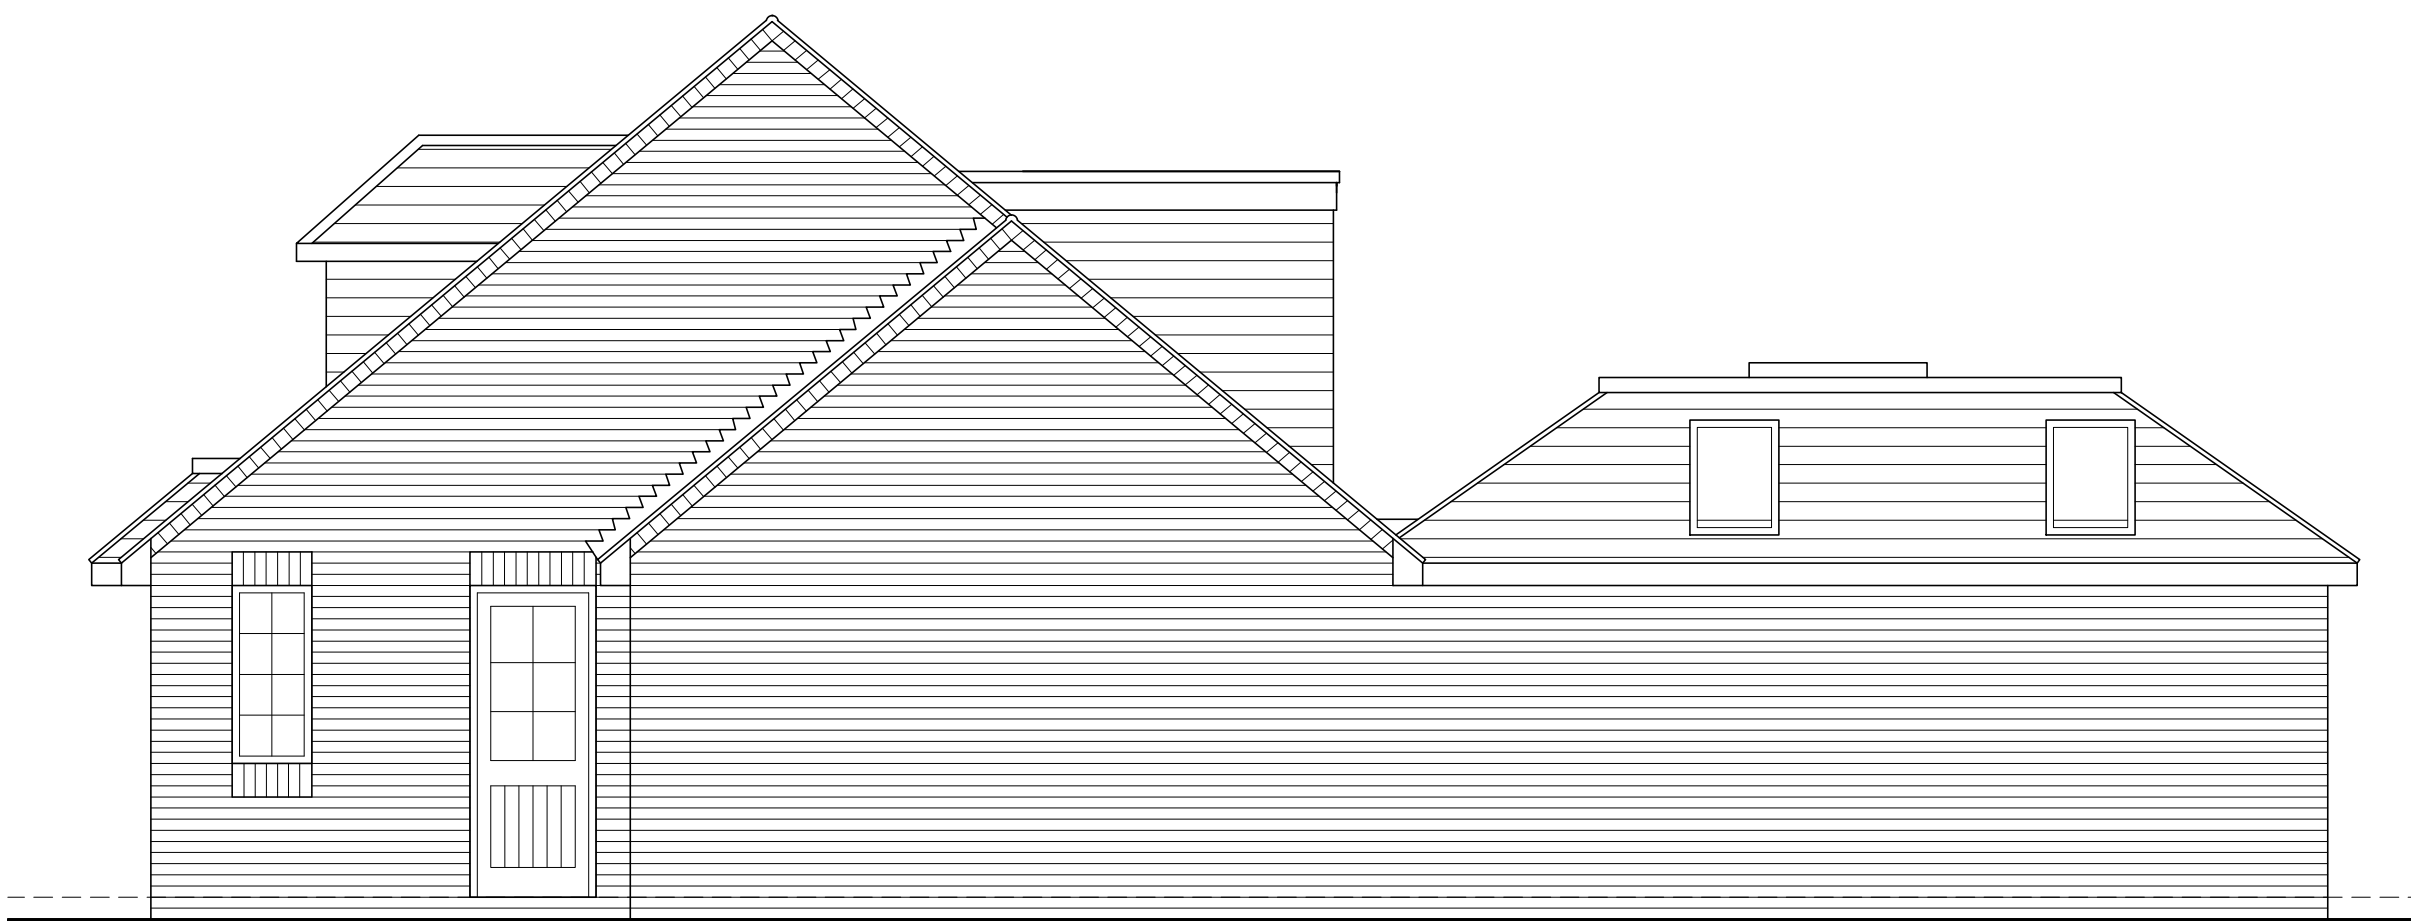

EXISTING SIDE ELEVATION
1: 50@A1



EXISTING FRONT ELEVATION
1: 50@A1



EXISTING SIDE ELEVATION
1: 50@A1



EXISTING REAR ELEVATION
1: 50@A1