



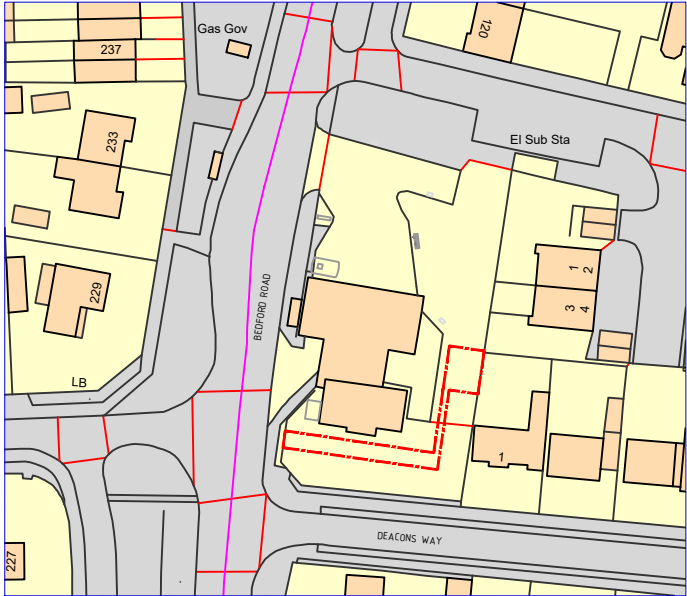

LOCATION PLAN
Scale 1:1250

Ordnance Survey, (c) Crown Copyright 2024. All rights reserved. Licence number 100022432

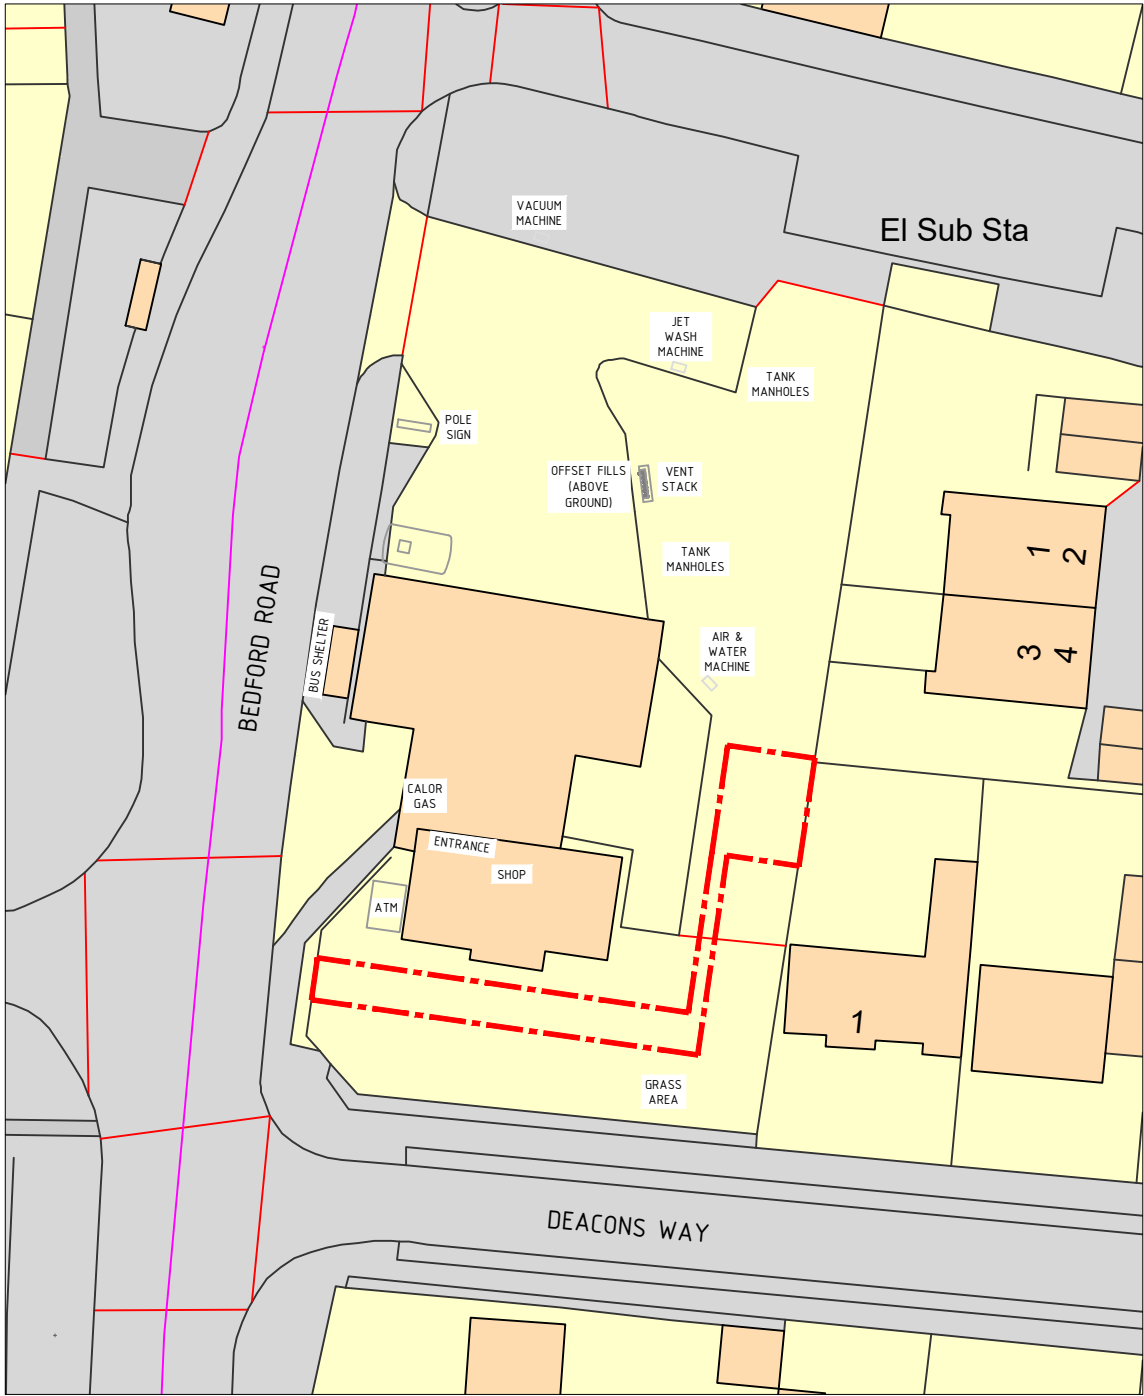

BLOCK PLAN
Scale 1:500

Ordnance Survey, (c) Crown Copyright 2024. All rights reserved. Licence number 100022432



Ordnance Survey, (c) Crown Copyright 2024. All rights reserved. Licence number 100022432

KEY PLAN:

AREA OF WORKS - 124m²

REV	DATE	REVISION	BY	CHK
B	29/10/2024	REVISED AS PER COMMENTS RECEIVED.	DP	ACM
A	25/10/2024	REVISED AS PER INFORMATION RECEIVED.	DP	ACM



Driving New Energies

14 Hayhill Industrial Estate
Barrow upon Soar
Leicestershire
LE12 8LD
Phone: +44 (0) 1162 437 476

COPYRIGHT of TSG UK Solutions Ltd.
All right reserved. Details of this
drawing must not be reproduced or
copied without prior written consent.
All dimensions to be checked on site.

Client



Site Name
WESTMILL SERVICE STATION
BEDFORD ROAD, HITCHIN, SG5 2UG,

Drawing Title
LOCATION PLAN

Drawn By	Drawing Status	Scale	Media
DP	DEFINE		
Checked By	Security Code	Scale	Media
----	XX	1:500 / 1:1250	0
Approver	Drawing No.	Date	Revision
XX	003	2024/10/25	B