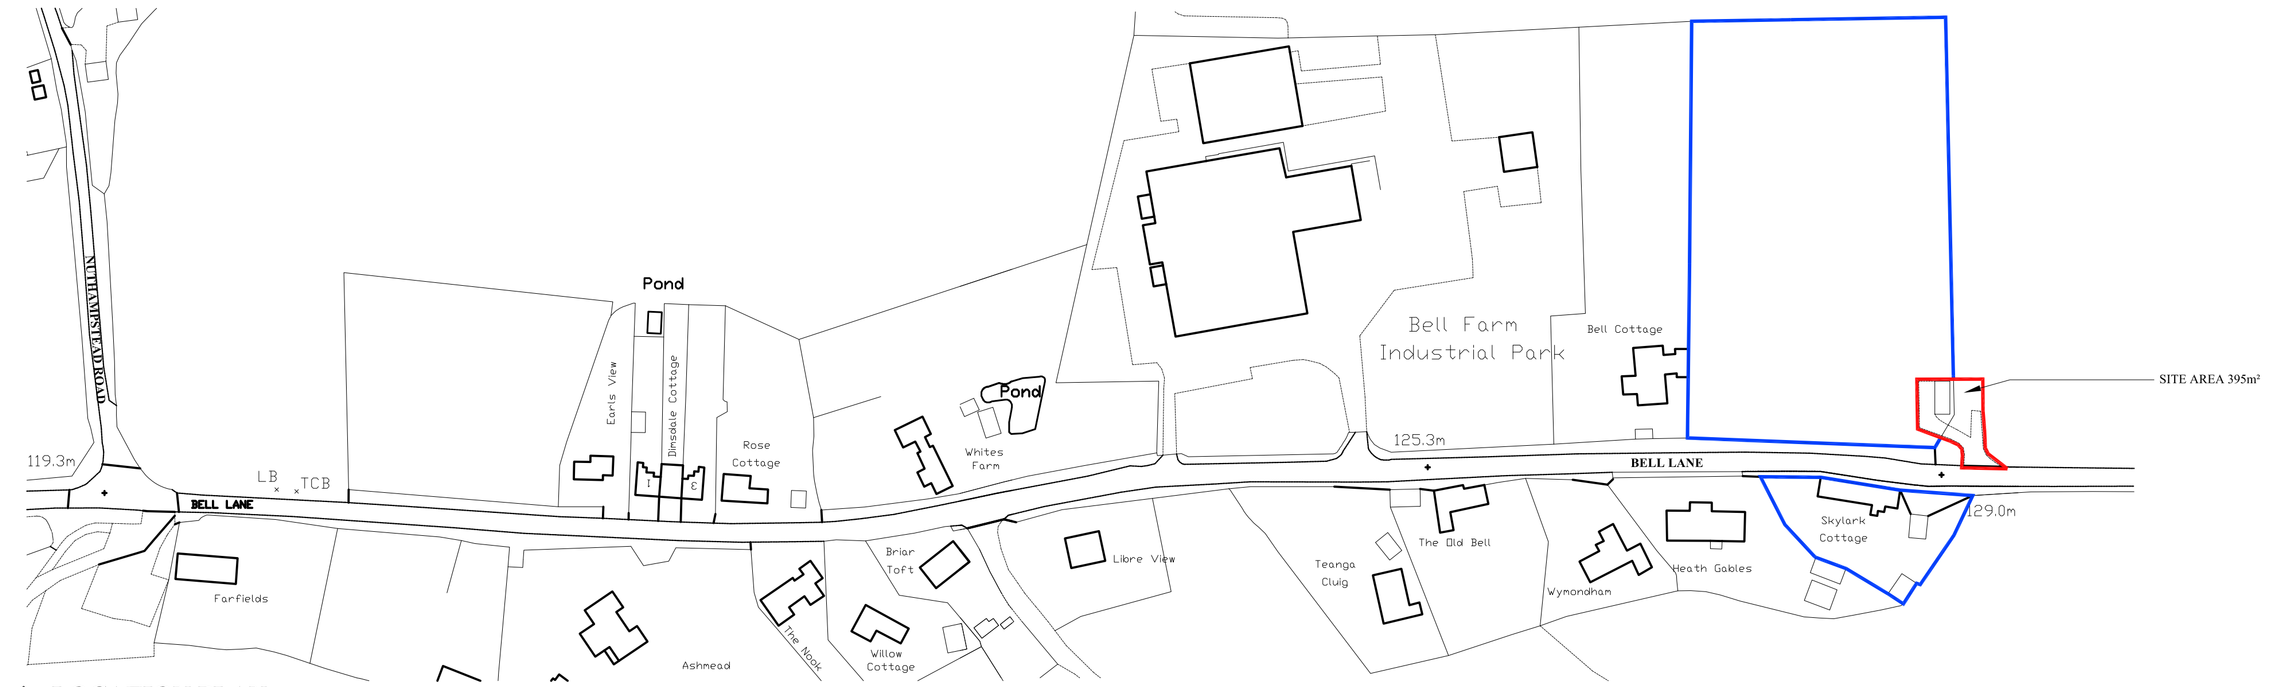

LOCATION PLAN
1/1250 @ A1

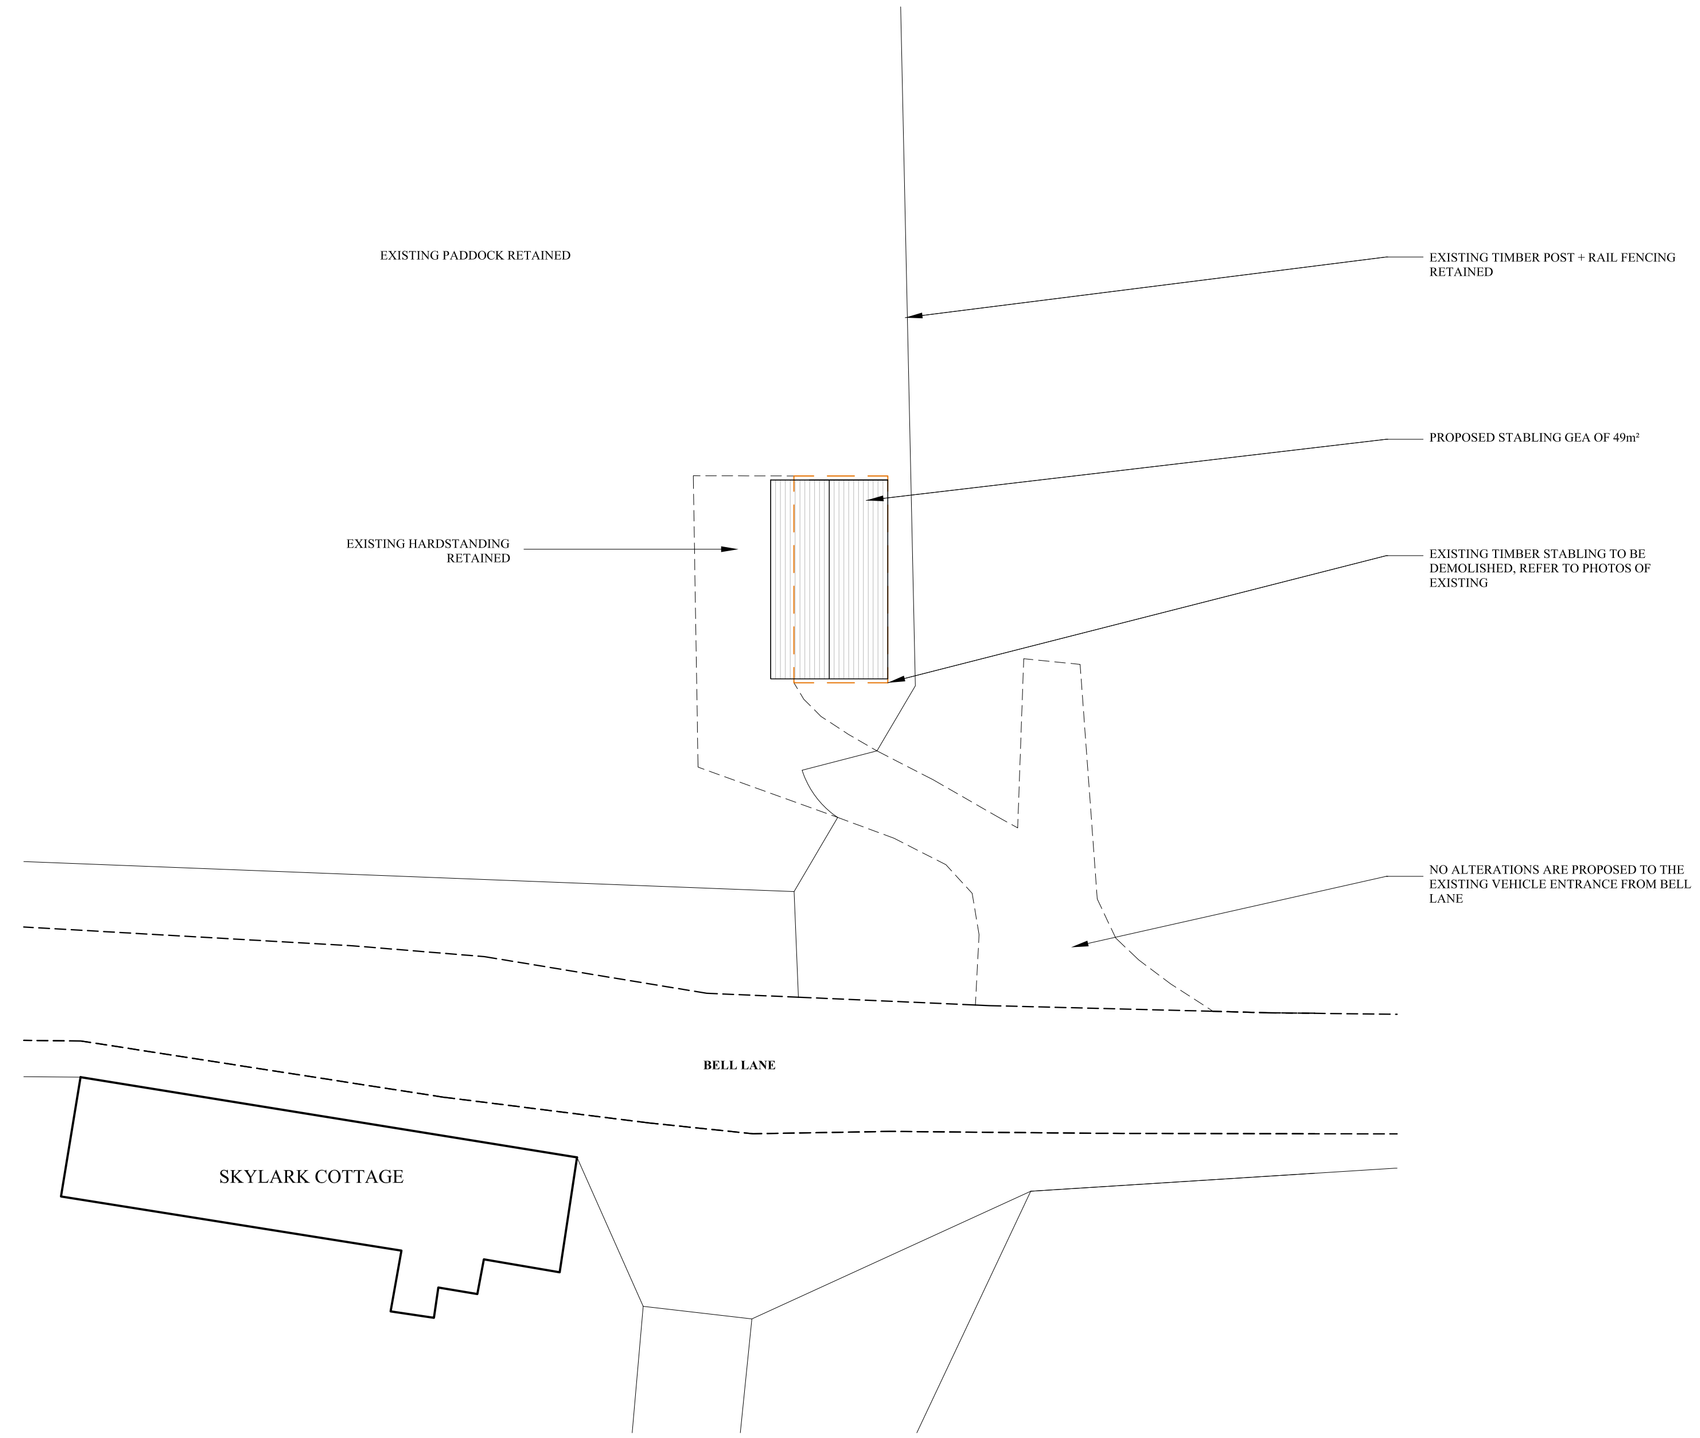

SITE PLAN - PROPOSED
1/200 @ A1

The above line measures 200mm in length when printed correctly

This drawing is for Planning purposes only.
All dimensions to be checked on site.

Notes

IAN ABRAMS
CHARTERED ARCHITECT

5 The Maltings, Station Road, Newport, Essex CB11 3RN
Telephone: 01799 543 533
Fax: 01799 543 653
e-mail : ian@abrams.uk.com
www.ian-abrams-architects.co.uk

Client
JULIA MAGILL
Job title
PROPOSED REPLACEMENT STABLING
to LAND ADJACENT
SKYLARK COTTAGE
NUTHAMPSTEAD
SG8 8ND
Drawing title
LOCATION AND SITE PLAN

Scale	Date	Drawn
as shown @A1	01.05.18	TR

Drawing No
94017.50

Rev