




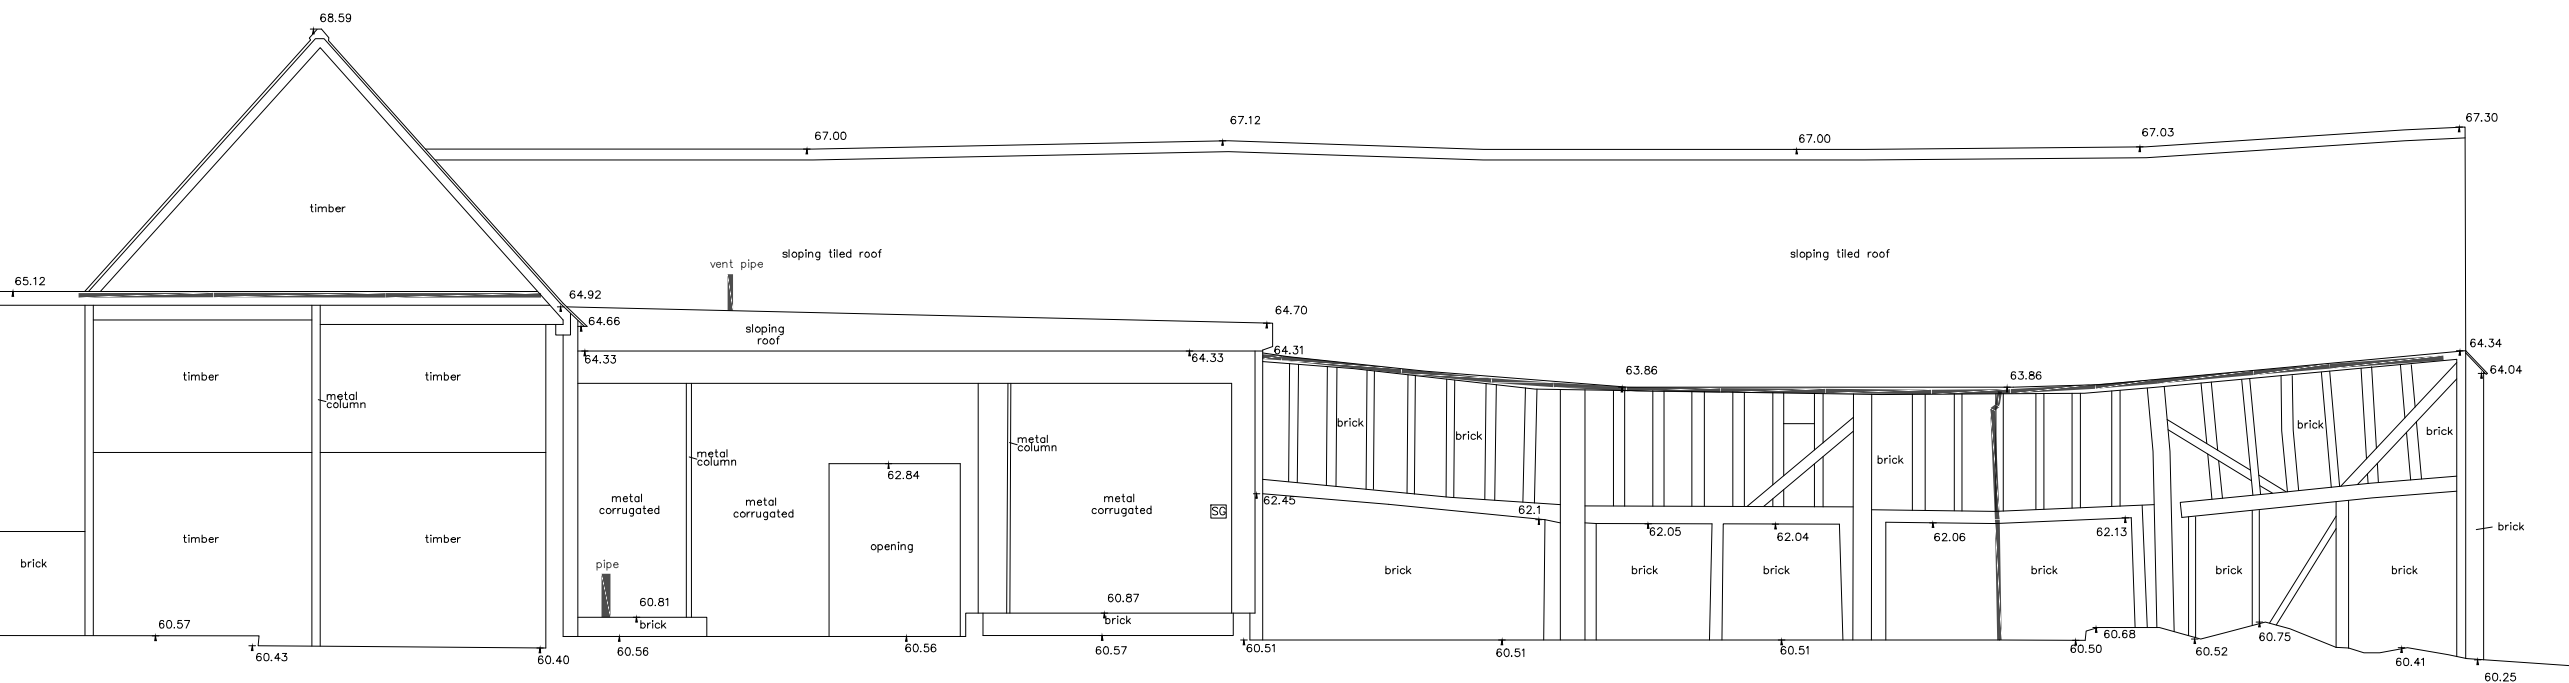


ELEVATION 1

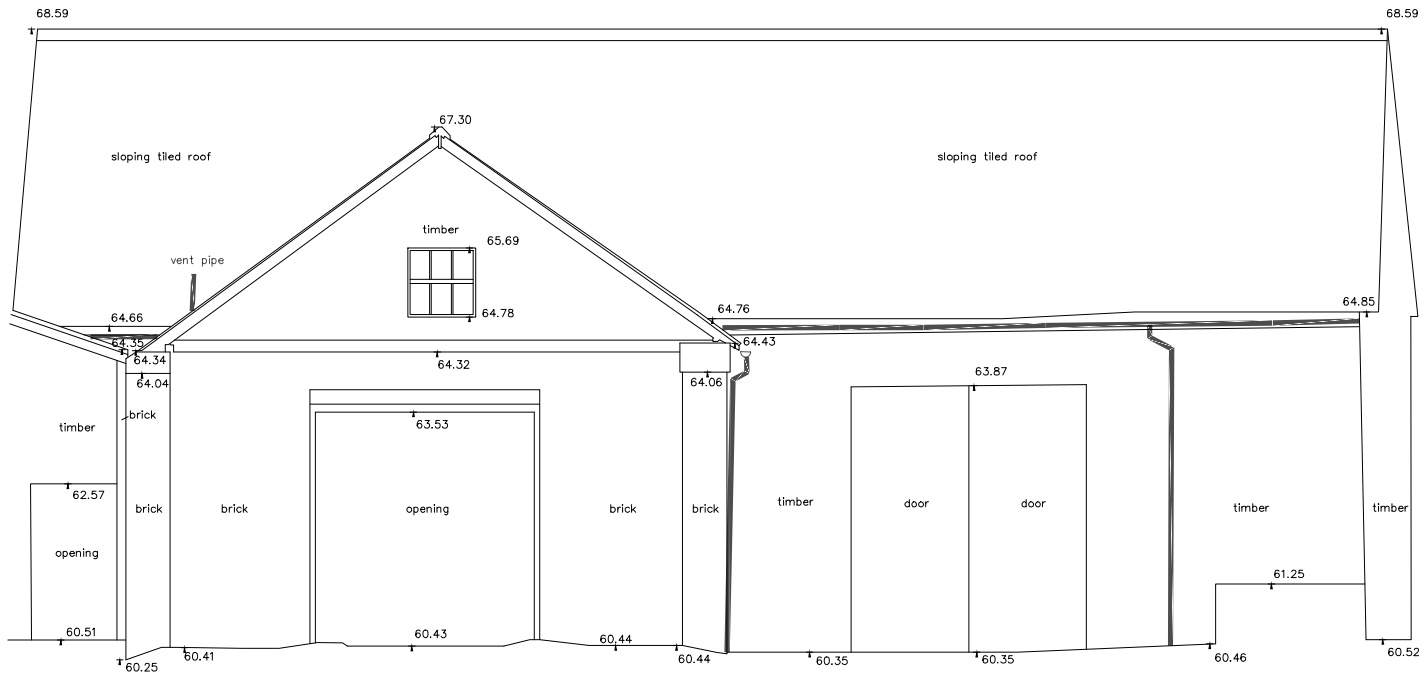


ELEVATION 2

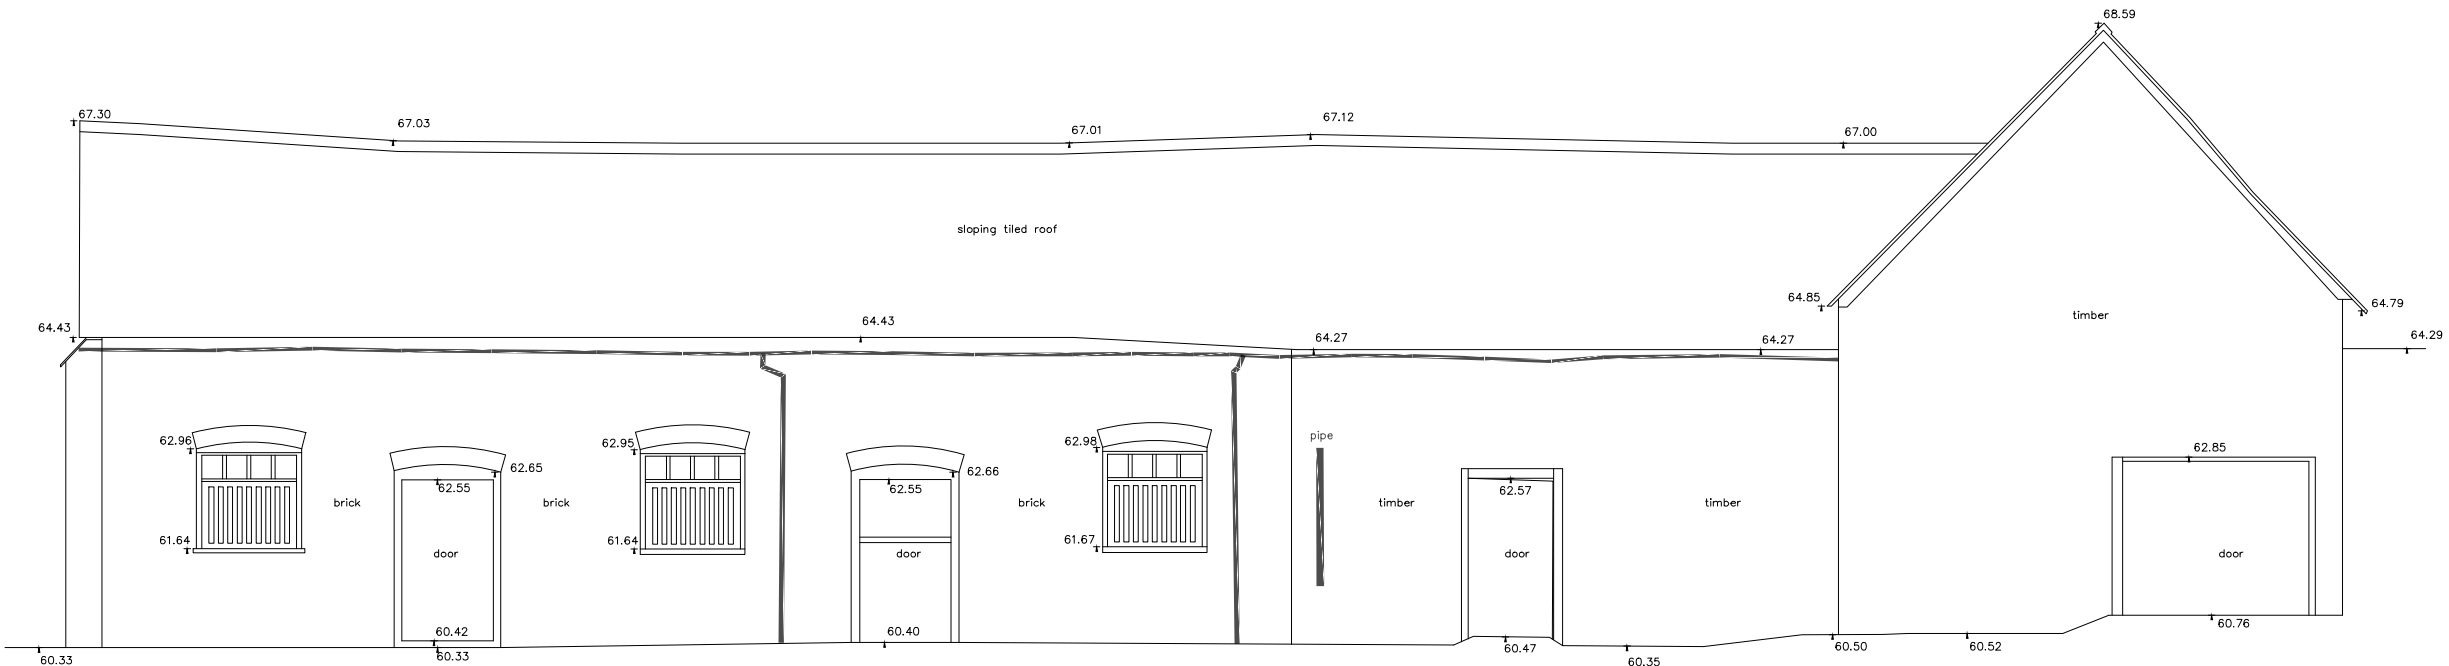


ELEVATION 3

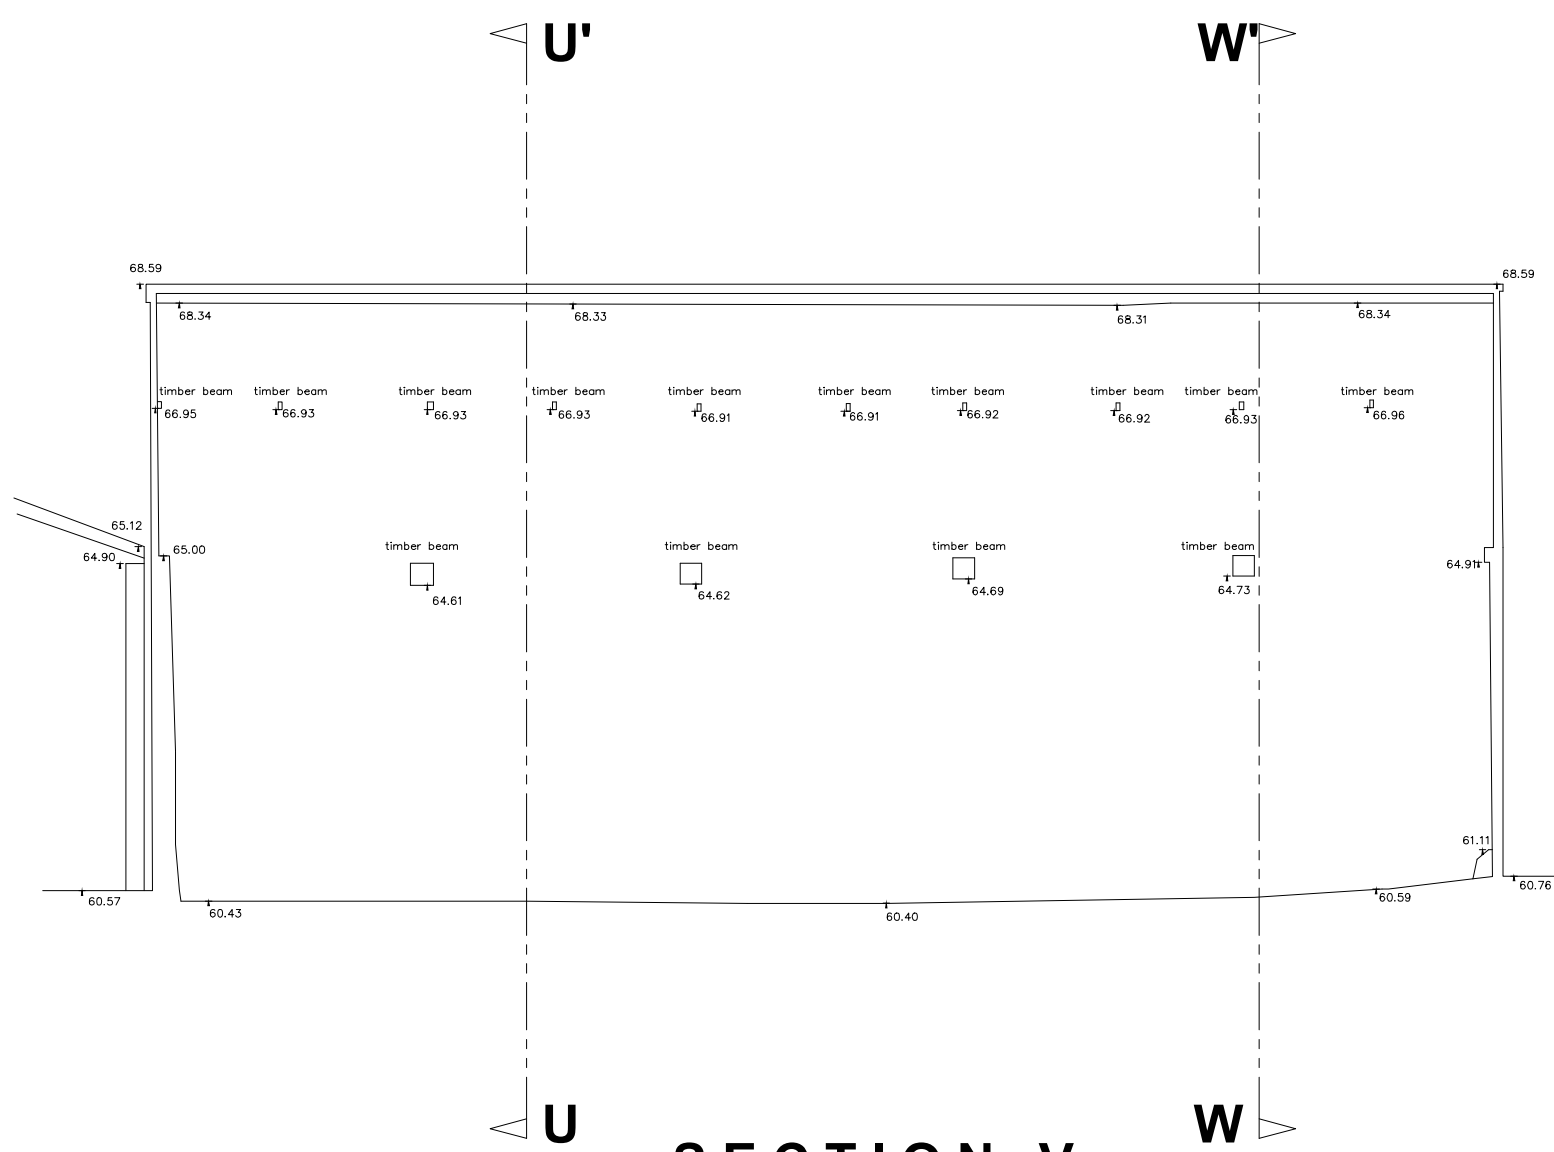


SECTION V

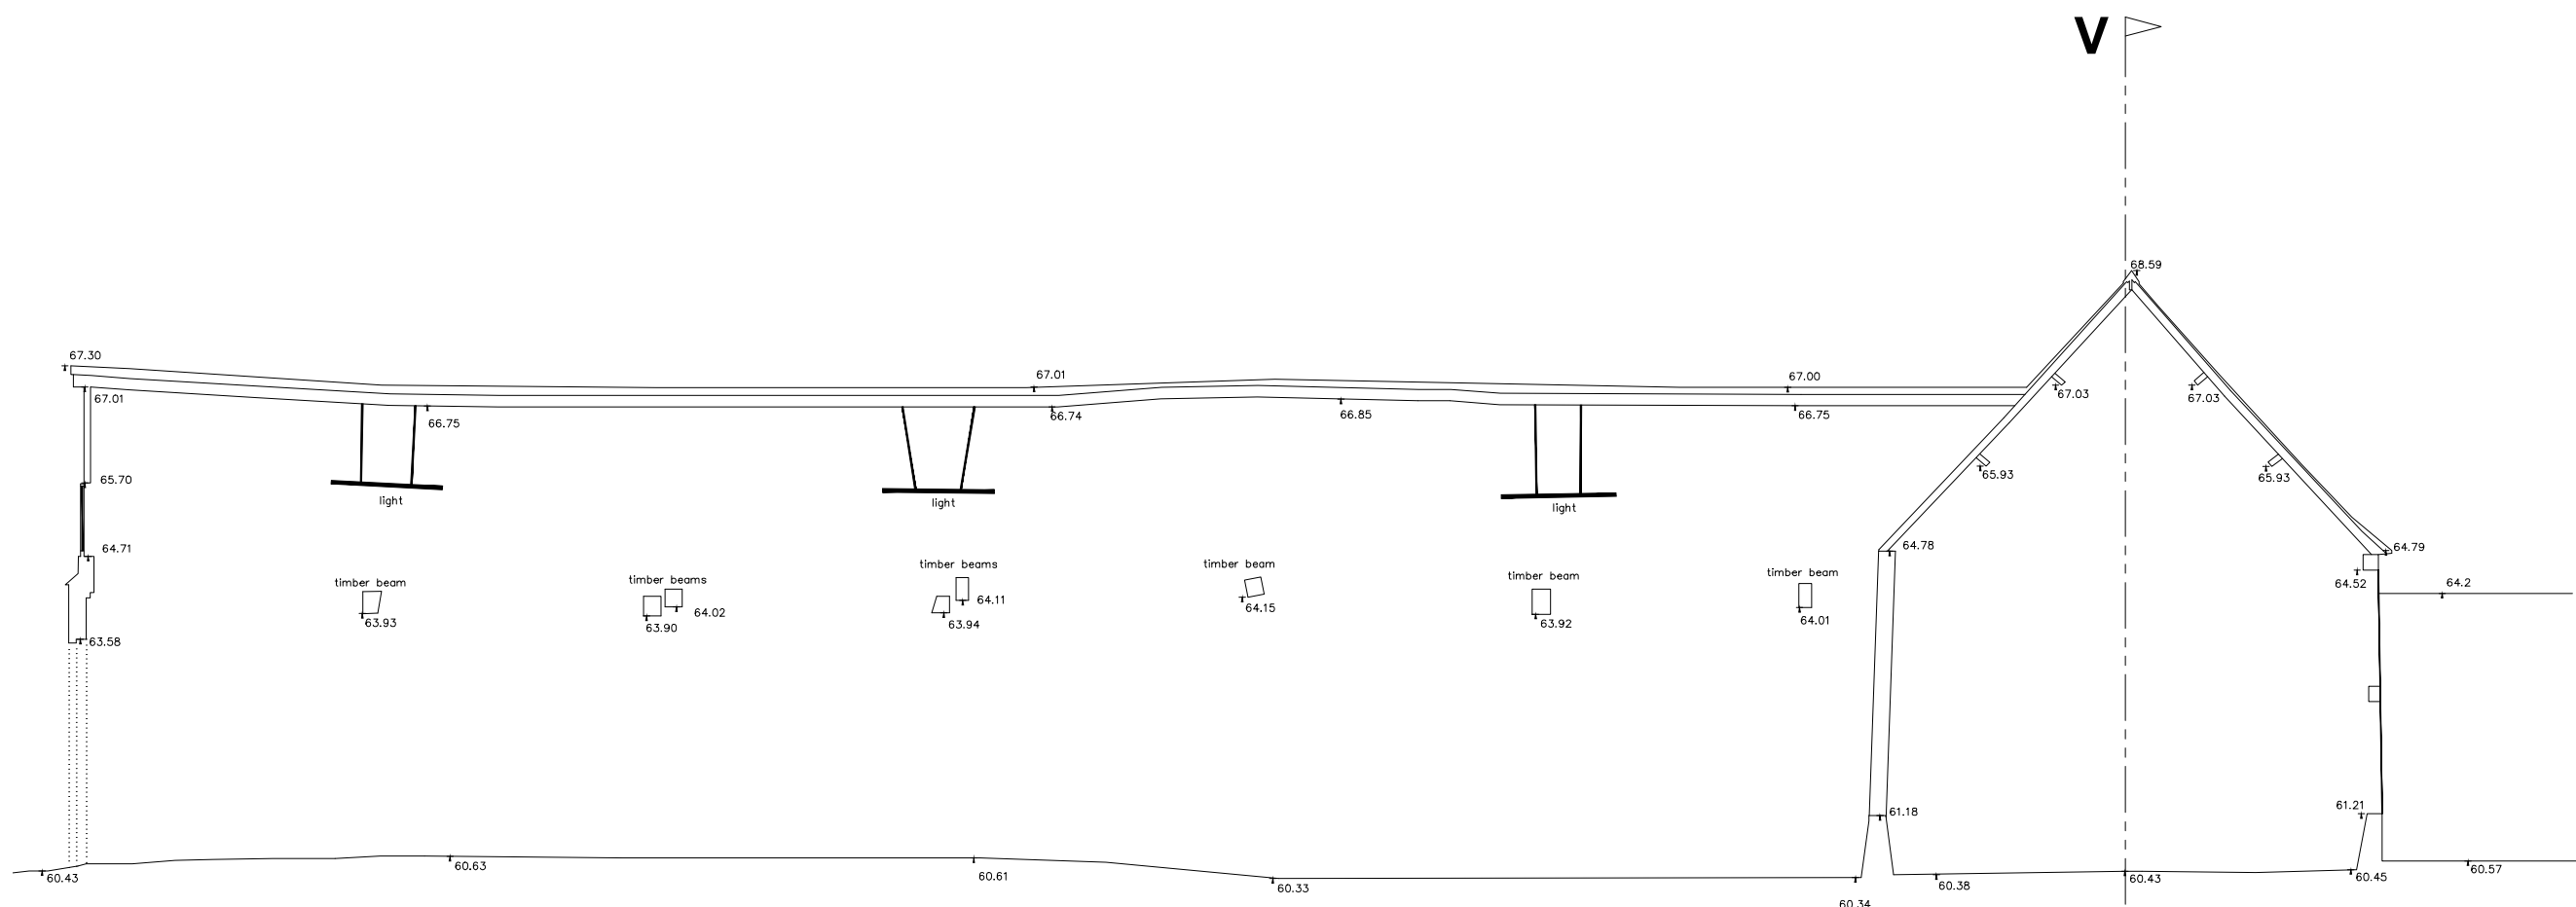

SECTION U

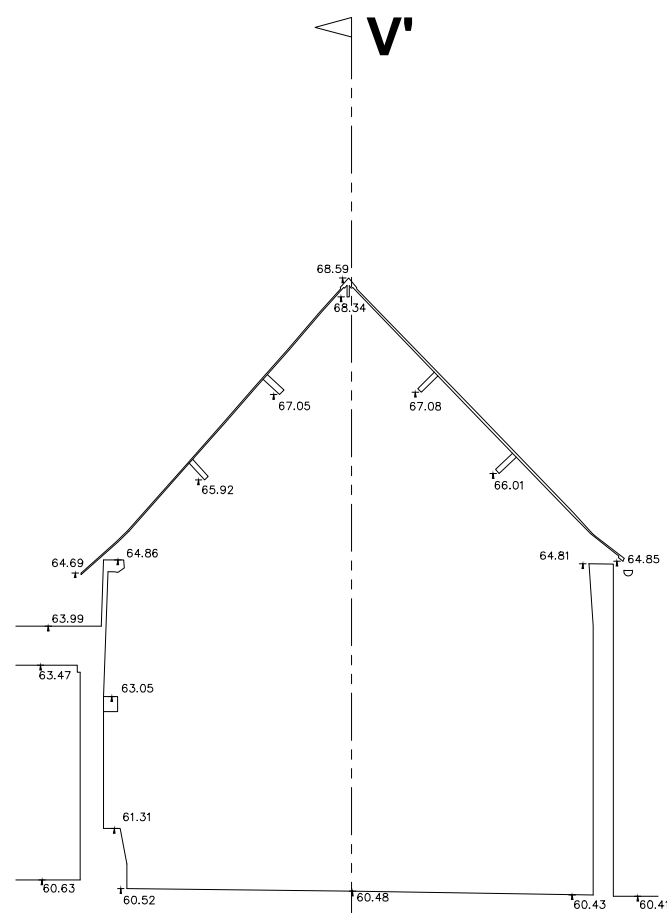

SECTION W

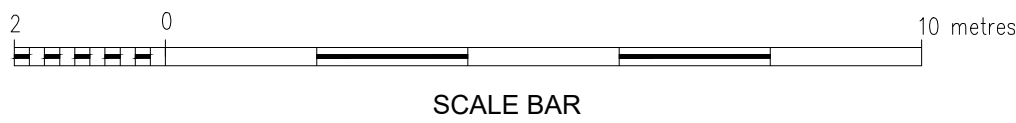


SCALE BAR


© COPYRIGHT RESERVED
Do Not Scale From Paper Copies

All levels related to Ordnance Survey active GPS network, at survey station 3.

LOCATION PLAN
NOT TO SCALE

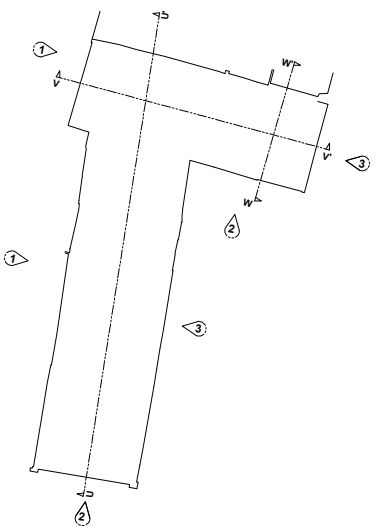

KEY

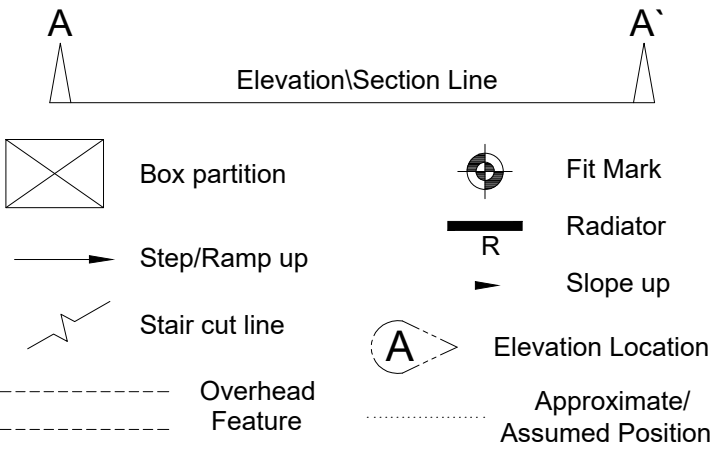

ABBREVIATIONS

p = Plinth Height
s = Sill Height
h = Head Height
c = Ceiling Height
b = Beam Height
sp = Spring Point Height
fc = False Ceiling Height
sc = Structural Ceiling Height
sf = Soffit Height
RL = Ridge Level
EL = Eaves Level
RFL = Roof Level
SFL = Soffit Level
THL = Threshold Level
FFL = Finished Floor Level
PWL = Parapet Wall Level
+35.20 = Levels
+52.76 = Elevation level
JB = Junction Box
RSJ = Rolled Steel Joist
WT = Worktop
SG = Switch Gear

Client
NETHERDOWN (HERTS) LTD

Project
**LORDSHIP FARM BARN
PIRTON ROAD
HOLWELL**

Title
ELEVATIONS & SECTIONS

Drawing Number
TS24-542-4

Revision	Description	Rev. By	Date

Scale	1:100@A1	Sheet	1 of 1
Drawn by	AT	Checked by	PG
Date of Survey	OCT 2024		



**TERRAIN
SURVEYS**

Tel: 01438 841300
www.terrainsurveys.co.uk
enquiries@terrainsurveys.co.uk

Accreditations:



SSIP
Registered Member

Constructionline
Gold Member

Acclaim
Accreditation