© COPYRIGHT RESERVED
Do Not Scale From Paper Copies

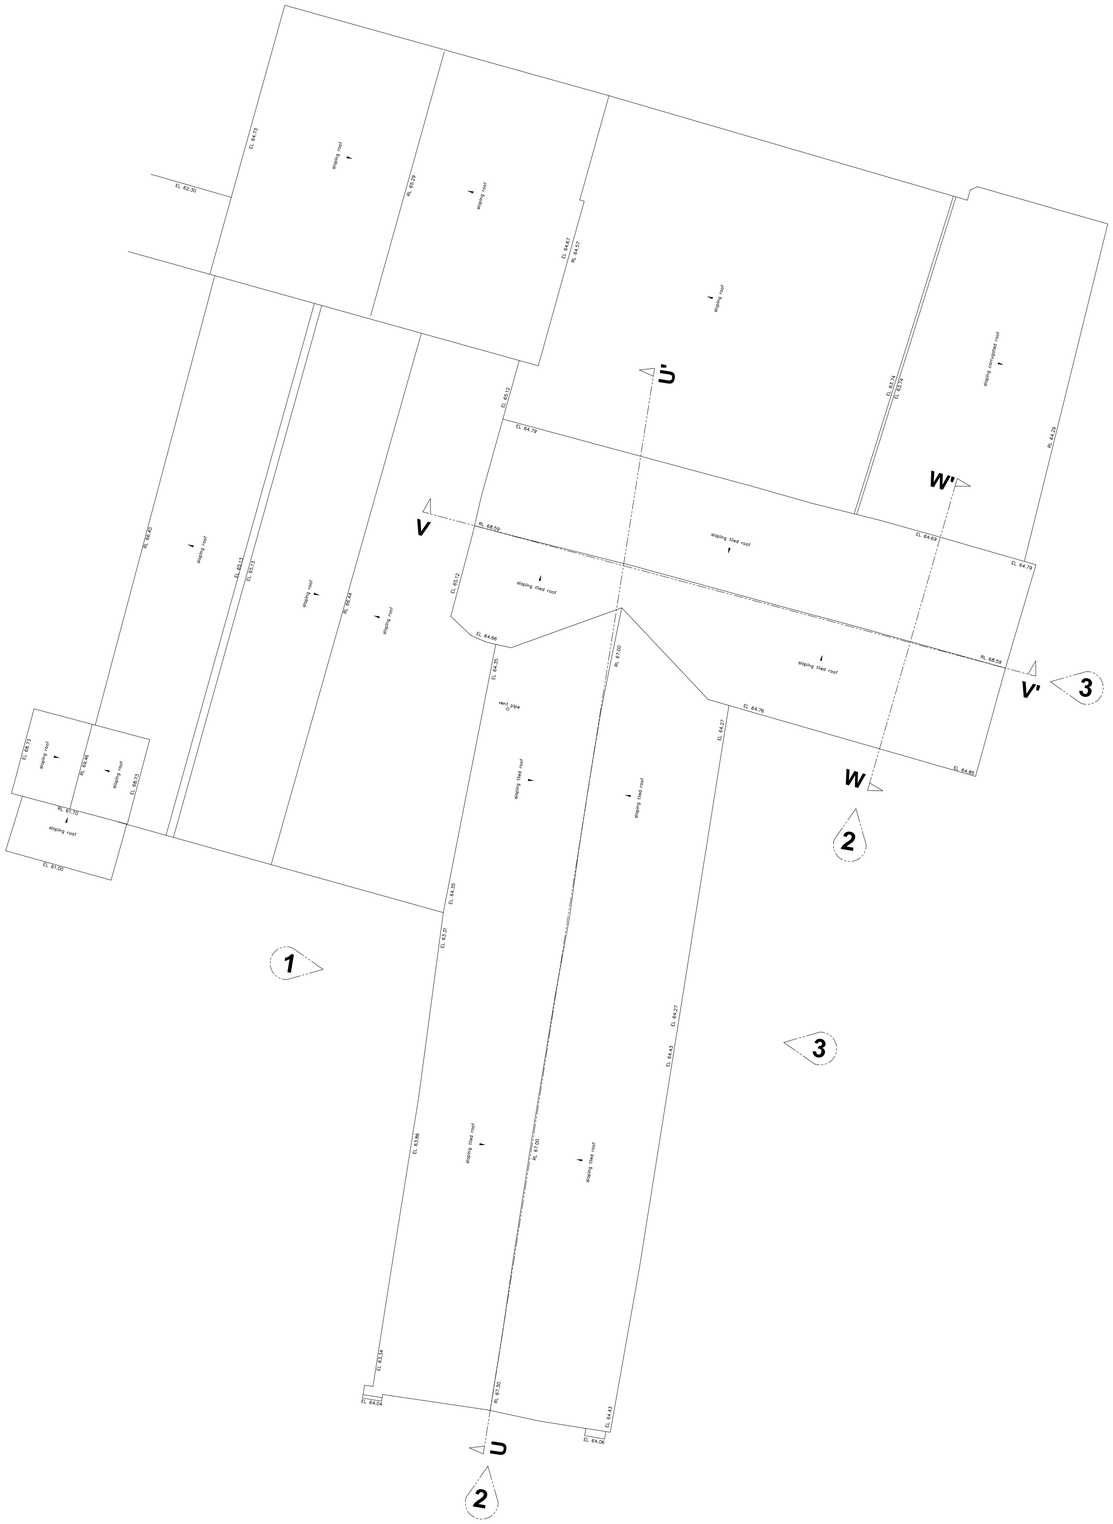

ROOF PLAN

2 0 10 metres

SCALE BAR

All levels related to Ordnance Survey active GPS network, at survey station 3.

North

KEY

A — Section Line — A`

Box partition

Step/Ramp up

Stair cut line

Overhead Feature

Fit Mark

Radiator

Slope up

Elevation Location

Approximate/ Assumed Position

ABBREVIATIONS

p = Plinth Height
s = Sill Height
h = Head Height
c = Ceiling Height
b = Beam Height
sp = Spring Point Height
fc = False Ceiling Height
sc = Structural Ceiling Height
sf = Soffit Height

RL = Ridge Level
EL = Eaves Level
RFL = Roof Level
SFL = Soffit Level
THL = Threshold Level
FFL = Finished Floor Level
PWL = Parapet Wall Level
+35.20 = Levels
52.76 = Elevation level

AB = Air Brick
AHU = Air Handling Unit
AV = Air Vent
CB = Cupboard

JB = Junction Box
RSJ = Rolled Steel Joist
WT = Worktop
SG = Switch Gear

Client
NETHERDOWN (HERTS) LTD

Project
LORDSHIP FARM BARNS
PIRTON ROAD
HOLWELL

Title
FLOOR PLAN

Drawing Number
TS24-542-3

Revision	Description	Rev. By	Date

Scale 1:100@A1 | Sheet 2 of 2

Drawn by	Checked by	Date of Survey
AT	PG	OCT 2024

TERRAIN SURVEYS
Tel: 01438 841300
www.terrainsurveys.co.uk
enquiries@terrainsurveys.co.uk

Accreditations:

chartered ices
THE SURVEY ASSOCIATION
ISOQAR UKAS 0026 Certificate Number 1798 ISO 9001
SSIP Registered Member
Constructionline Gold Member
Acclaim Accreditation