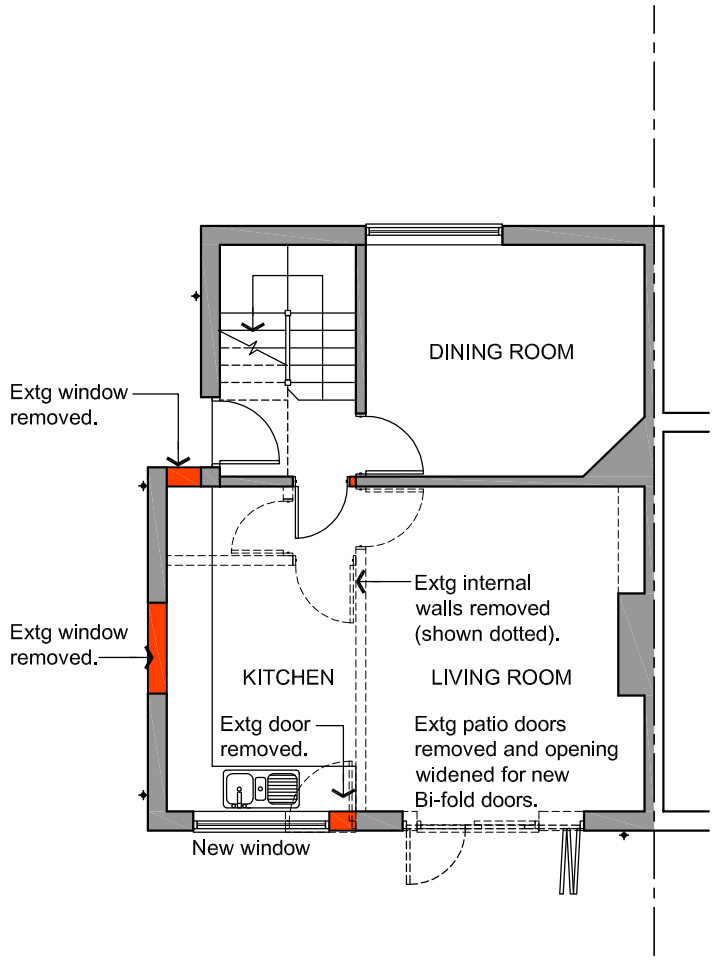

PROPOSED
GROUND FLOOR PLAN

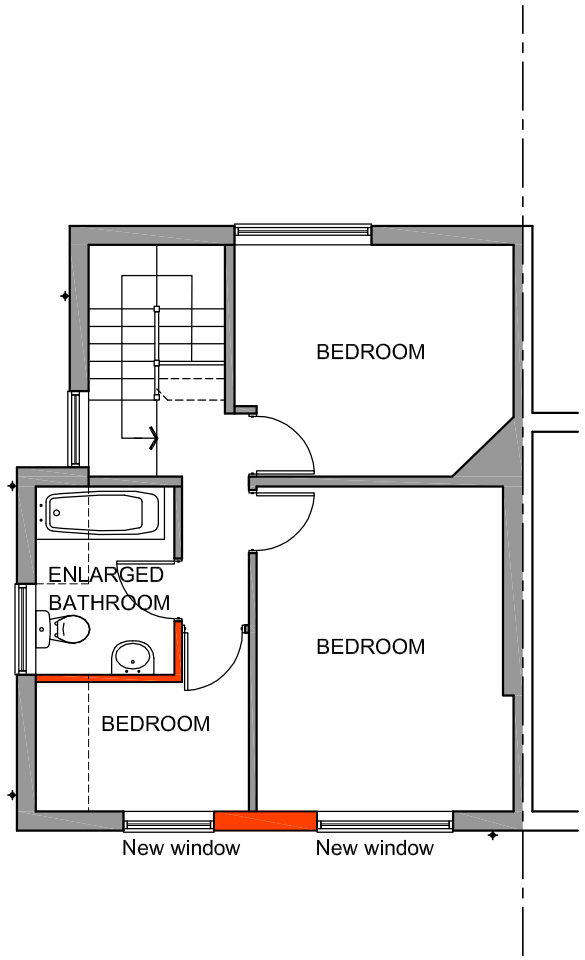

PROPOSED
FIRST FLOOR PLAN

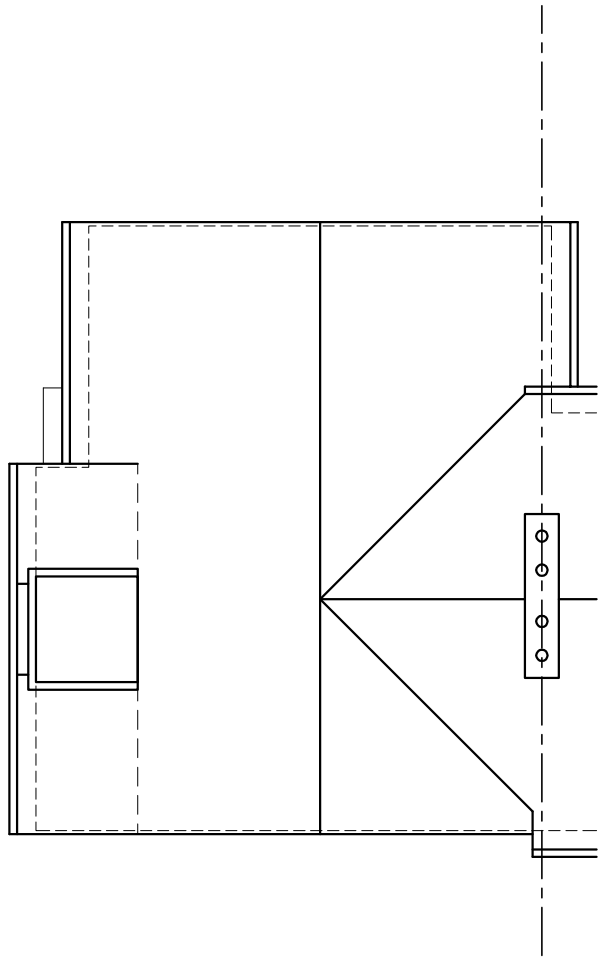

PROPOSED
ROOF PLAN

Existing beam
Existing wall removed
Proposed wall
Existing wall retained
Proposed beam

0 1 2 3 4 5

Scale 1:100

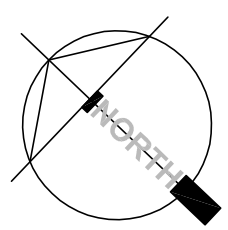

PLANNING

NOTES AND REVISIONS
This drawing is the property of Pinto White Architects and is issued on the condition that it is not reproduced, disclosed or copied to any unauthorised person without written consent.
No dimensions are to be scaled from this drawing. All dimensions stated must be verified by the builder on site. This drawing is NOT to be used for Building Regulations purposes.
This drawing is NOT to be used for construction purposes.
Pinto White Architects shall NOT assume liability for any non compliant construction commenced on site prior to a Full Plans consent agreed and issued by the Local Authority.

Revision | Date | Notes

pintowitearchitects
Tel: 01462 619961 Mob: 07966 186558 Email: ana.pintowhite@pintowhitearchitects.com

PROJECT:
ALTERATIONS TO FENESTRATION AT:
14 THE CRESCENT, LETCHWORTH G.C. SG6 1SN

DRAWING TITLE:
PROPOSED GROUND, FIRST FLOOR AND ROOF PLANS

SCALE: 1:100 @ A3
DATE: DEC 2017
DRAWING No: 17-154-PL 03
REV: