

A TREE PLANTING

All trees to be 16-18cm stem circumferences at 1.0m height

	1	2	3	4	5	6	7		
	Whitebeam	Mulberry	Hawthorn	Hawthorn	Birch	Horse Chestnut (small)	Hazel		
	Sorbus hostii	Morus nigra	Crataegus monogyna	Crataegus Pauli's Scarlet	Betula pendula	Aesculus camea Broiti	Corylus avellana		
eventual height	4.0m	6.0m	5.0m	5.0m	10.0m	6.0m	3.0m		

B NEW HEDGE PLANTING


1 Mixed hedge comprising

50% Crataegus monogyna (Hawthorn)	20% Carpinus betulus (Hornbeam)	20% Prunus spinosa (Plum)	10% Ligustrum vulgare (Privet)
-----------------------------------	---------------------------------	---------------------------	--------------------------------

SOFT LANDSCAPING

90cm cell grown plants planted 3 per linear metre in two rows with species groups of three

U - AREAS TO BE TURFED

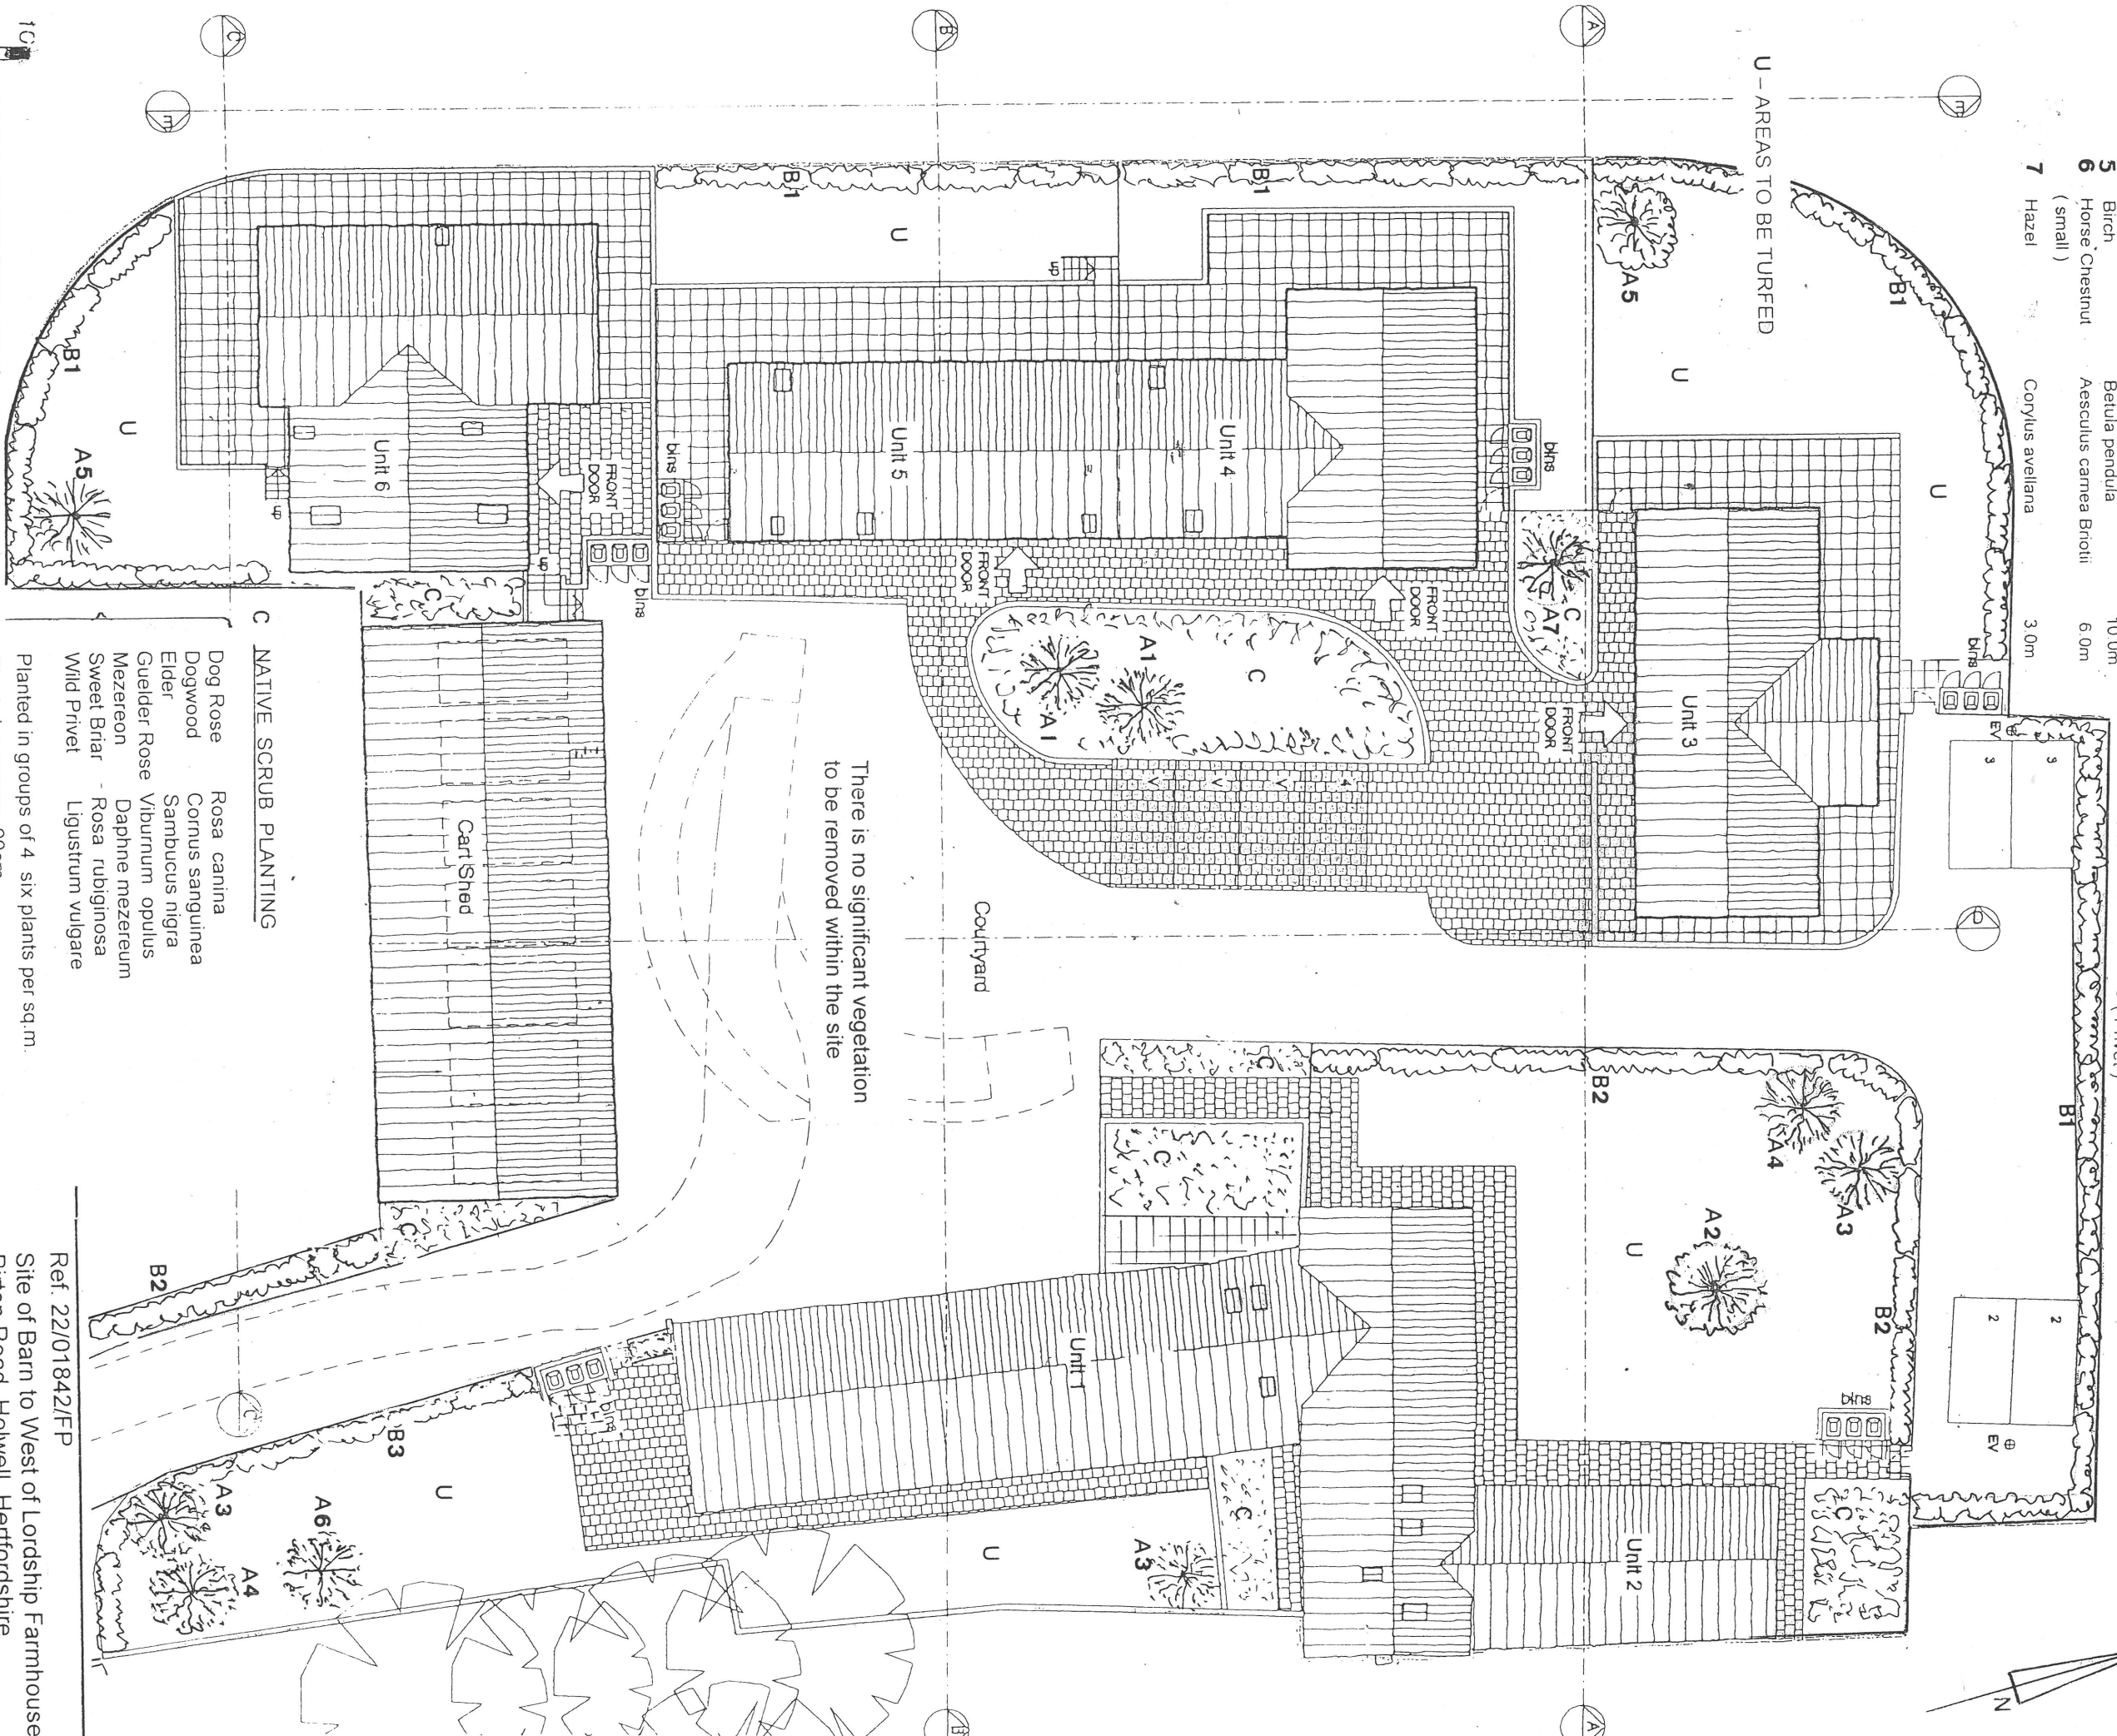

There is no significant vegetation to be removed within the site

C NATIVE SCRUB PLANTING


Dog Rose	Rosa canina
Dogwood	Cornus sanguinea
Elder	Sambucus nigra
Guelder Rose	Viburnum opulus
Mezereon	Daphne mezereum
Sweet Briar	Rosa rubiginosa
Wild Privet	Ligustrum vulgare

Planted in groups of 4 six plants per sq.m.
Plant size approx. 90cm.

B PROPOSED HEDGE PLANTING

- 2 Fagus sylvatica (Beech)
Double row planting
height 1.0m at 50cm spacing
- 3 Taxus baccata (Yew)
Single row planting
height 1.0m at 90cm spacing

Scale 1 : 250 at A3 Sheet Size

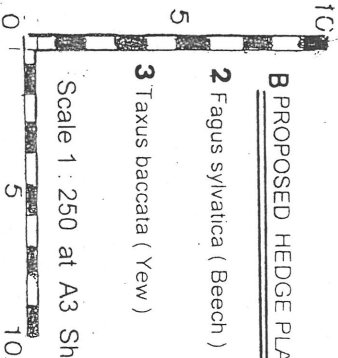

Amended Nov. 2024
Scrub Planting Revised

Ref. 22/01842/FP

Site of Barn to West of Lordship Farmhouse
Pitton Road, Holwell, Hertfordshire

CONDITION 4 LANDSCAPING

Netherdown (Herts.) Ltd
58 Bridge Road East
Welwyn Garden City
Herts. AL7 1JU

Scale 1 : 250
Date : Aug. 2024

SOFT LANDSCAPING