
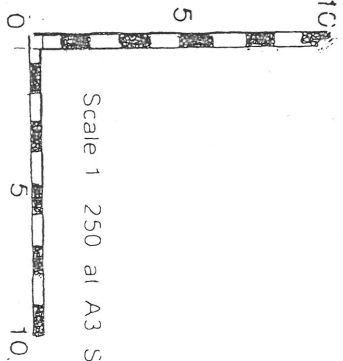


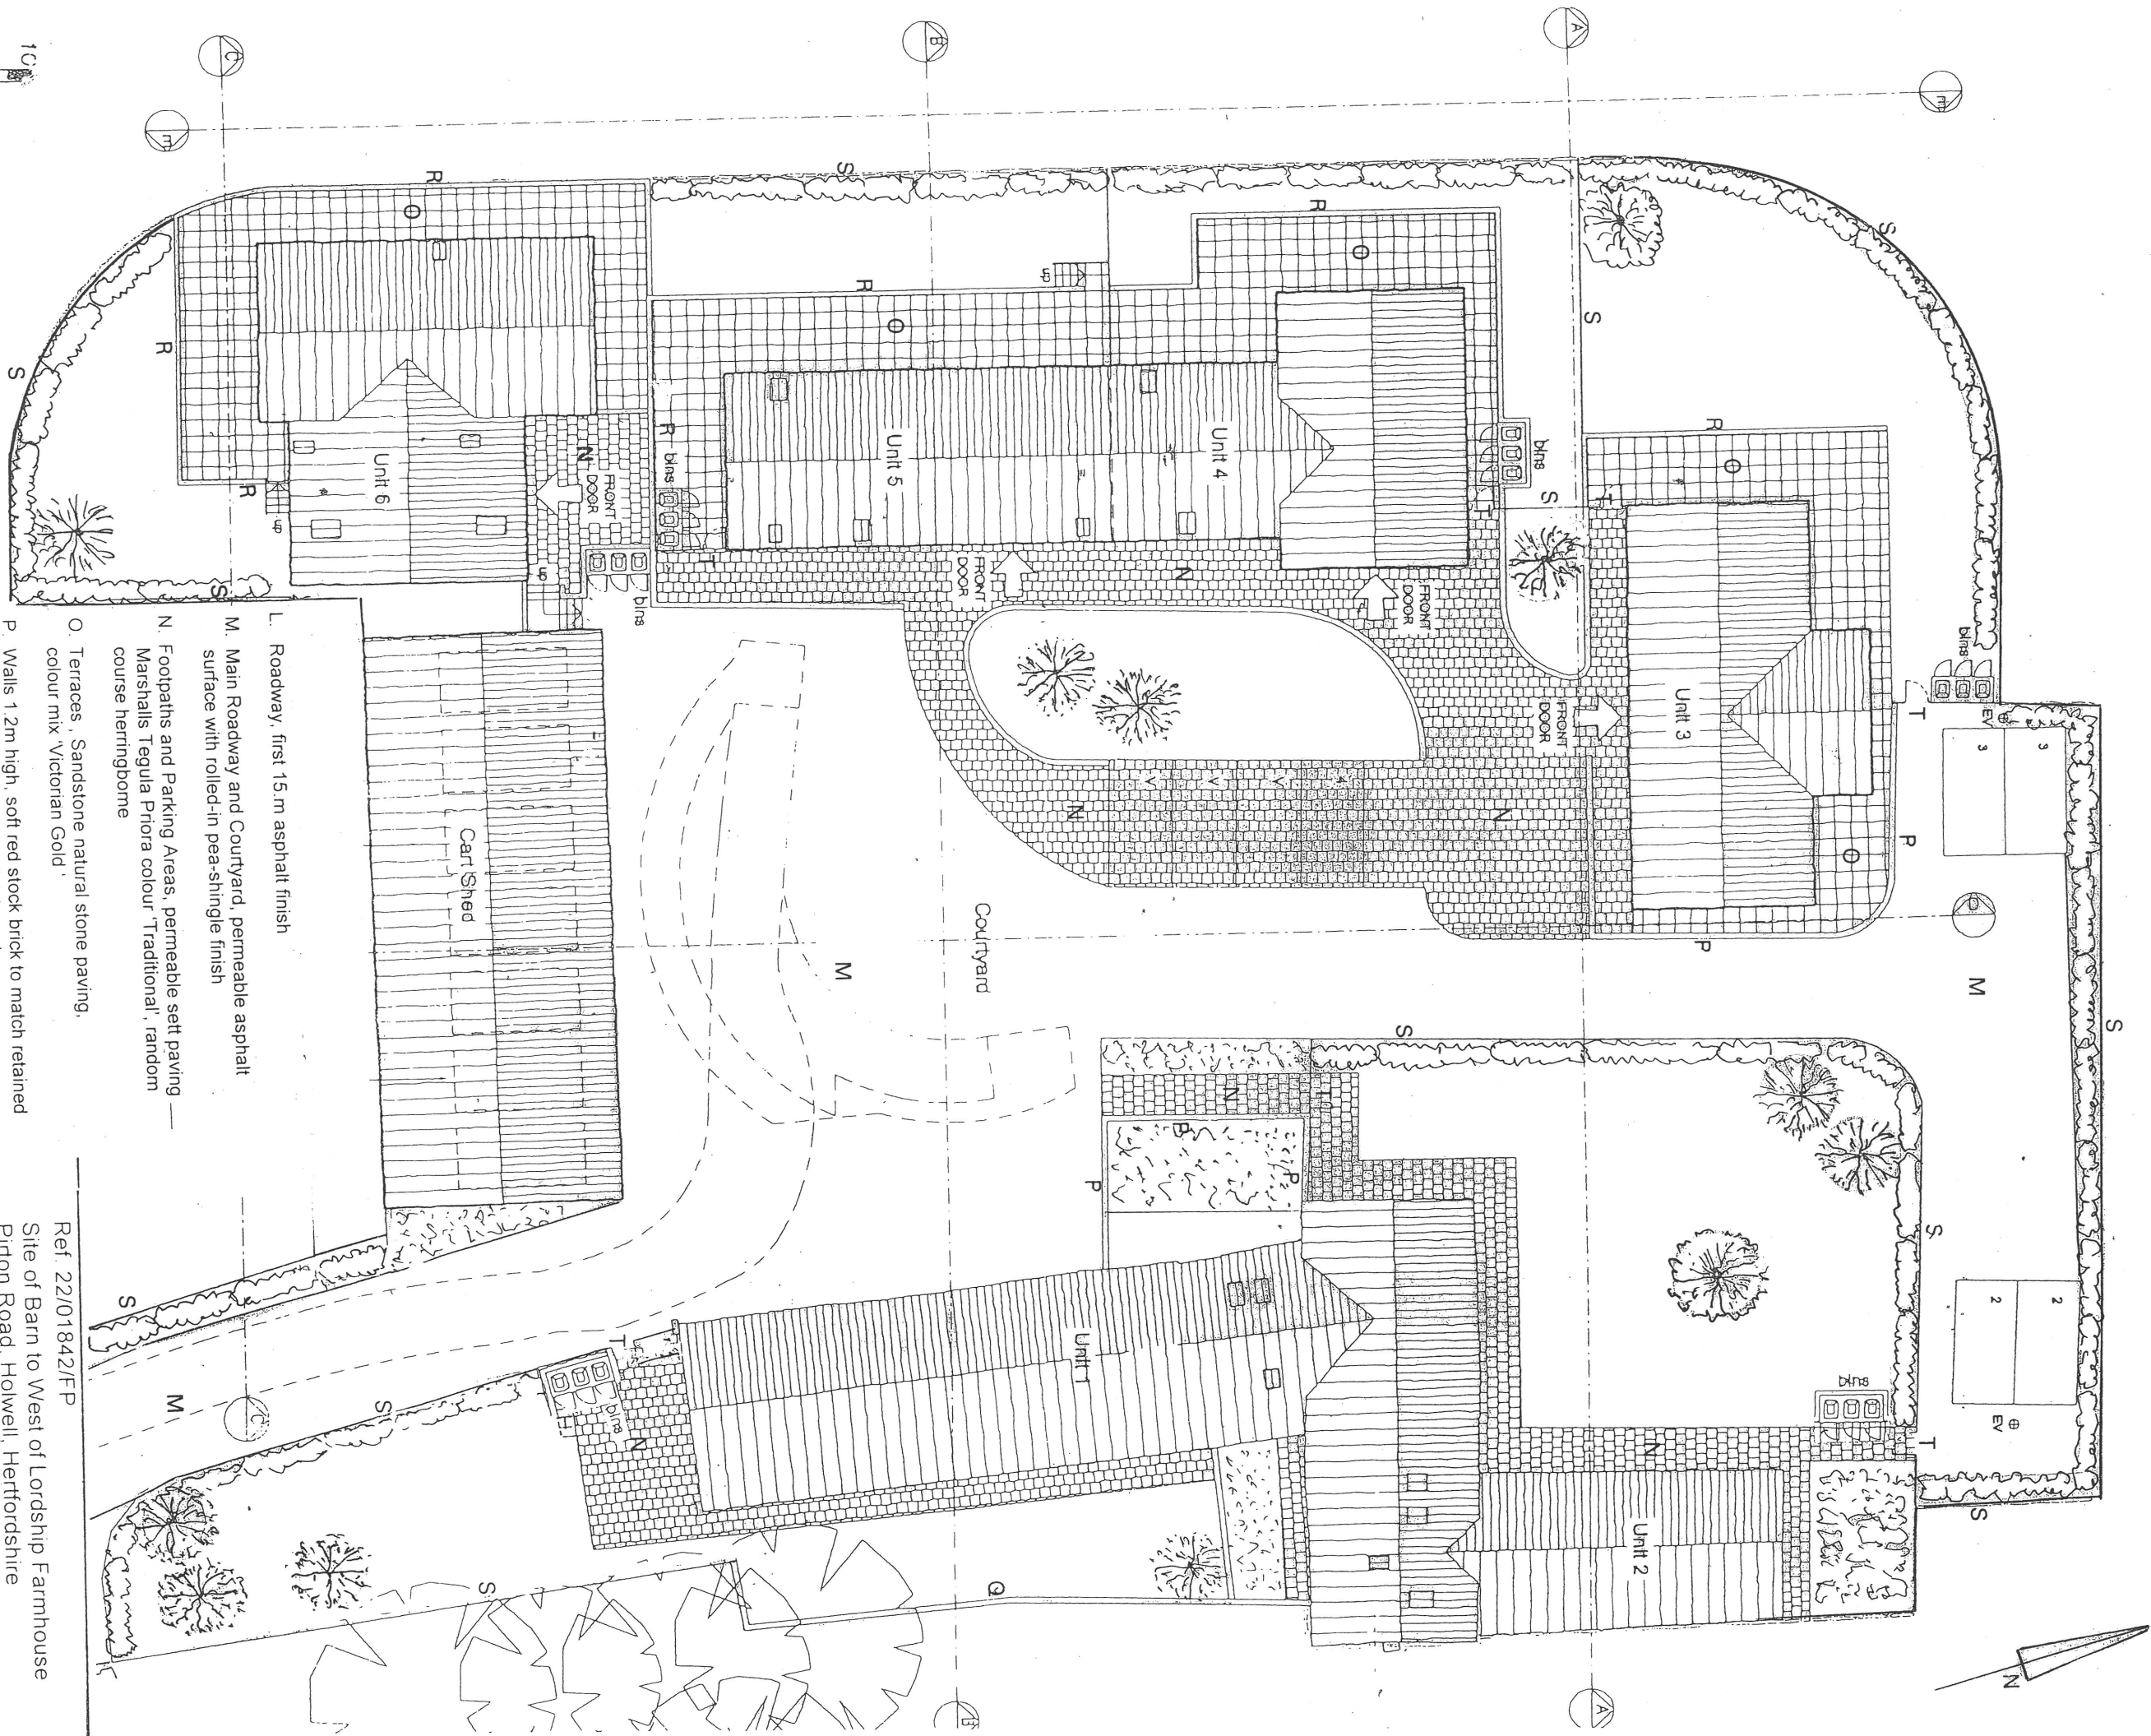

- L. Roadway, first 15.m asphalt finish
- M. Main Roadway and Courtyard, permeable asphalt surface with rolled-in pea-shingle finish
- N. Footpaths and Parking Areas, permeable set paving — Marshalls Tegula Priora colour 'Traditional', random course herringbone
- O. Terraces, Sandstone natural stone paving, colour mix 'Victorian Gold'
- P. Walls 1.2m high, soft red stock brick to match retained building with engineering brick coping
- Q. Walls 1.8m high, soft red stock brick to match retained building with engineering brick coping
- R. Retaining Walls to be of soft red stock brickwork, supporting plate glass balustrade with black metal hand rail.
- S. Fences, 1.2m high three bar timber paddock fencing
- T. Gates, 1.2m high timber pedestrian field gates