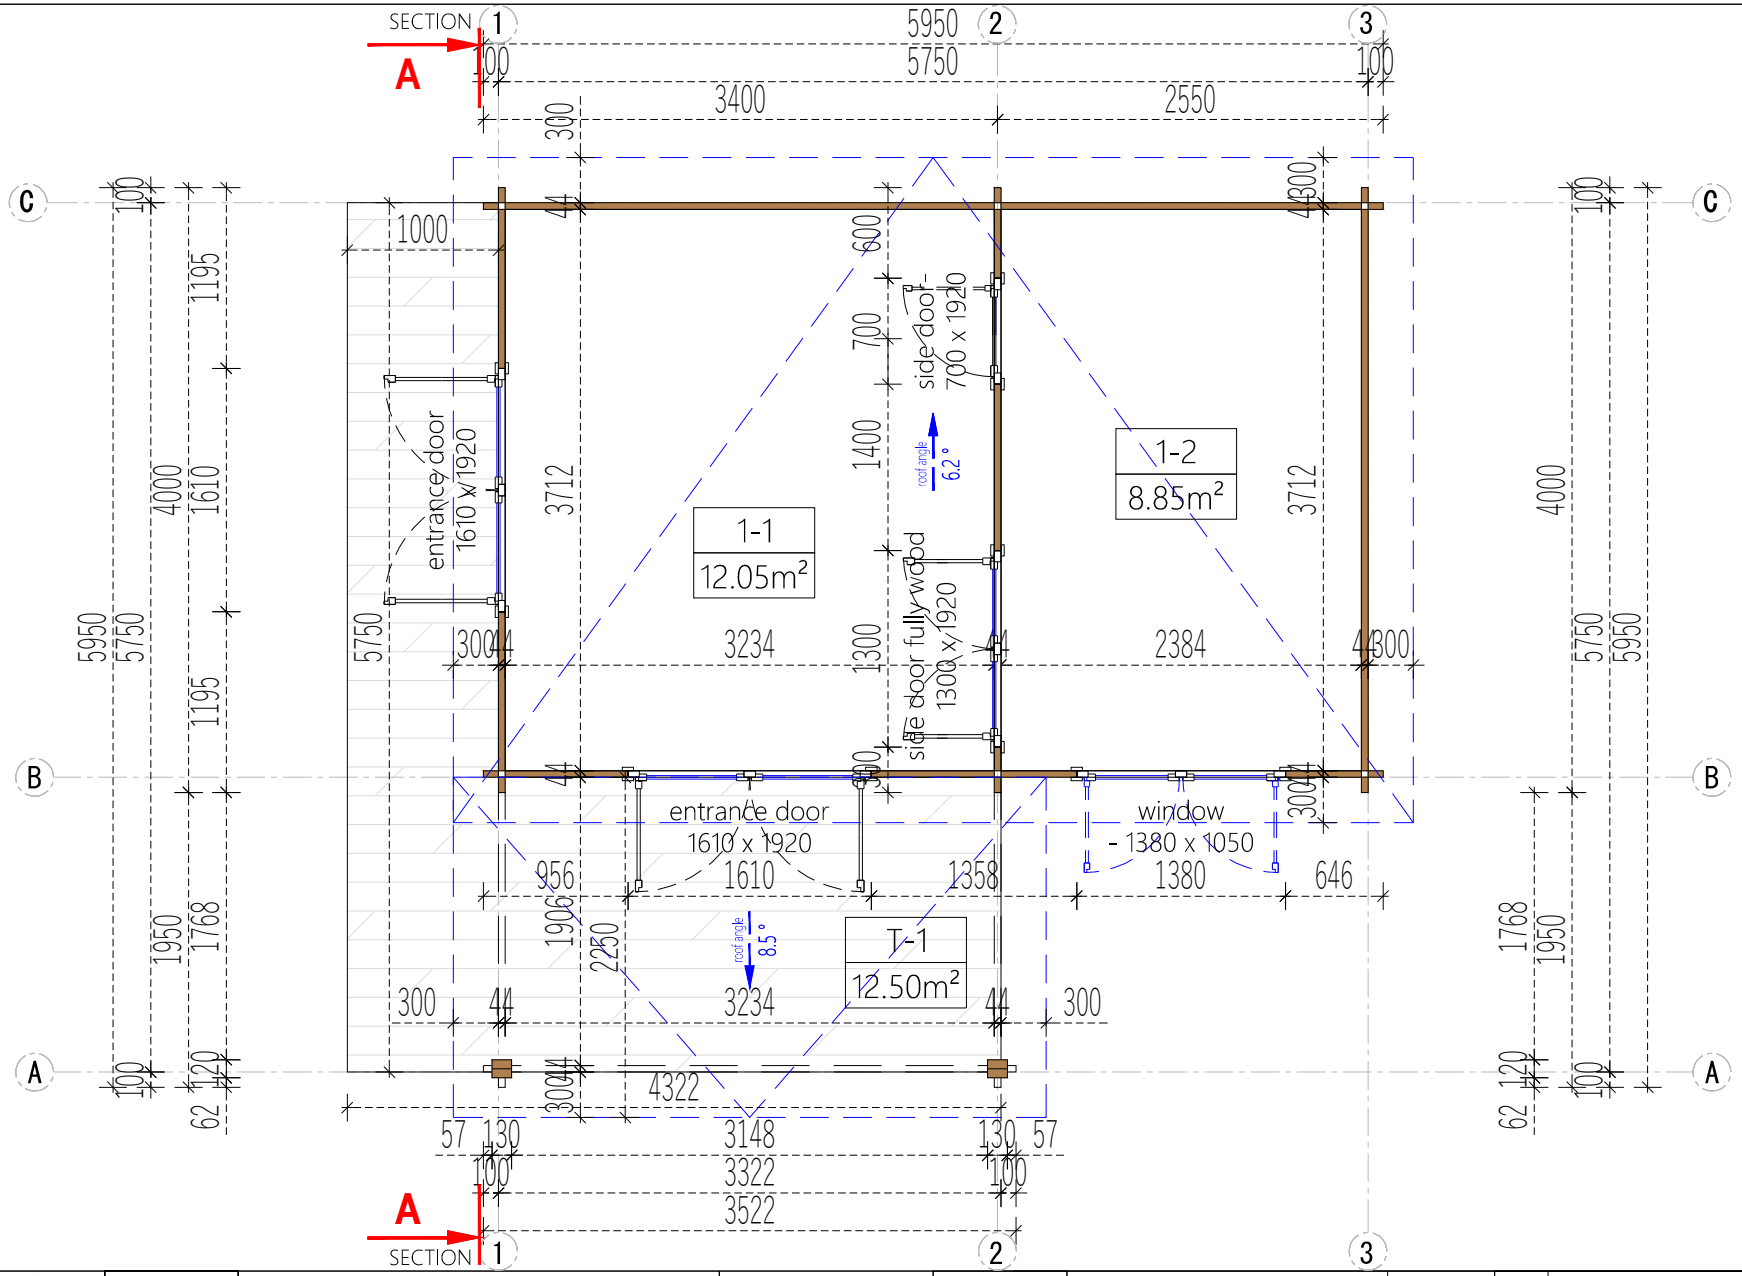


Project Nr.		Interior area	20.90 m²	Wall thickness		44	E.A.	Paper size / scale	A4 / 1:50
L_182040		Built - up area	34.00 m²	Built height	min	2228		1 cm - 0.50 meter	
2026-01-19	Name / Date	Roof angle	6.20/8.50 °		max	2633		0 1.00 m 2.00 m 3.00 m	
		Roof area	38.00 m²		▲	675		2 cm 4 cm	
		Description		FLOOR PLAN					

All rights reserved. Any unauthorized changes to the drawing are strictly prohibited.