


44mm

Scale 1:10 @ A3

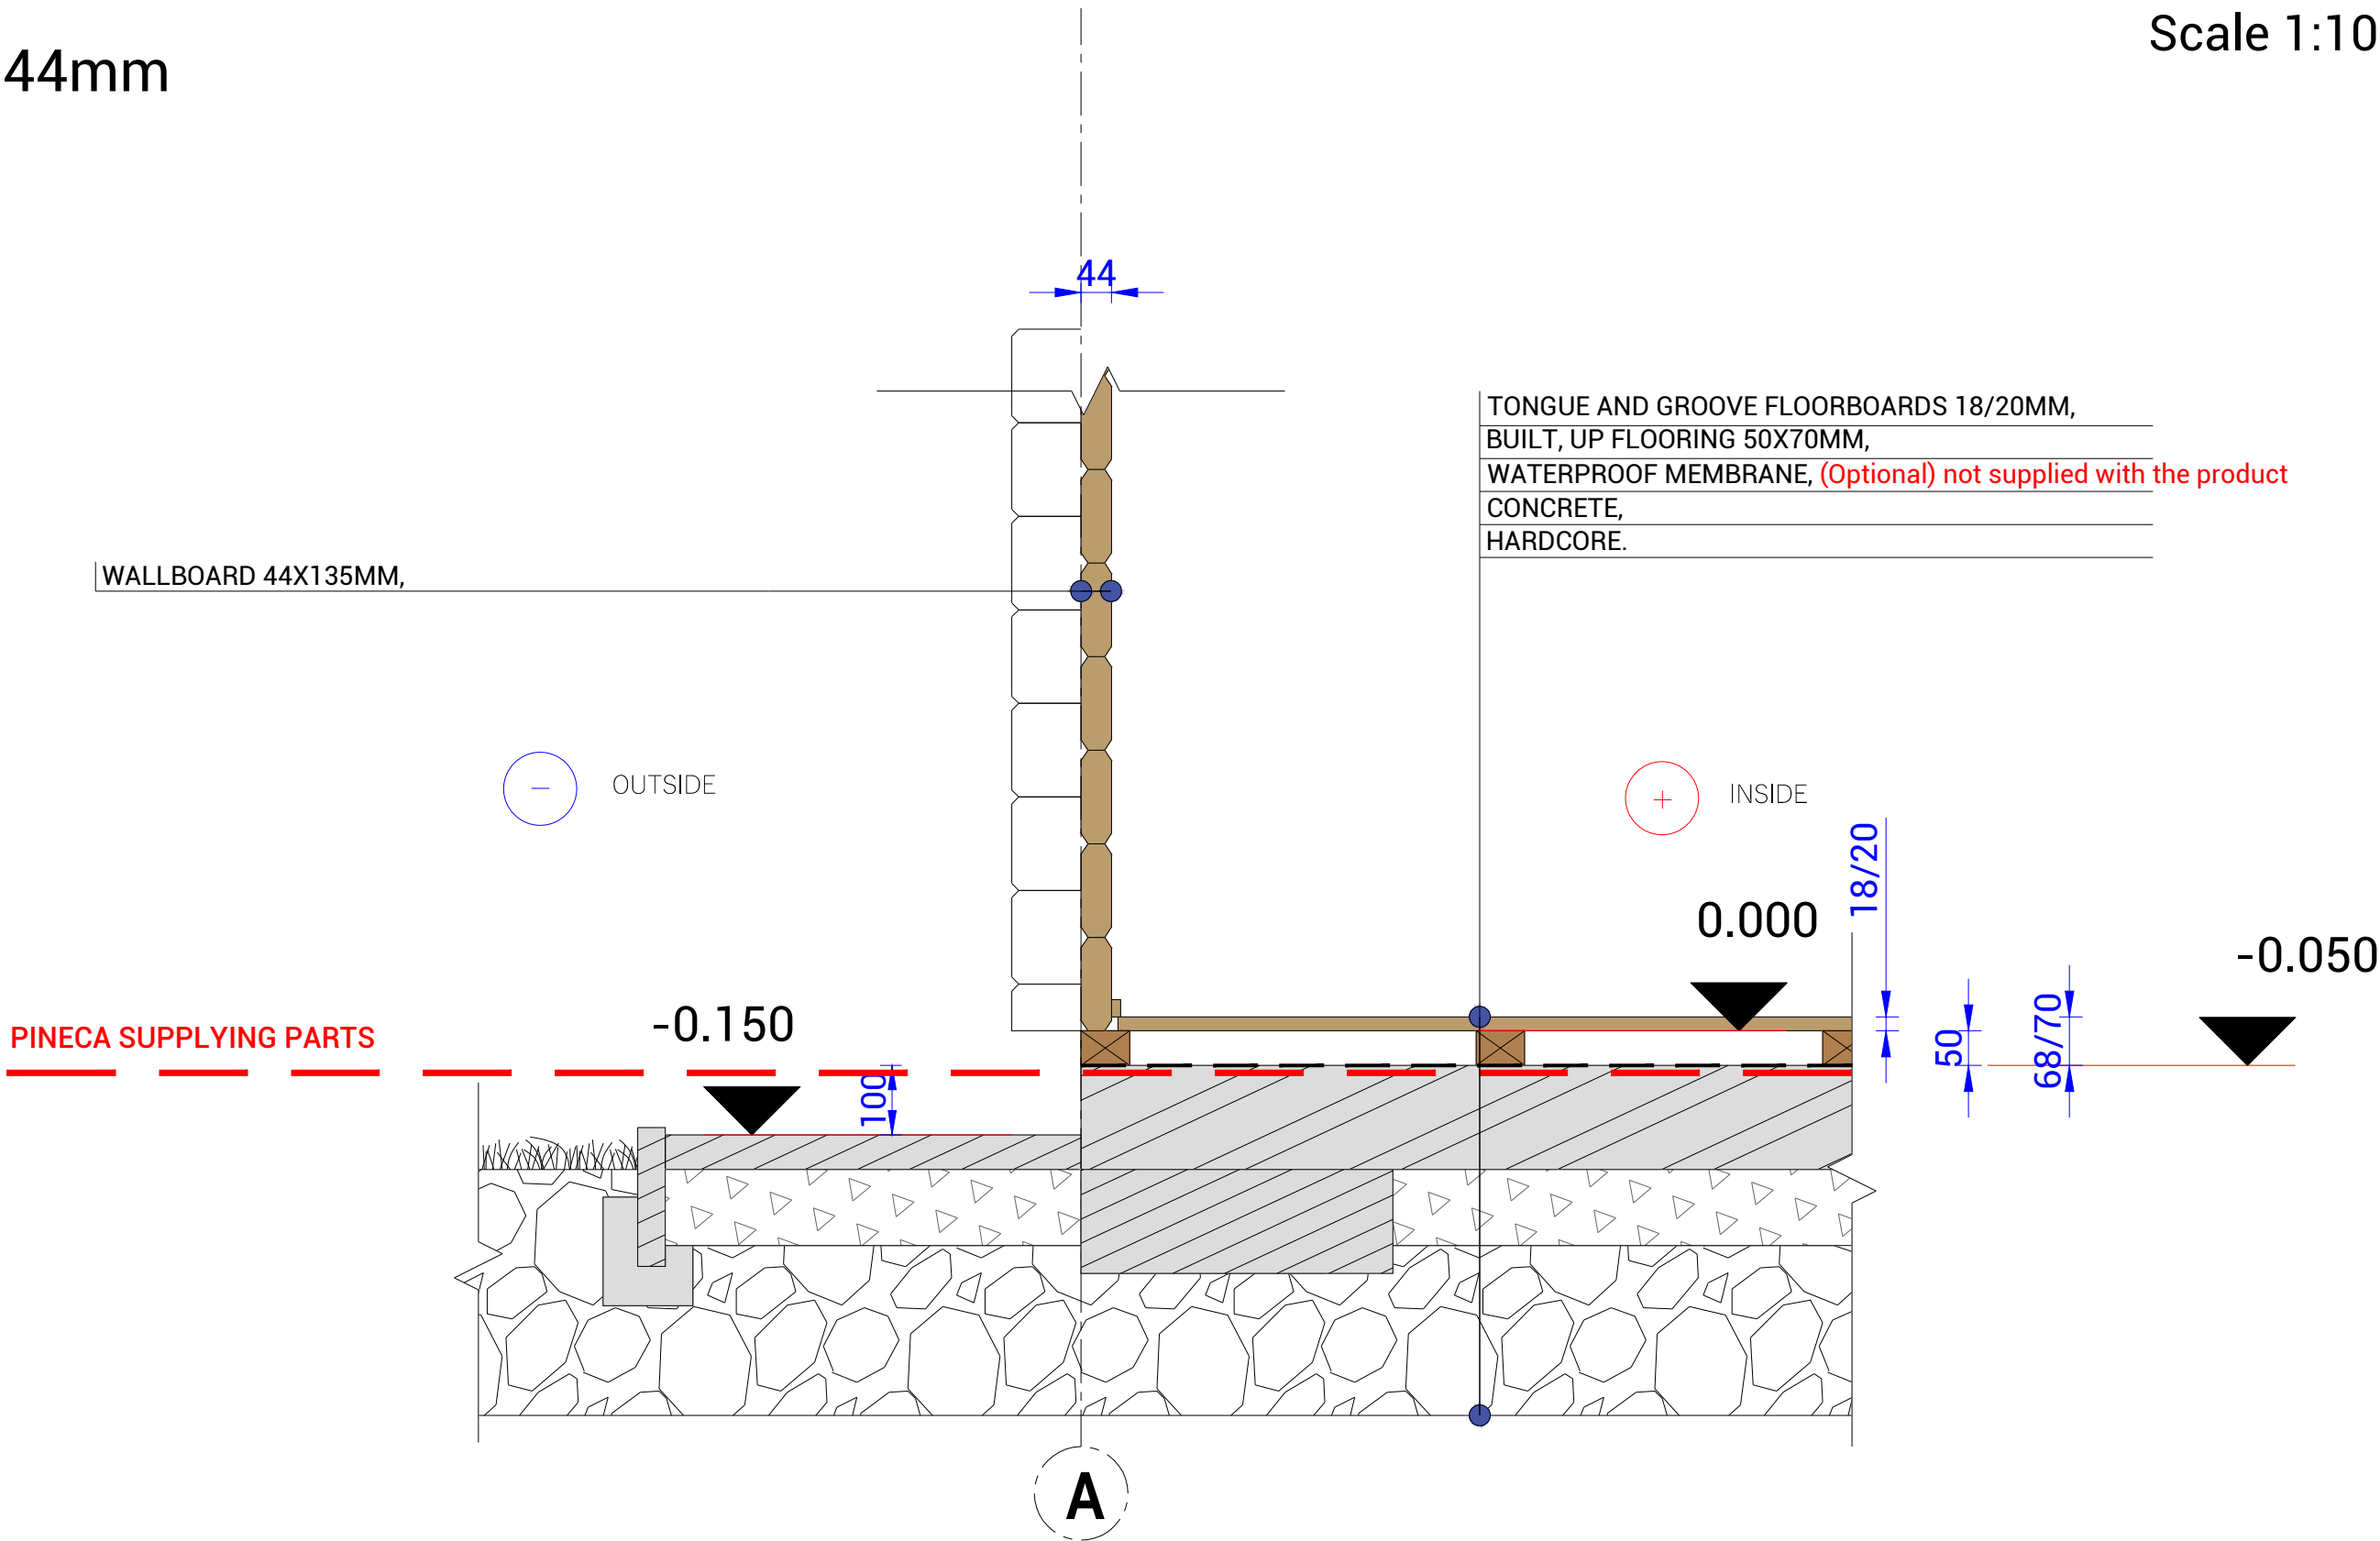

|  |             |      |      |  |                |  |                |     |  |   |                    |           |
|--|-------------|------|------|--|----------------|--|----------------|-----|--|---|--------------------|-----------|
|  | Project Nr. |      |      |  | Interior area  |  | Wall thickness |     |  | V.A.   | Paper size / scale | A3 / 1:10 |
|  | -           |      |      |  | Buil - up area |  | Built height   | min |  | <div>1 cm - 0.50 meter</div> <div><div></div><div>01.00 m2.00 m3.00 m4.00 m</div><div>2 cm4 cm6 cm8 cm</div></div> |                    |           |
|  | -           | Name | Date |  | Roof angle     |  |                | max |  |   |                    |           |
|  |             |      |      |  | Roof area      |  |                |     |  |   |                    |           |
|  |             |      |      |  | Description    |  | DETAIL No 1    |     |  |   |                    |           |