
THIS DRAWING MUST NOT BE REPRODUCED WHOLLY OR
IN PART WITHOUT PRIOR PERMISSION © TEMPIETTO LTD

0 1 2 3 4 5m
1:50

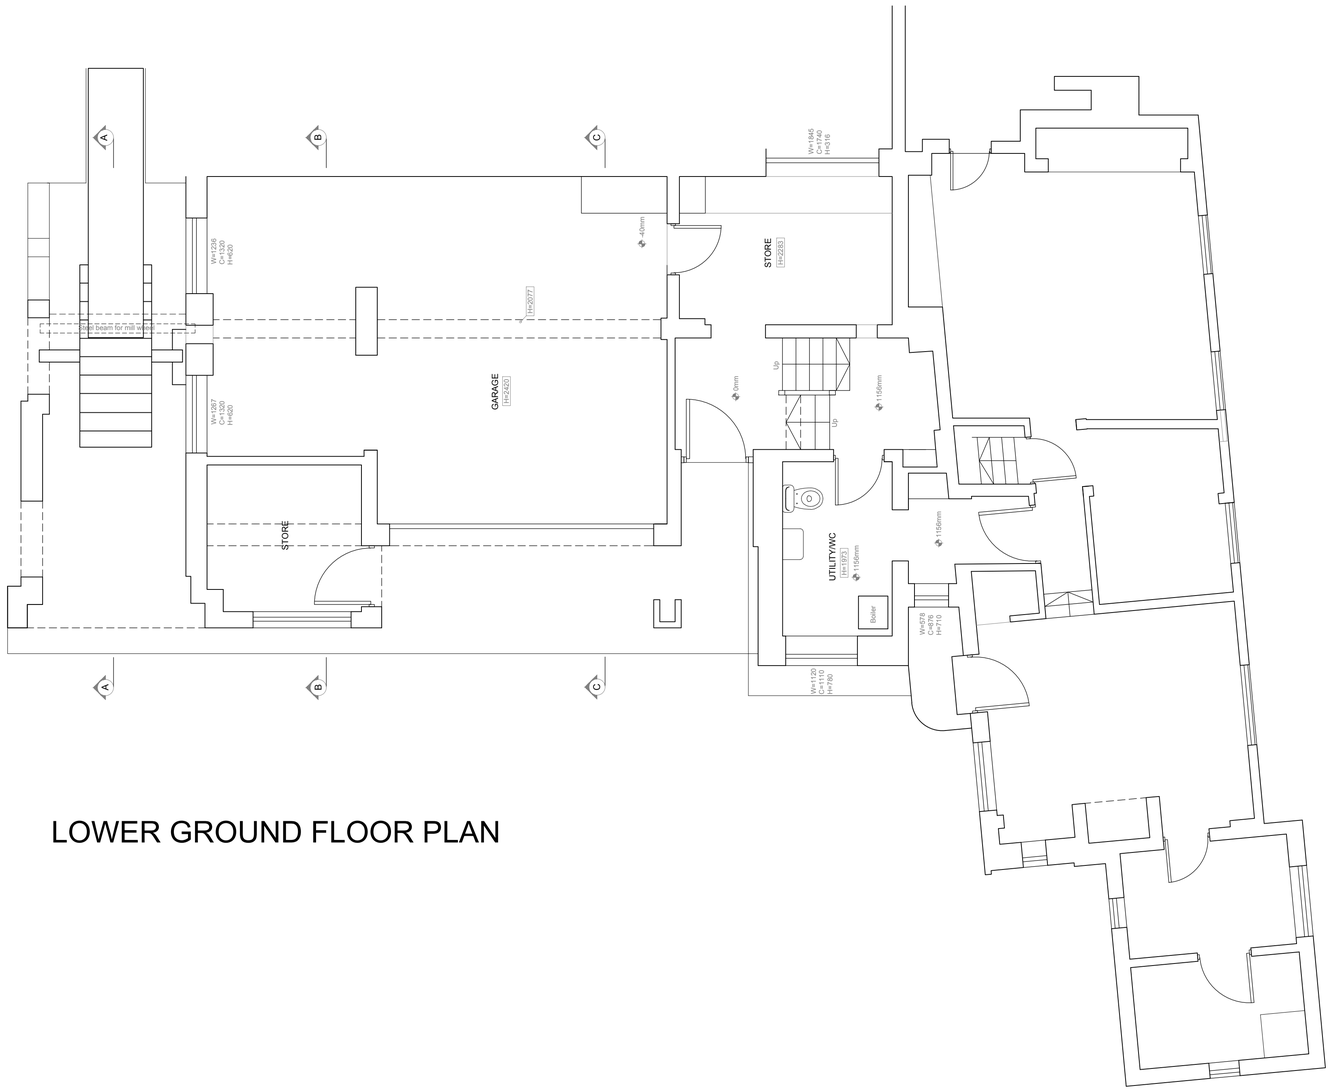

LOWER GROUND FLOOR PLAN

Rev.	Date	Amendment
B	21.03.2018	Title block updated
A	22.01.2018	Revised following measurements on site.

NORTH

THE MILL, MILL STREET, ASHWELL
HERTFORDSHIRE SG7 5LU

Proposed rear extensions and alterations
for
Mr & Mrs T Kemp

TEMPIETTO ARCHITECTS
The Studio 9 London Road Aston Clinton Buckinghamshire HP22 5HG
T: 01296 634944 E: architects@tempietto.co.uk www.tempietto.co.uk

Drawing Title
SURVEY
LOWER GROUND FLOOR PLAN

Drawing No. 2114 / 02B

Scale: 1:50 @ A1 Date: Oct.2017