


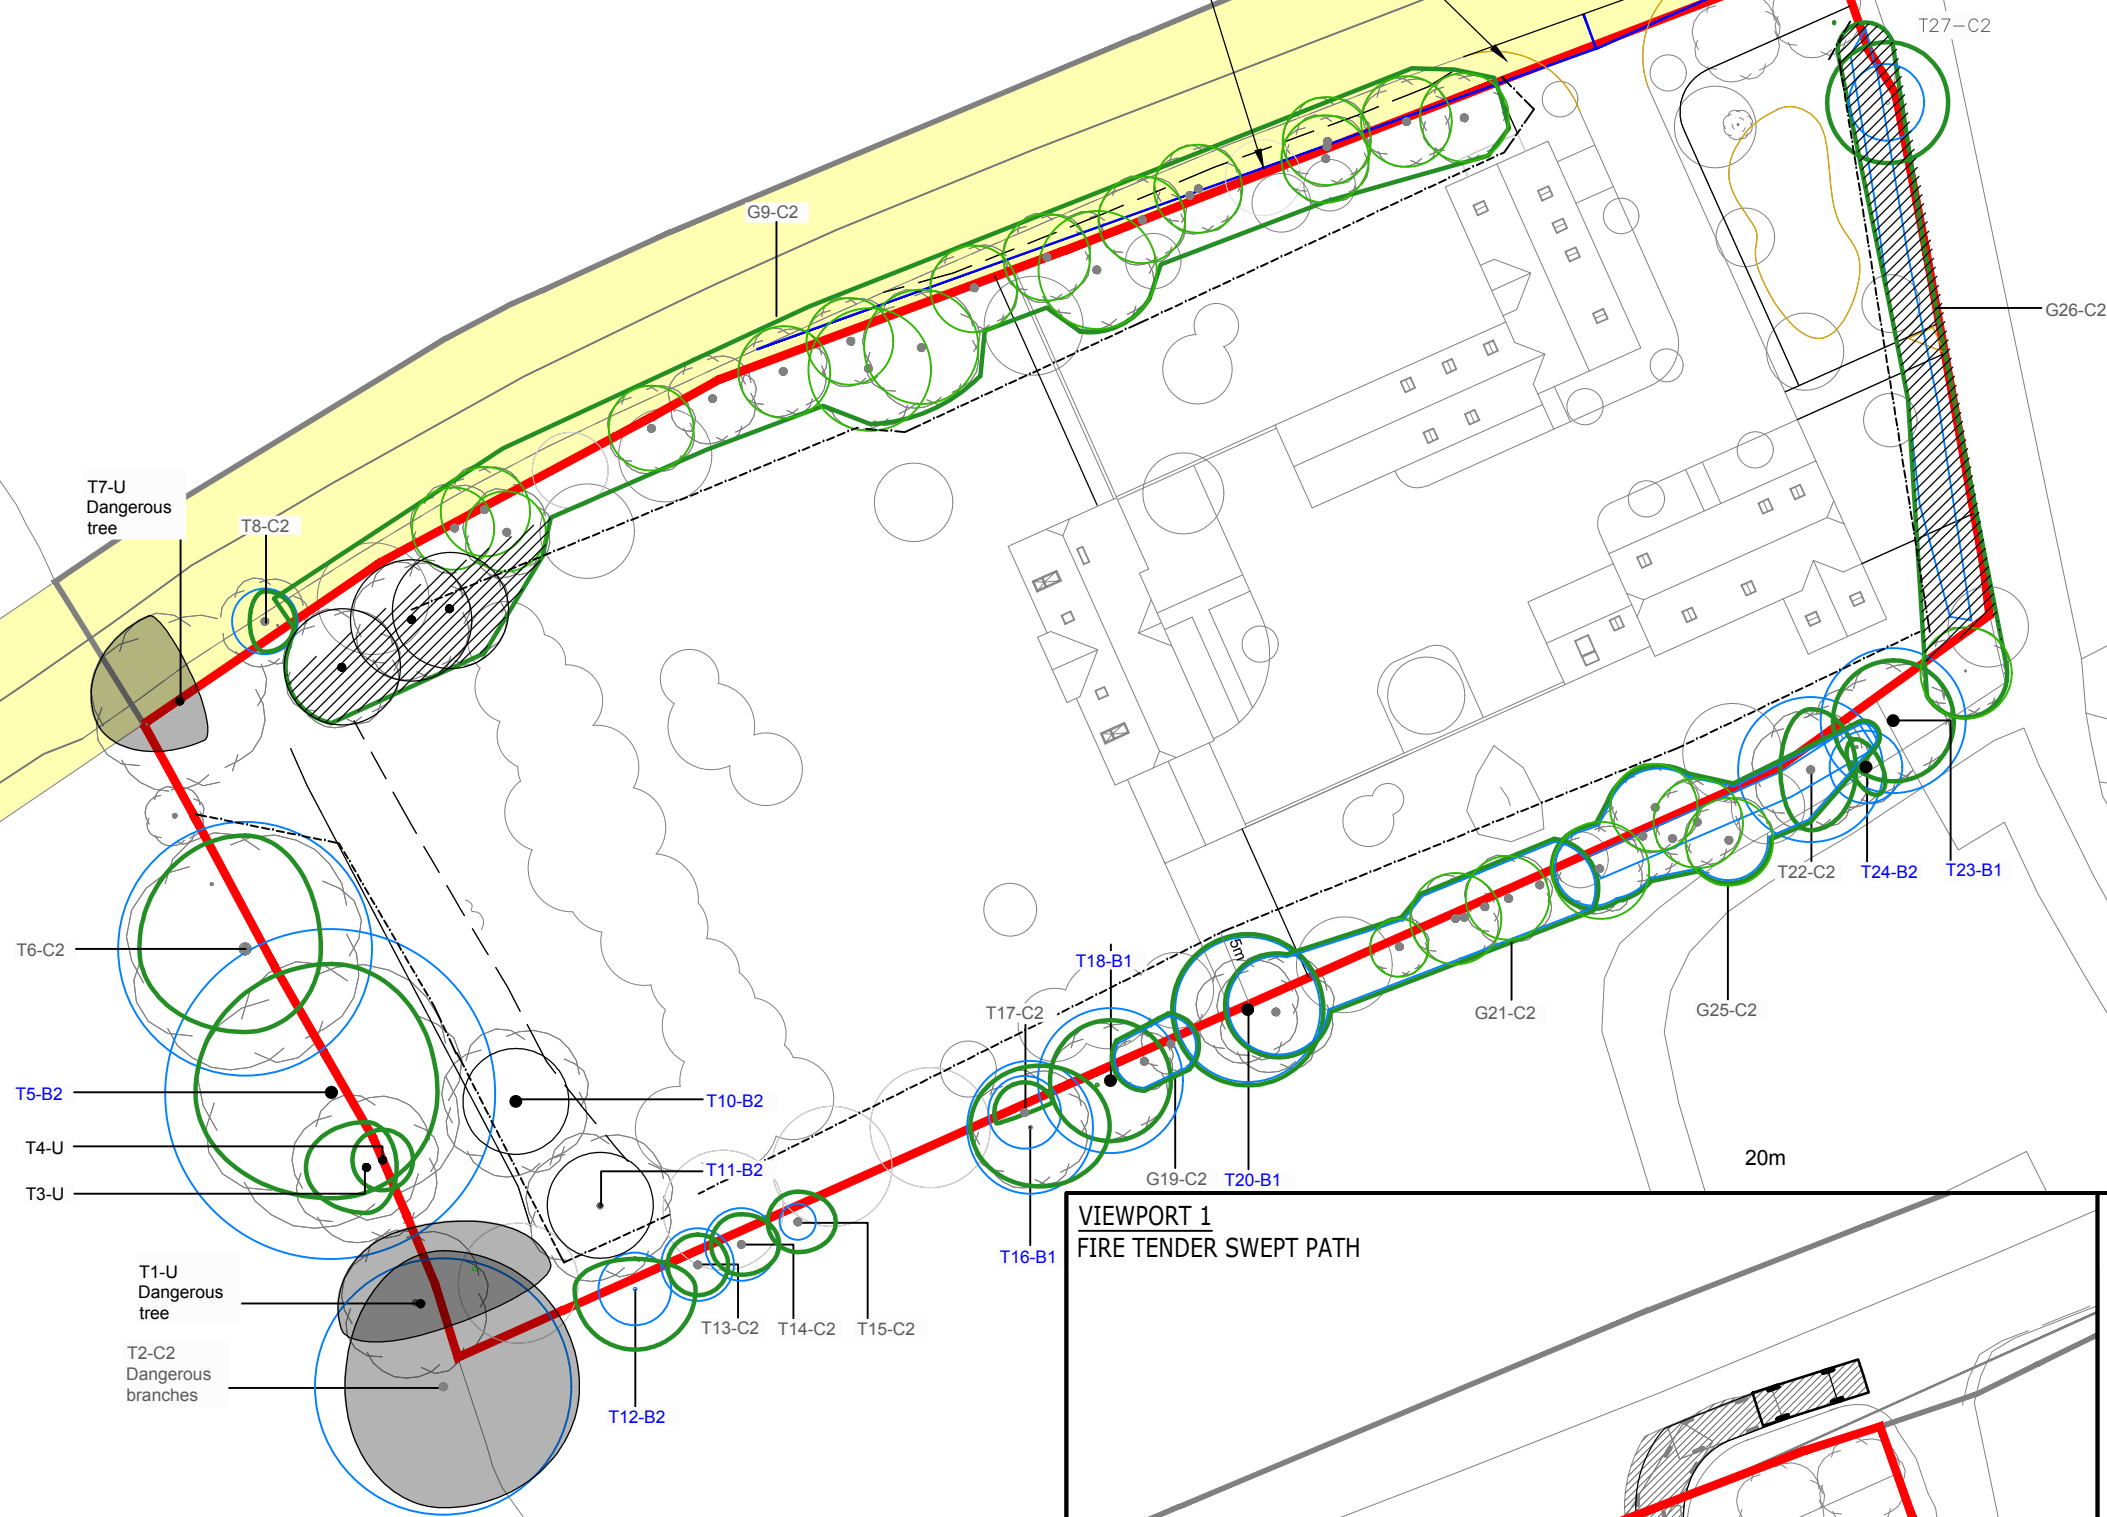


2.4m X 57m VISIBILITY SPLAY
(BASED ON OBSERVED 85TH
PERCENTILE SPEED OF 36.7mph)

PLEASE REFER TO
ARBORICULTURAL IMPACT
ASSESSMENT FOR
CONSIDERATION OF TREE
REMOVAL


2.4m X 59m VISIBILITY SPLAY
(BASED ON OBSERVED 85TH
PERCENTILE SPEED OF 37.3mph)



VIEWPORT 1
FIRE TENDER SWEEP PATH

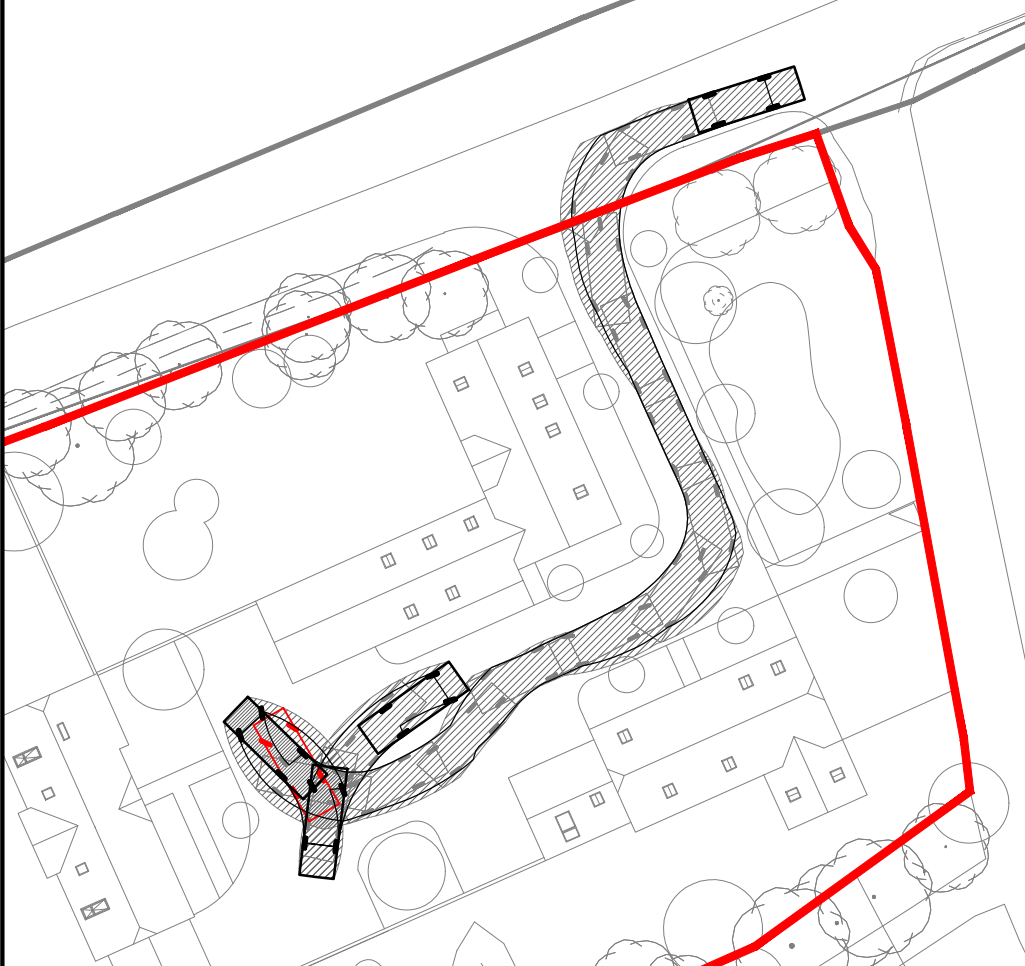


VIEWPORT 2
REFUSE VEHICLE COLLECTION LOCATION

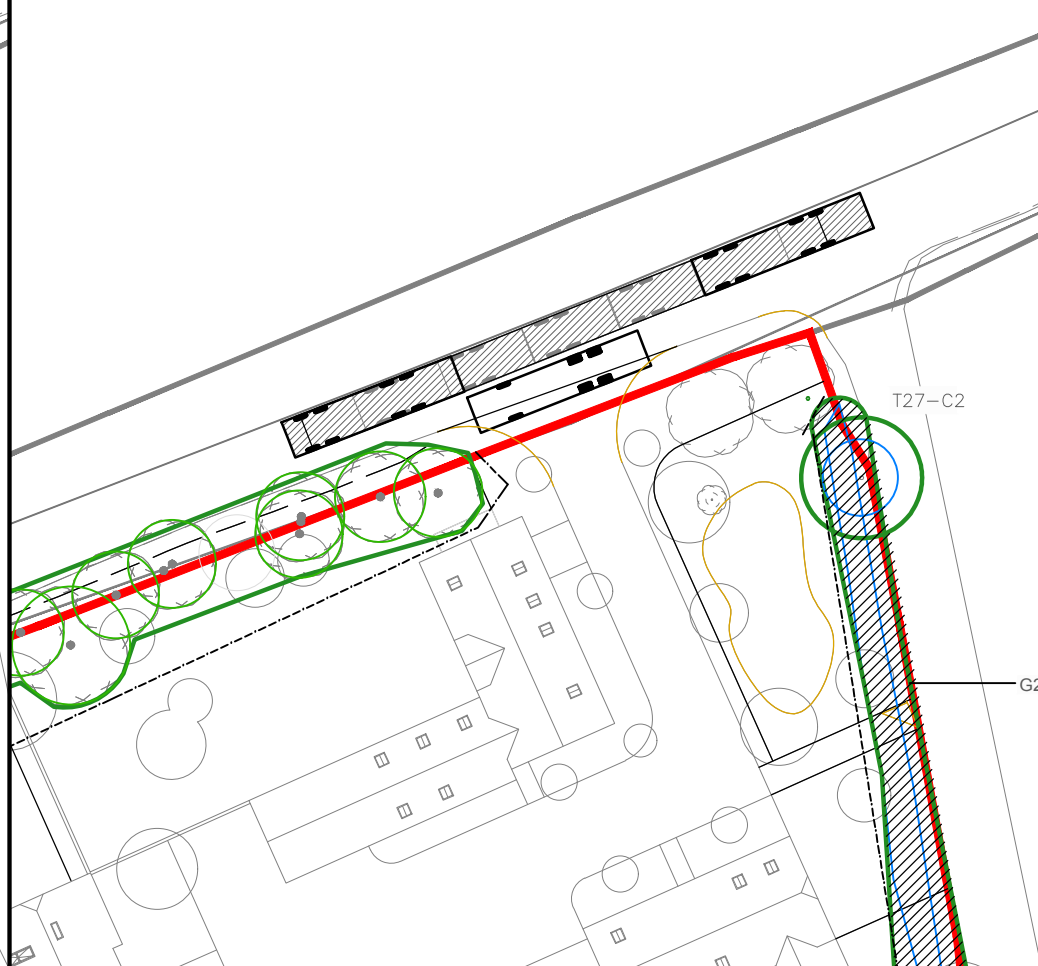


KEY:

- SITE BOUNDARY
- EXTENT OF HIGHWAY BOUNDARY
TRANSCRIBED FROM HERTFORDSHIRE
COUNTY COUNCIL


VEHICLES USED:

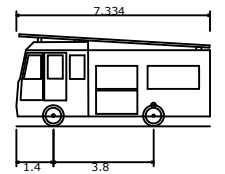

Fire Tender
Overall Length 7.334m
Overall Width 2.286m
Overall Body Height 3.495m
Min Body Ground Clearance 0.380m
Track Width 2.286m
Lock to lock time 5.00s
Kerb to Kerb Turning Radius 8.000m

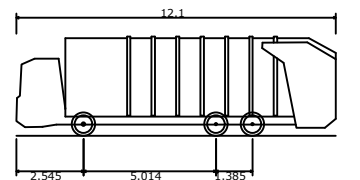

North Herts Refuse Vehicle
Overall Length 12.100m
Overall Width 2.500m
Overall Body Height 3.400m
Min Body Ground Clearance 0.304m
Track Width 2.500m
Lock to lock time 4.00s
Kerb to Kerb Turning Radius 11.550m

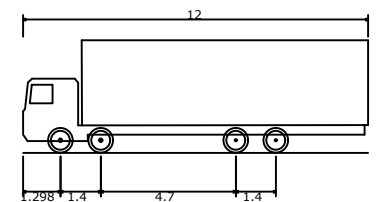

Rigid Truck
Overall Length 12.000m
Overall Width 2.500m
Overall Body Height 3.928m
Min Body Ground Clearance 0.412m
Track Width 2.471m
Lock to lock time 6.00s
Kerb to Kerb Turning Radius 11.900m

DRAFT

Rev	Description	Drn	Chk	App	Date
ARDENT CONSULTING ENGINEERS					
Third Floor The Hallmark Building 52-56 Leadenhall Street London EC3M 5JE Tel: 020 7680 4088 Web: www.ardent-ce.co.uk E-mail: enquiries@ardent-ce.co.uk					
Client BLUECREST LAND (I) LIMITED					
Project Title: TUTHILL'S YARD, ROYSTON					
Drawing Title: SITE VISIBILITY & TRACKING PLAN					
A2 Scale 1:500	Date 18/06/24	Designed by BT			
Drawn by BT	Checked by DV	Approved by IW			
Drawing Number 196661-001					Rev -