




Proposed Streetscene

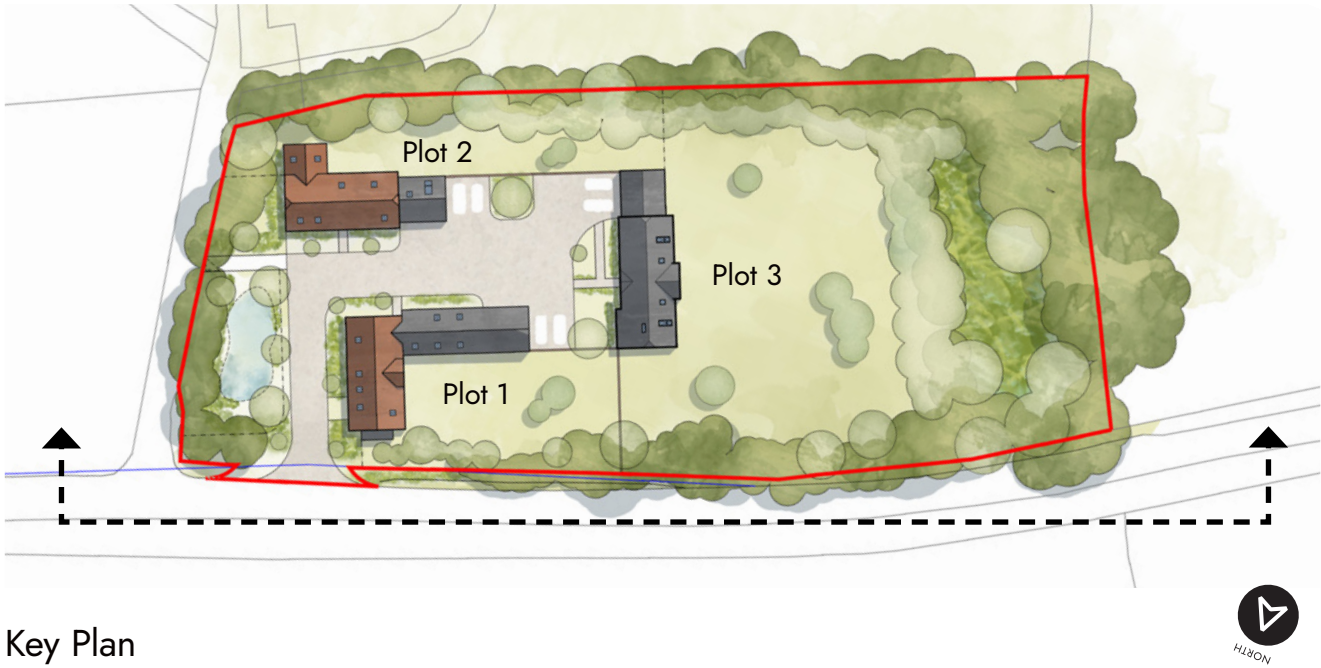

Key Plan

PL02	Red Line Amendment	OBL	31.07.24
PL01	Original Issue by Scene	OBL	16.05.24
Rev	Description	Initials	Date

1:200
0m 2m 6m 12m



Stage 3

Tuthill's Yard

// Proposed Streetscenes

Client Name Bluecrest Land
Site Address Tuthill's Yard,
Therefield
Royston
SG8 9TT

Drawn by OBL **Checked by** BKM
Scale 1:200 @ A2 **Date** 31.07.2024
Scene Ref. 1549 **Rev no.** PL02
Drawing no. THSYD-SCN-XX-XX-DR-A-20.010-A3



// SceneArchitects.co.uk

// 01245 440 302