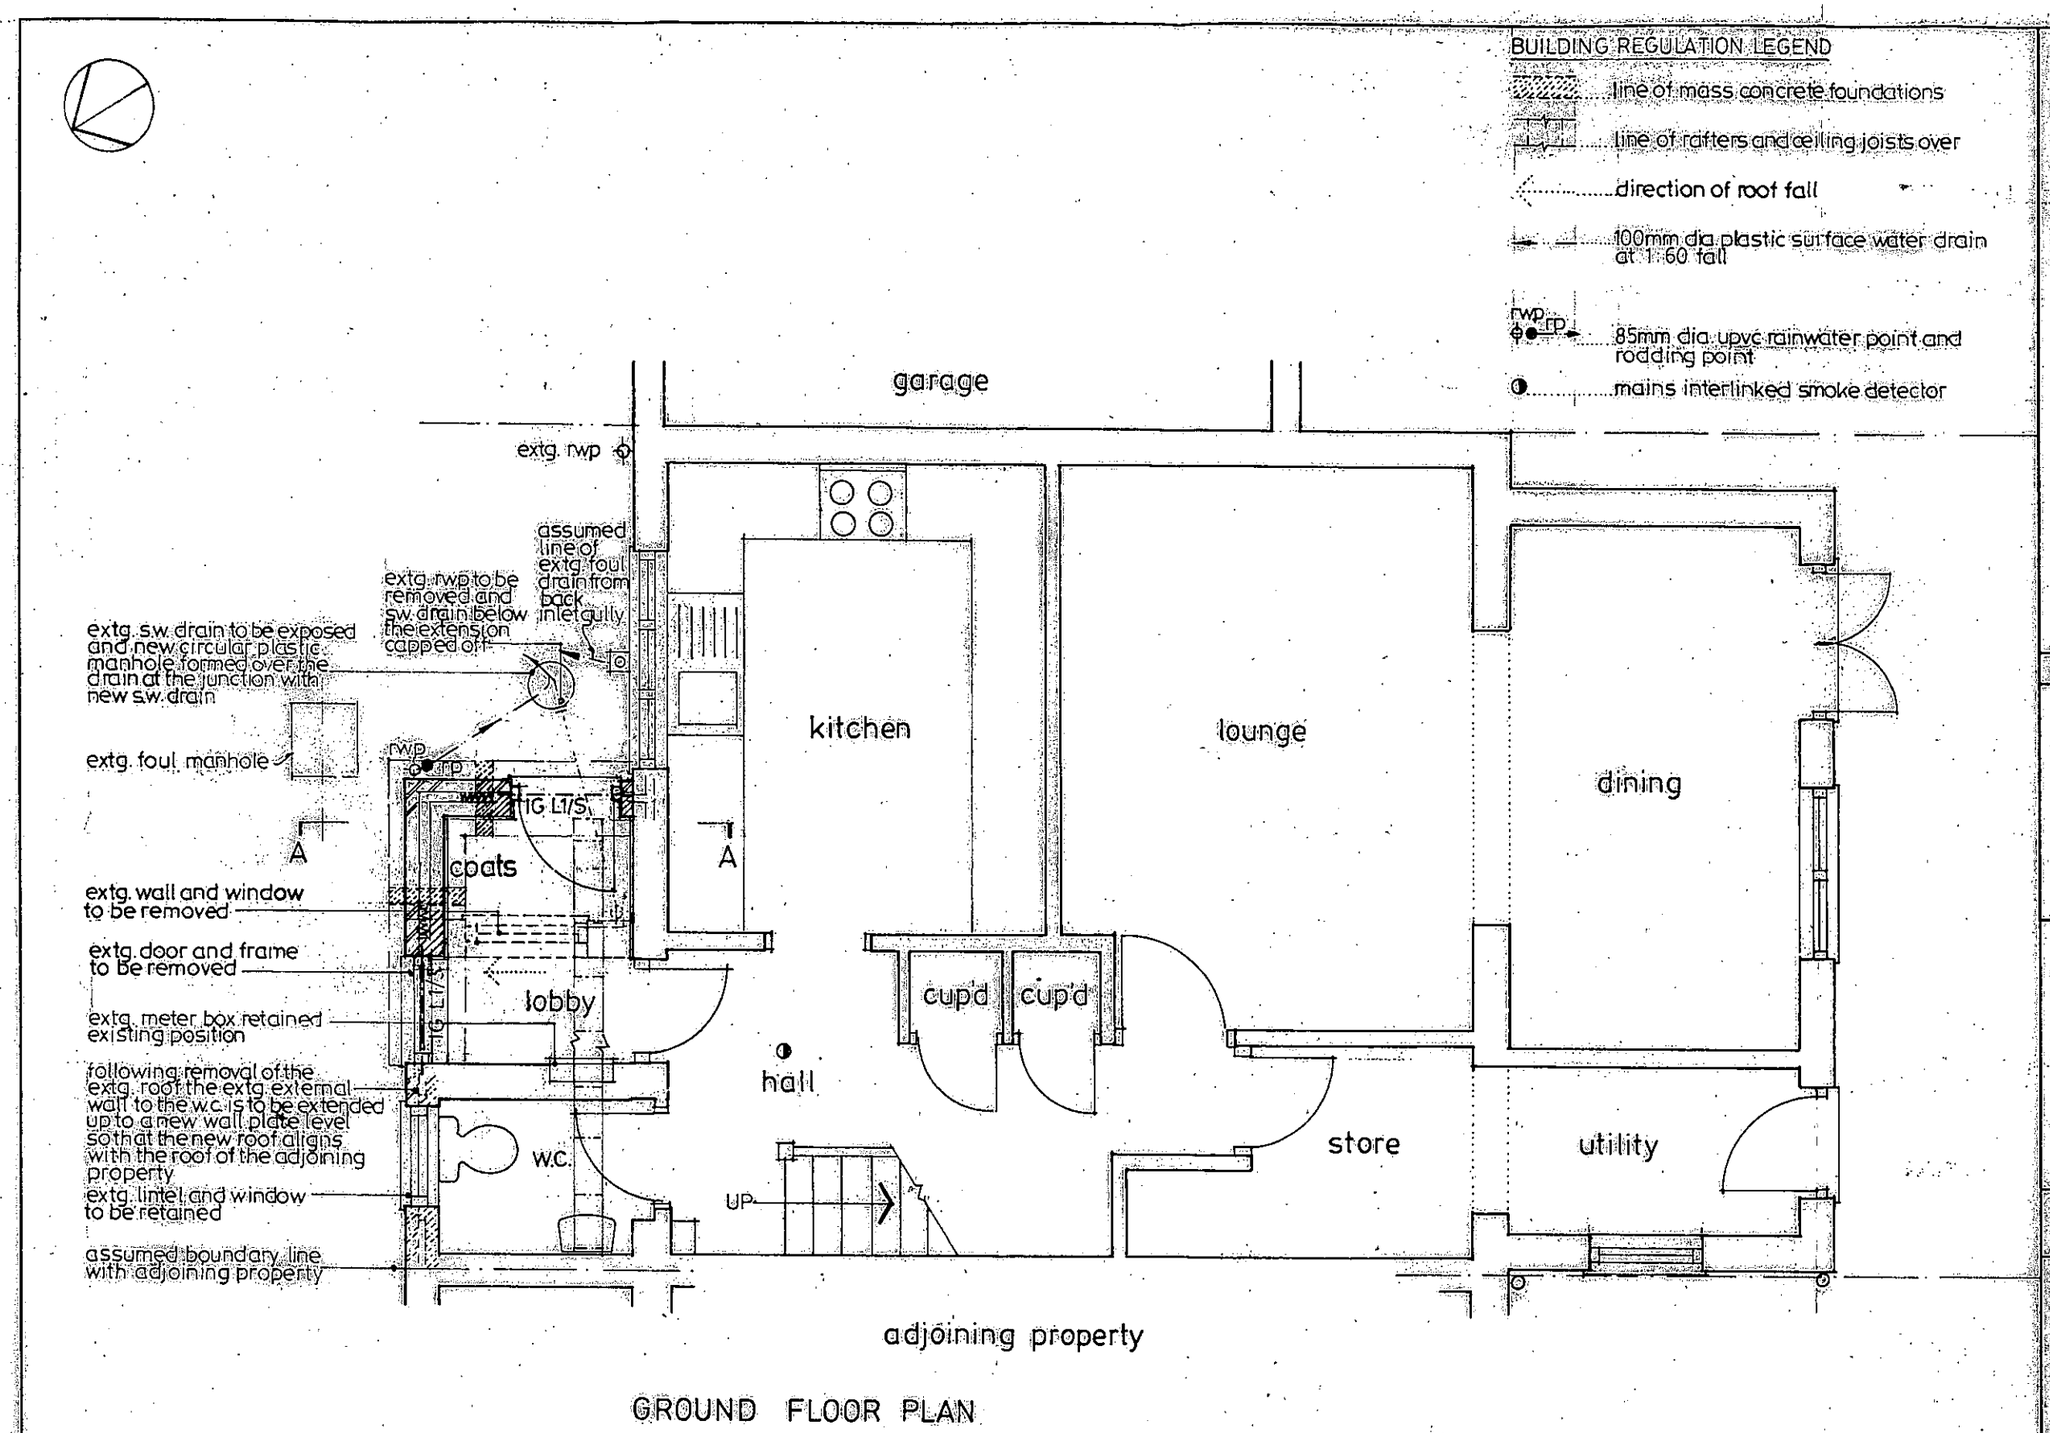

GROUND FLOOR PLAN

Notes
1. DO NOT SCALE FROM THIS DRAWING
2. CHECK ALL DIMENSIONS ON SITE

LEGEND

Existing walls

Existing wall or other parts removed

New walls

0m. 1m.
ACTUAL SCALE

Revisions

A	03.18	door and window re-posioned and shower room omitted

MORRIS & WEATHERALL
Chartered Architects

3 Maiden Street
Weston
Hitchin
Herts
SG4 7DG

tel: 01462 790401
fax: 01462 790726

Client
MR AND MRS BRITTAIN

Job title
PROPOSED EXTENSION at
5 QUILLS
LETCHWORTH
HERTS

Drawing title
PROPOSED PLAN

Scale 1:50 | Date 04.17 | Drawn MW

Drawing Number
BQL/3A