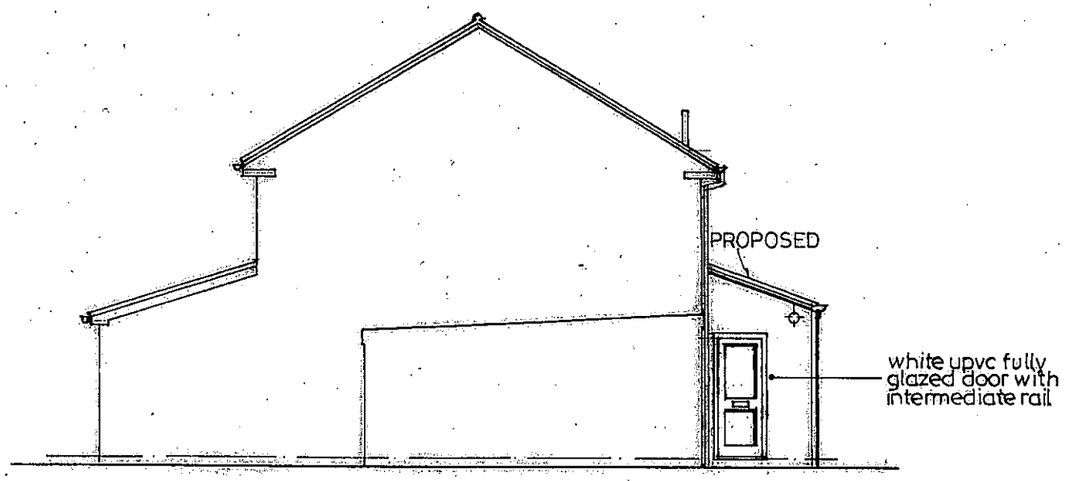

SOUTH EAST ELEVATION

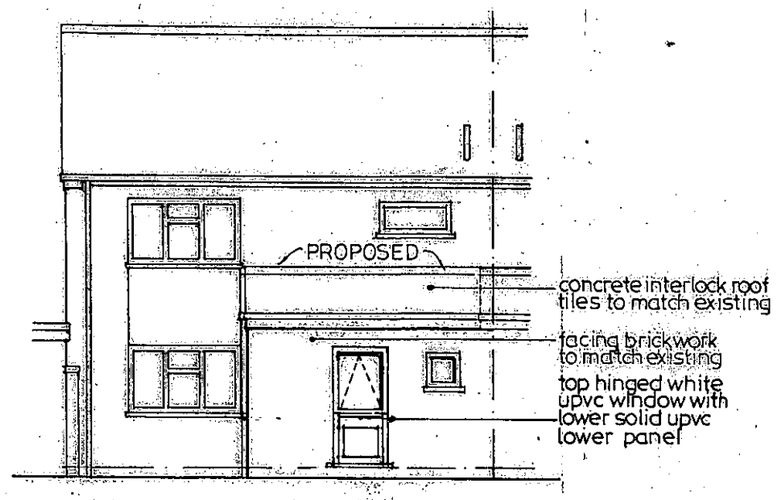

NORTH EAST ELEVATION

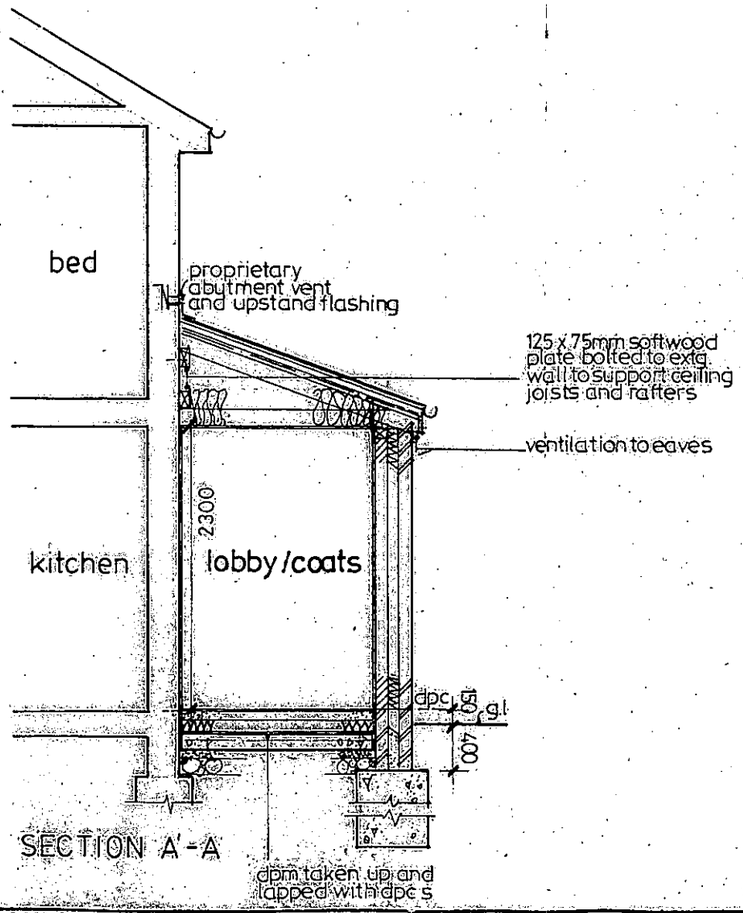

SECTION A'-A

Notes
1. DO NOT SCALE FROM THIS DRAWING
2. CHECK ALL DIMENSIONS ON SITE

0m. 2m.

ACTUAL SCALE

Revisions

A	03.18	door and window re-positioned and shower room omitted

MORRIS & WEATHERALL
Chartered Architects

3 Malden Street
Weston
Hitchin
Herts
SG4 7DG

tel: 01462 790401
fax: 01462 790726

Client
MR AND MRS BRITTAIN

Job title
PROPOSED EXTENSION
at
5 QUILLS
LETCHWORTH
HERTS

Drawing title
PROPOSED ELEVATIONS AND SECTION

Scale 1:100 Date 04.17 Drawn MW

Drawing Number
BQL/4A