


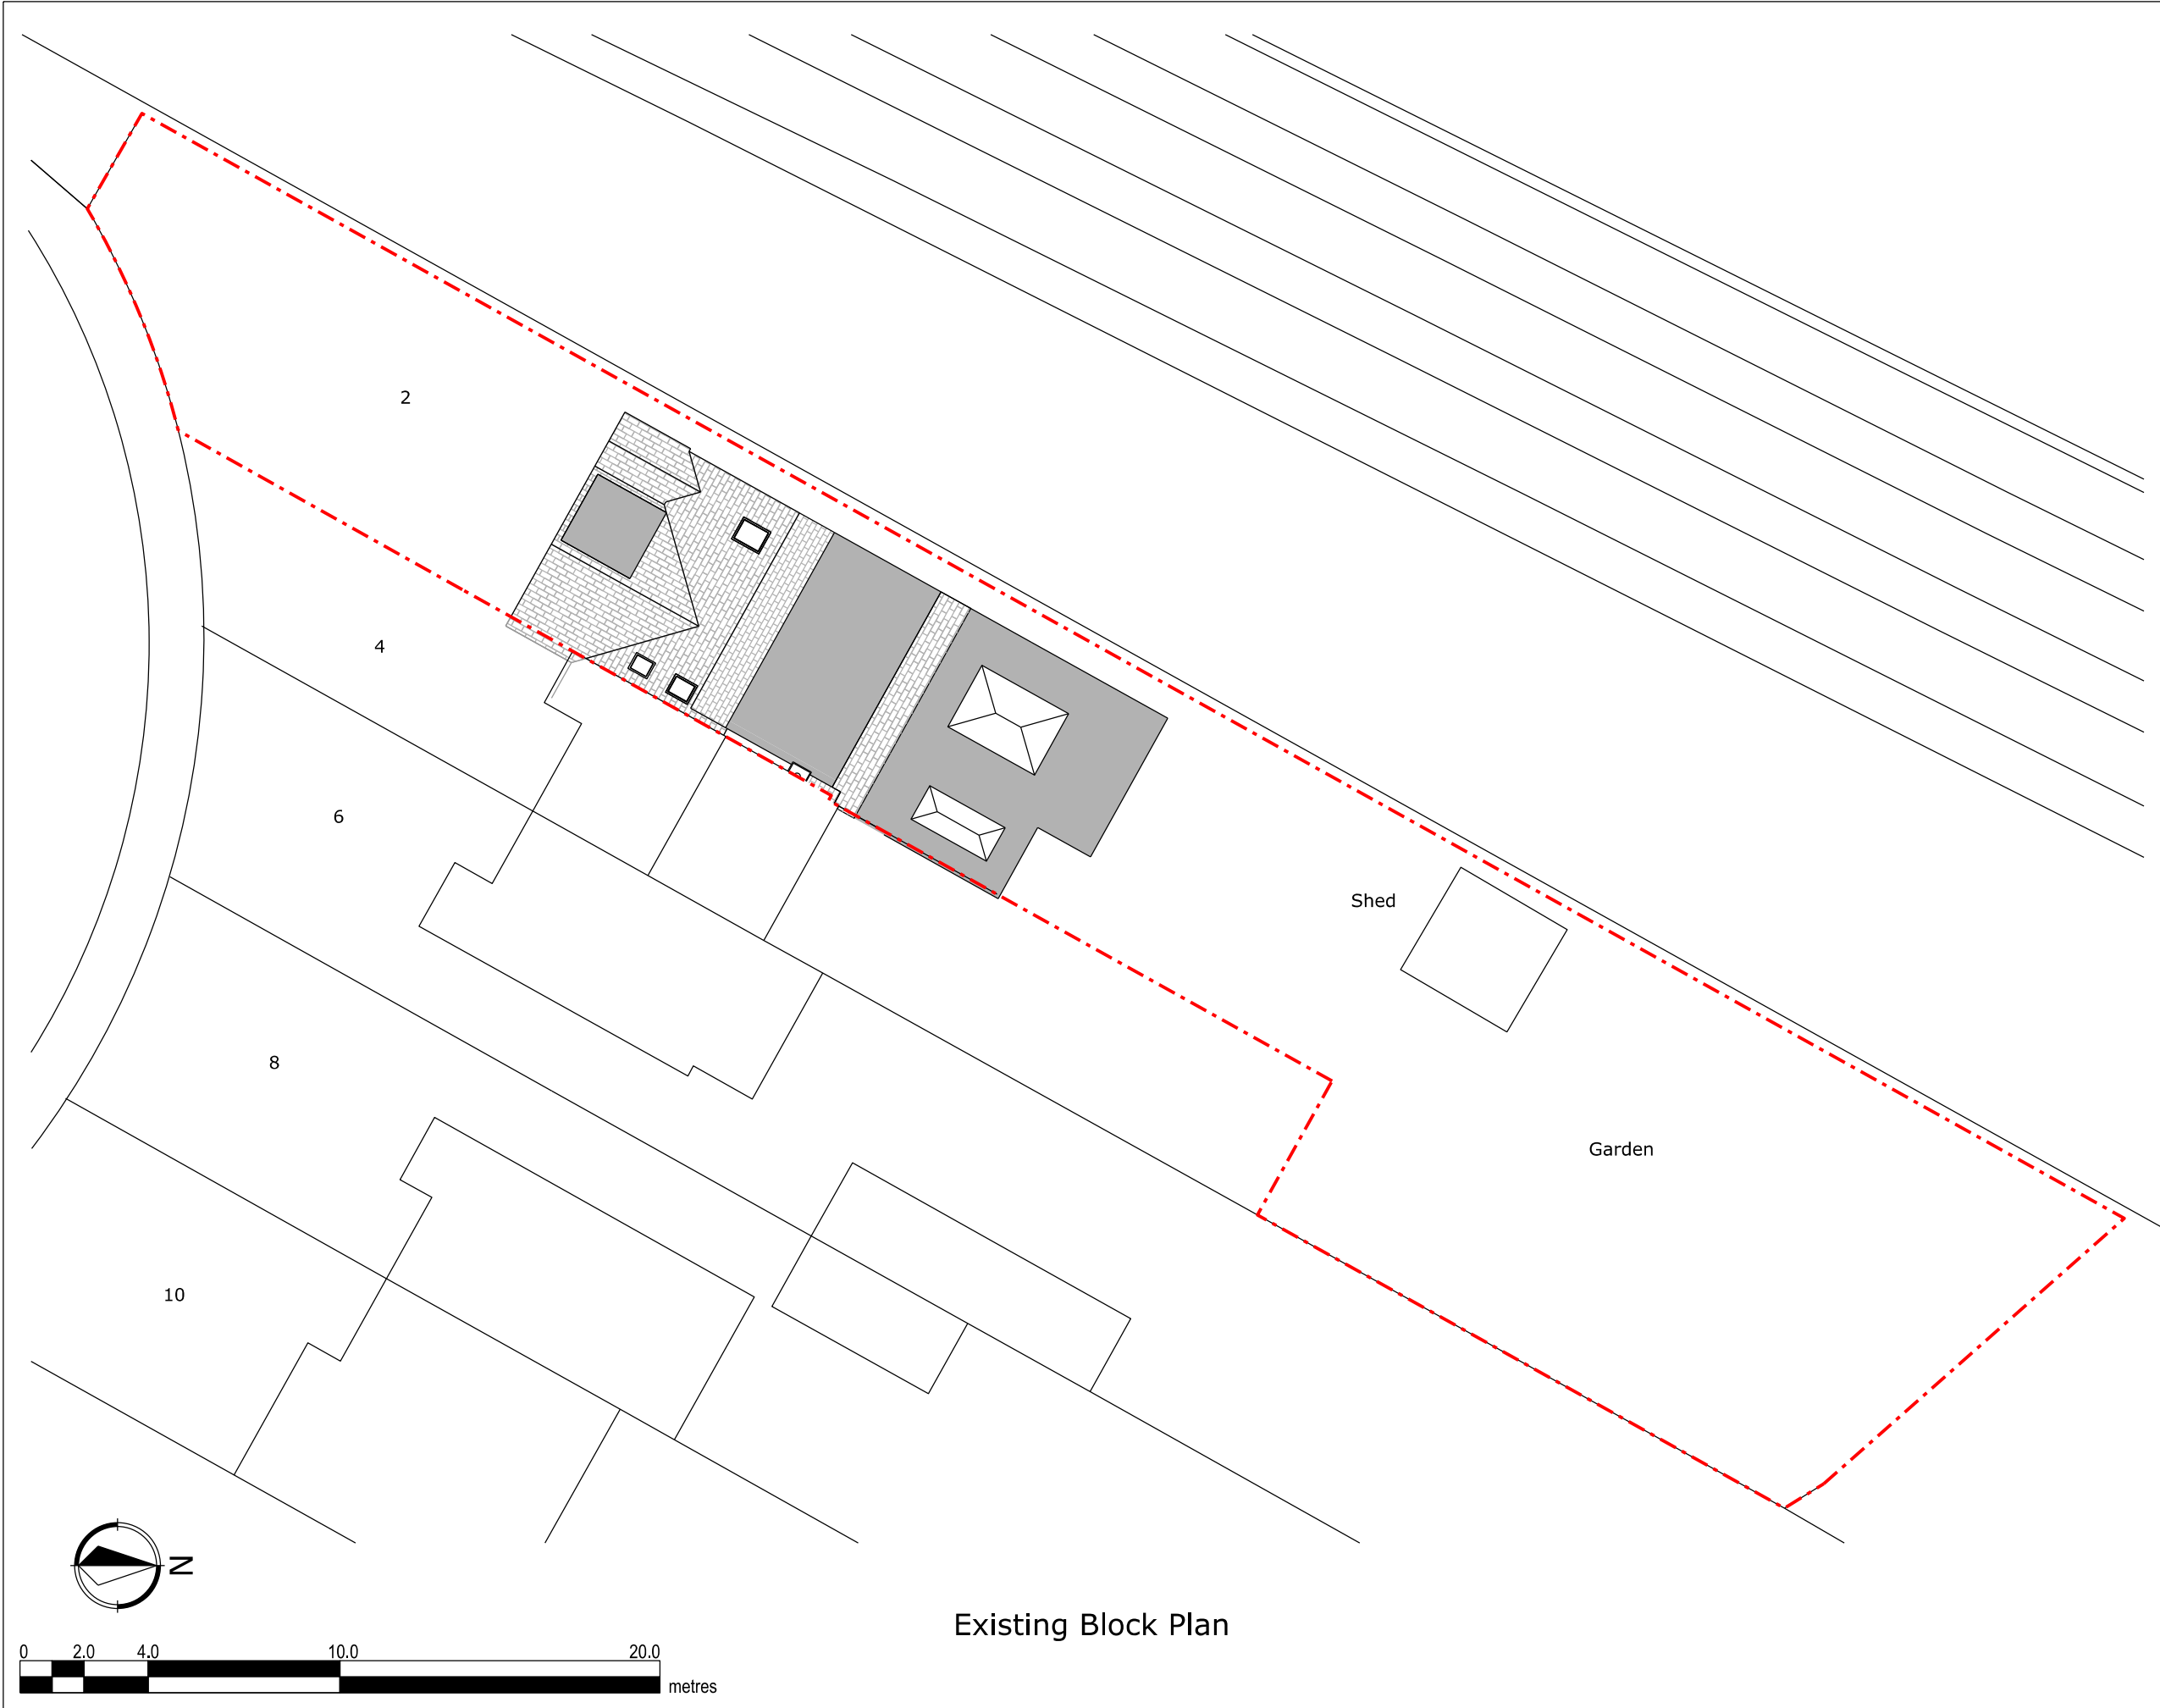



Copyright in design and this drawing is the property of Resi and Design Squared.

Reproduction in whole or in part is forbidden without written sanction of Resi and Design Squared.

All dimensions to be cross-checked on site prior to completing a Building Regulations package, structural engineering, the party wall process and construction.

Print to scale (as actual size)

NOTES

Revision		
Rev	Notes	Date
-	Preliminary issue	19/02/2024
A	Planning	23/04/2024
B	Planning	01/07/2024

KEY

	Boundary lines
	Existing walls
	Proposed beam
	Proposed drainage
	Existing removed
	Proposed rooflight
	1.8m head height
	1.5m head height

JOB TITLE
Proposed outbuilding to rear garden, porch extension and all associated works at 2A, Coombelands, Royston, SG8 7DW


STATUS
Planning

DRAWING TITLE
Existing Block Plan

CLIENT
Roy Stoneman

SCALE 1:200 at A3	DRAWN CZ
DATE Jul 2024	CHECKED NS

DRAWING NO. 185148 - 01 - 401B

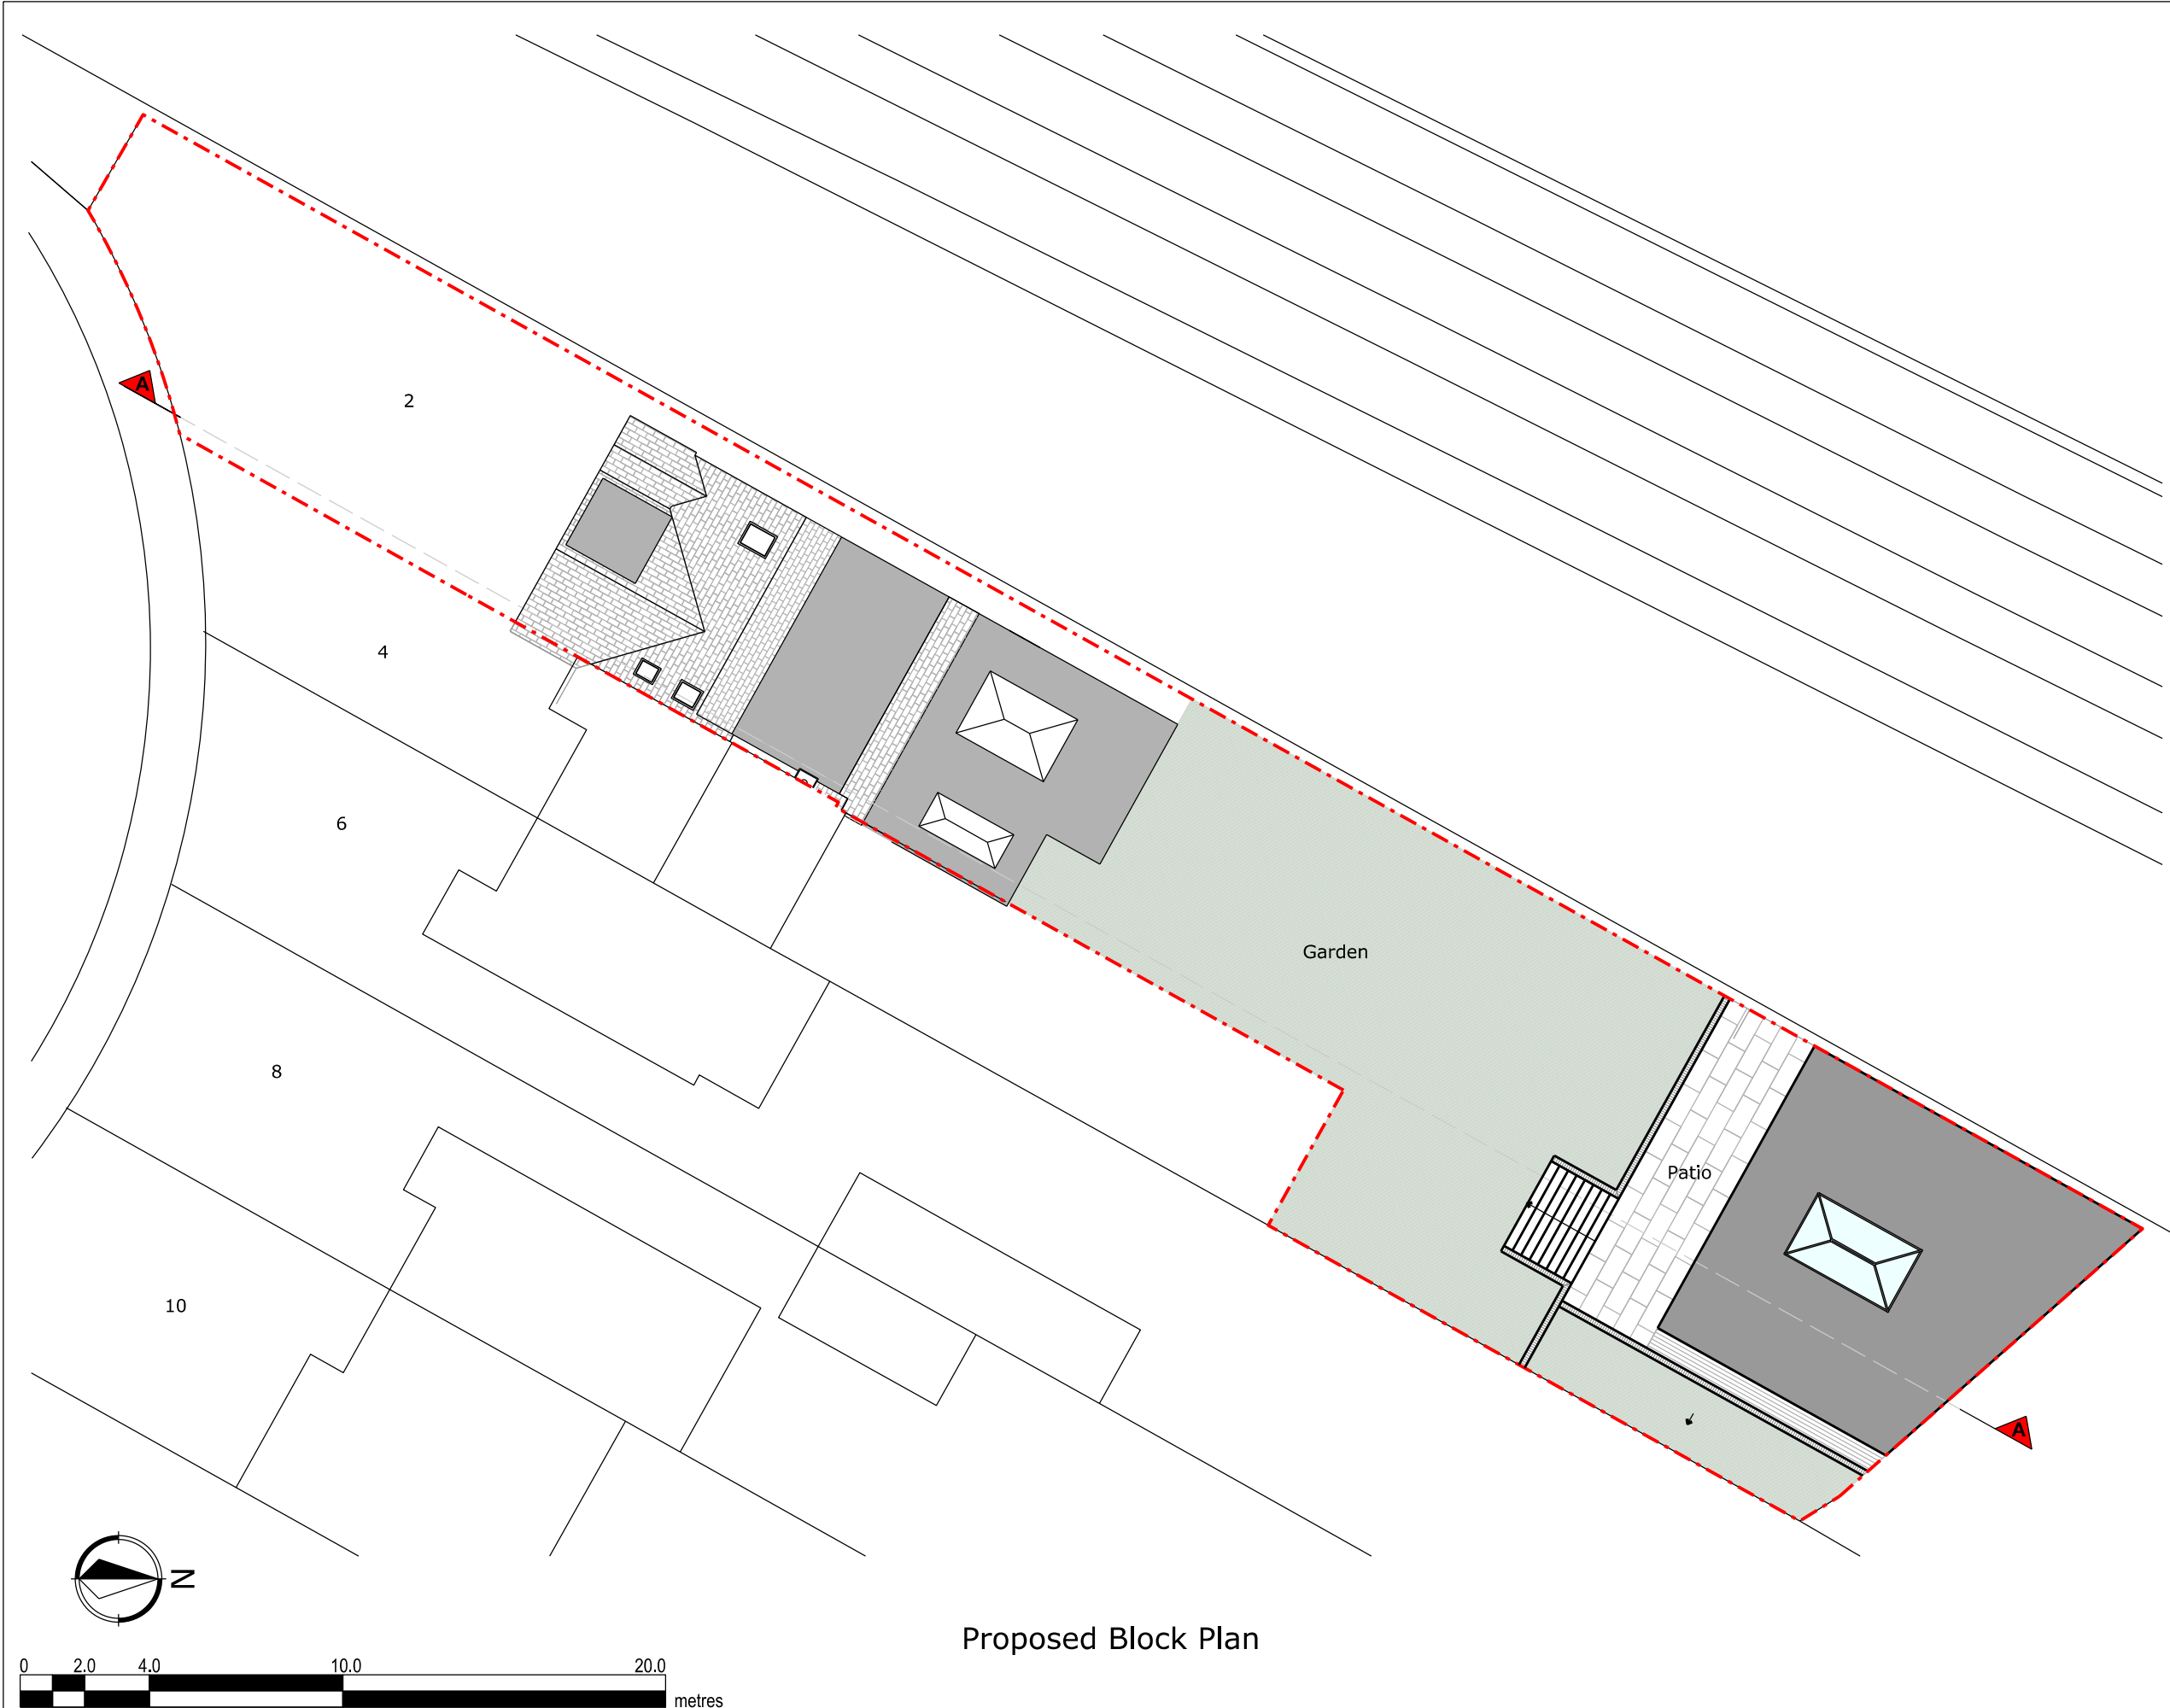



Copyright in design and this drawing is the property of Resi and Design Squared.

Reproduction in whole or in part is forbidden without written sanction of Resi and Design Squared.

All dimensions to be cross-checked on site prior to completing a Building Regulations package, structural engineering, the party wall process and construction.

Print to scale (as actual size)

NOTES

Rev	Notes	Date
-	Preliminary issue	19/02/2024
A	Preliminary issue	04/03/2024
B	Preliminary issue	23/04/2024
C	Planning	29/04/2024
D	Planning	01/07/2024

KEY

	Boundary lines
	Proposed walls
	Existing walls
	Existing removed
	Proposed rooflight
	Proposed beam
	Proposed drainage
	1.8m head height
	1.5m head height

JOB TITLE
Proposed outbuilding to rear garden, porch extension and all associated works at 2A, Coombelands, Royston, SG8 7DW

STATUS
Planning

DRAWING TITLE
Proposed Block Plan

CLIENT
Roy Stoneman

SCALE 1:200 at A3	DRAWN CZ
DATE Jul 2024	CHECKED NS

DRAWING NO. 185148 - 01 - 402D