


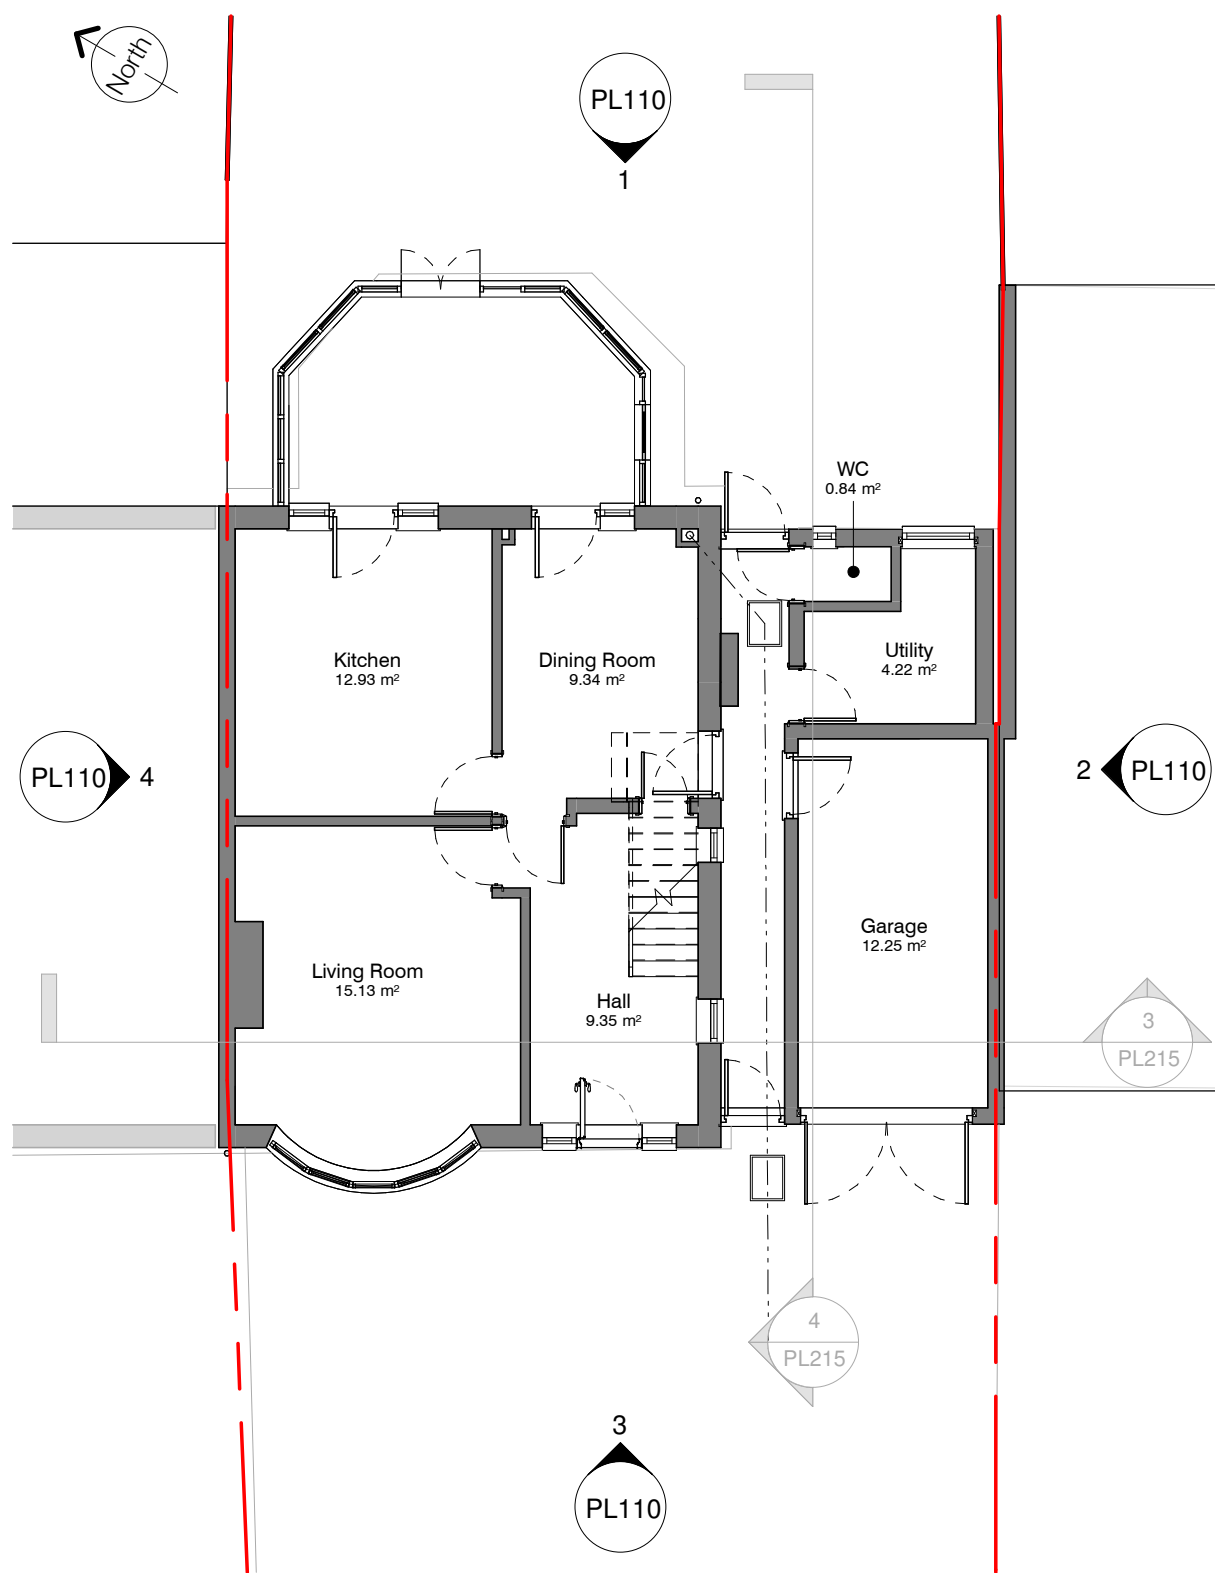

North

PL110 1

Bedroom 2
12.49 m²

Bathroom
4.29 m²

Landing
7.44 m²

Bedroom 1
14.07 m²

Bedroom 3
6.46 m²

PL110 4

3
PL215

4
PL215

3
PL110

Client:	Amanda Stapleton	Title:	Existing Plans	Project number:	AS-2216	Drawing number:	PL101	Revision:	-	Revisions:			
Address:	2 Green Lane, Letchworth Garden City, SG6 1ED			Scale:	1 : 100@A3	Drawn by:	Author	Date:	19/09/24	Rev	Description ISSUED FOR COMMENT	Date	24.06.22
		Status:	PLANNING	The copyright of this drawing is vested with the author and must not be copied or reproduced without consent. If used in dimension only to be in the original drawing, all contracts to manufacture the site and to be a special for the design all setting a condition of the author of any discrepancies prior to the completion of the design. No liability shall be accepted for the design.									
Sheet Size - A3				 1 Sale Drive- Baldock-SG7 6NS 07843238113 pickleplanning@gmail.com www.pickleplanning.co.uk   									