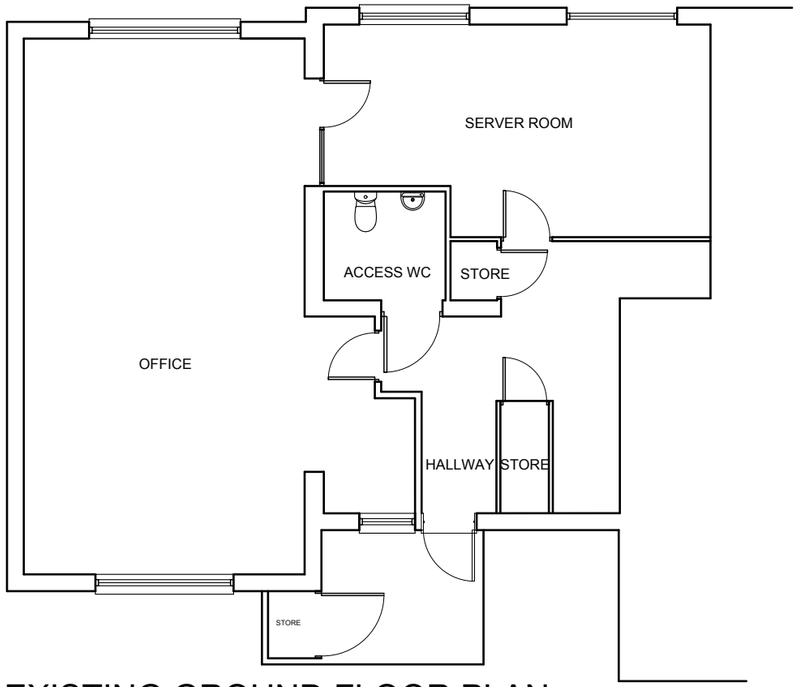

EXISTING GROUND FLOOR PLAN

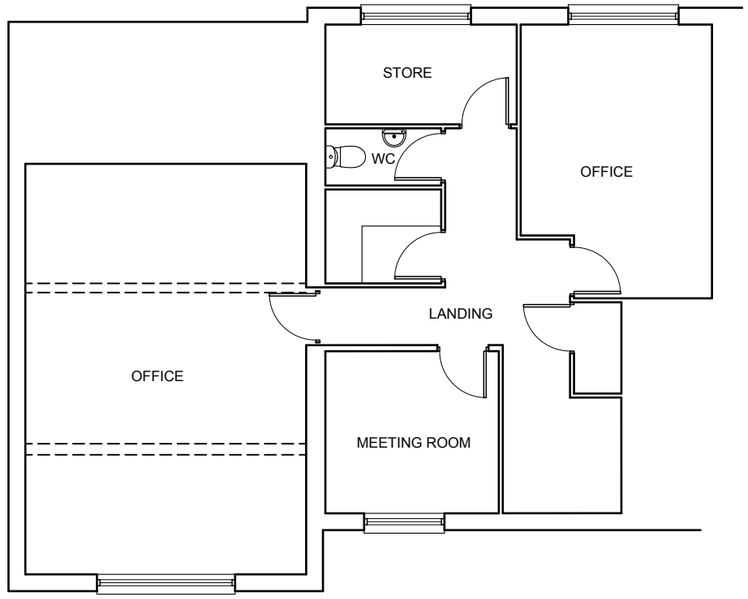

EXISTING FIRST FLOOR PLAN

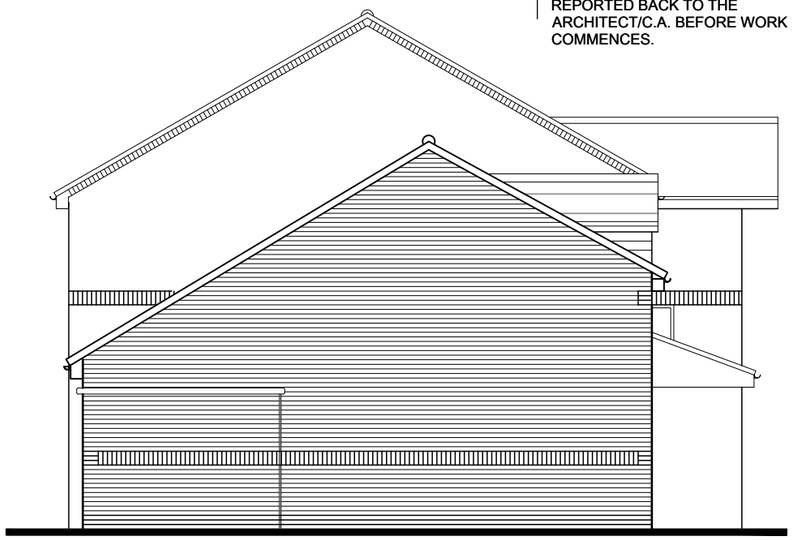

EXISTING SIDE ELEVATION



EXISTING FRONT ELEVATION



EXISTING REAR ELEVATION

0m 1m 2m 3m 4m 5m

NOTES / REVISIONS

NOTE: THIS DRAWING MUST NOT BE SCALED.

ALL DIMENSIONS TO BE CHECKED ON SITE BY THE CONTRACTOR AND ANY DISCREPANCIES ARE TO BE REPORTED BACK TO THE ARCHITECT/C.A. BEFORE WORK COMMENCES.

no:	Revision	Date:

STEVENAGE BOROUGH COUNCIL
Property & Estates Services,
Daneshill House,
Danestrete,
Stevenage,
Herts, SG1 1HN.

Telephone: (01438) 242242

PROJECT:
CARELINE CONTROL
CONVERSION TO RESIDENTIAL UNITS
55 HARKNESS COURT
HITCHIN
SG4 0BS

DRAWING:
EXISTING PLANS AND ELEVATIONS

DRAWN BY:	CHECKED:
ACPW	AH

DATE: FEBRUARY 2018

SCALE: 1:50@A1

DRAWING NUMBER: 3007-C-001-01