
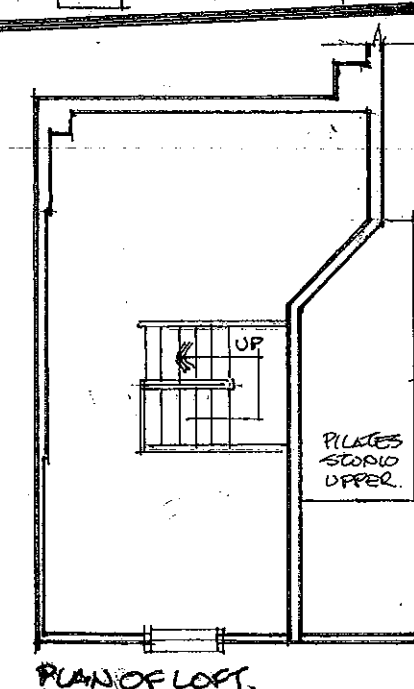
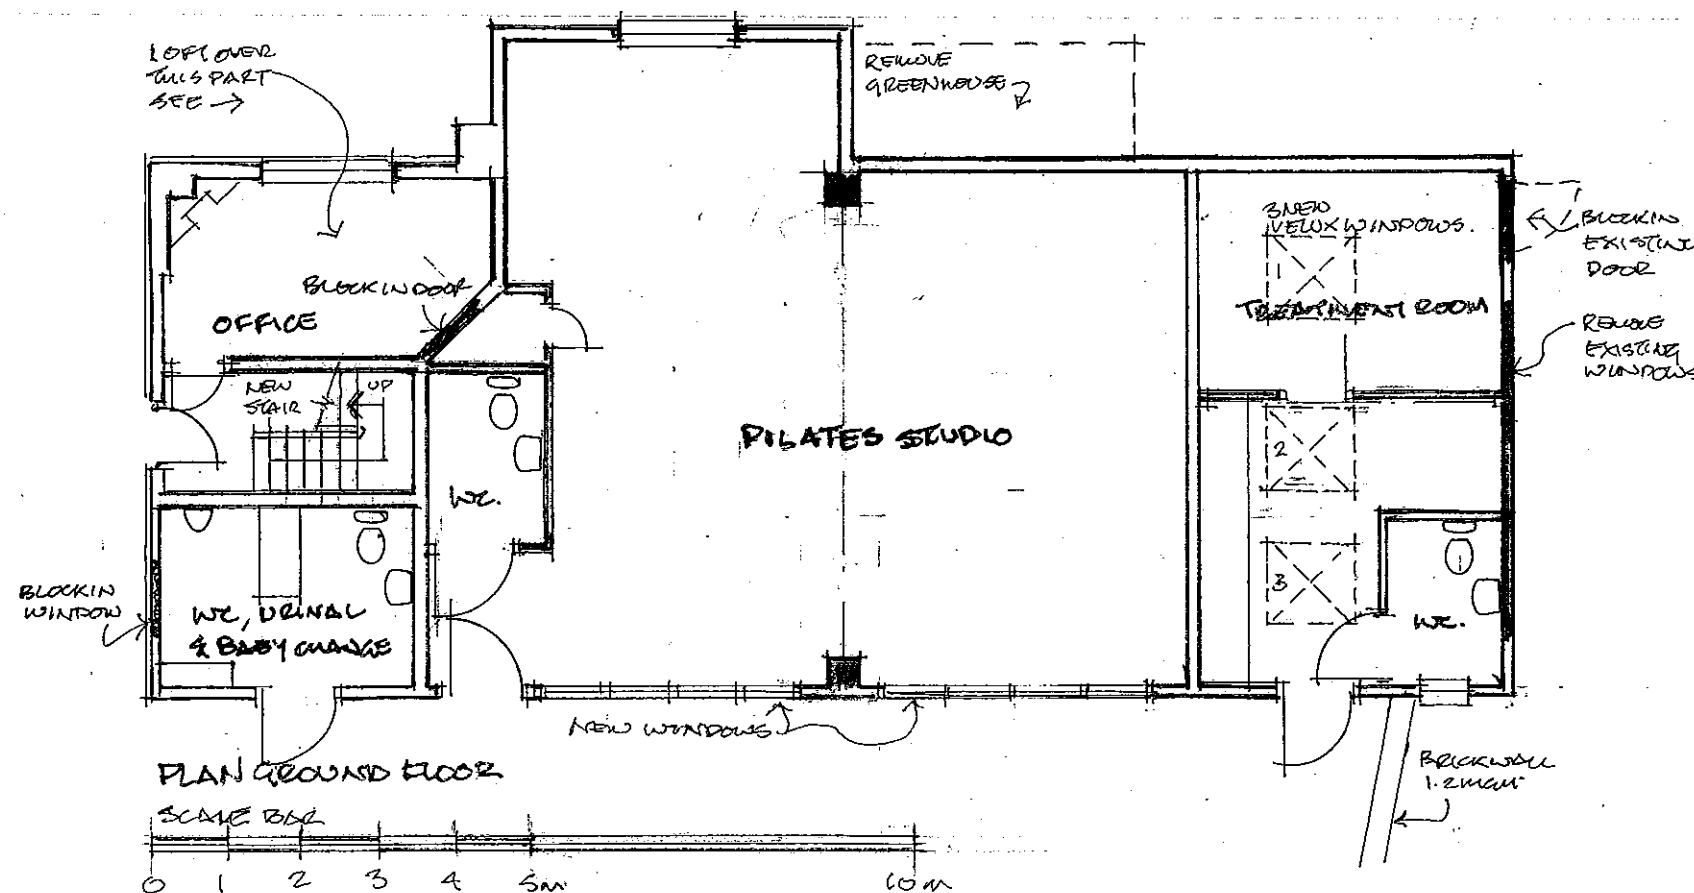
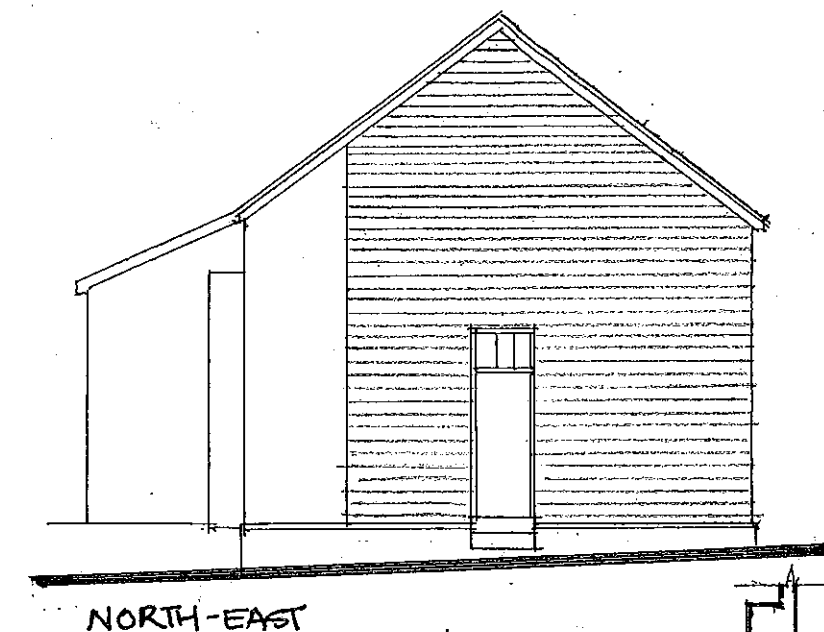
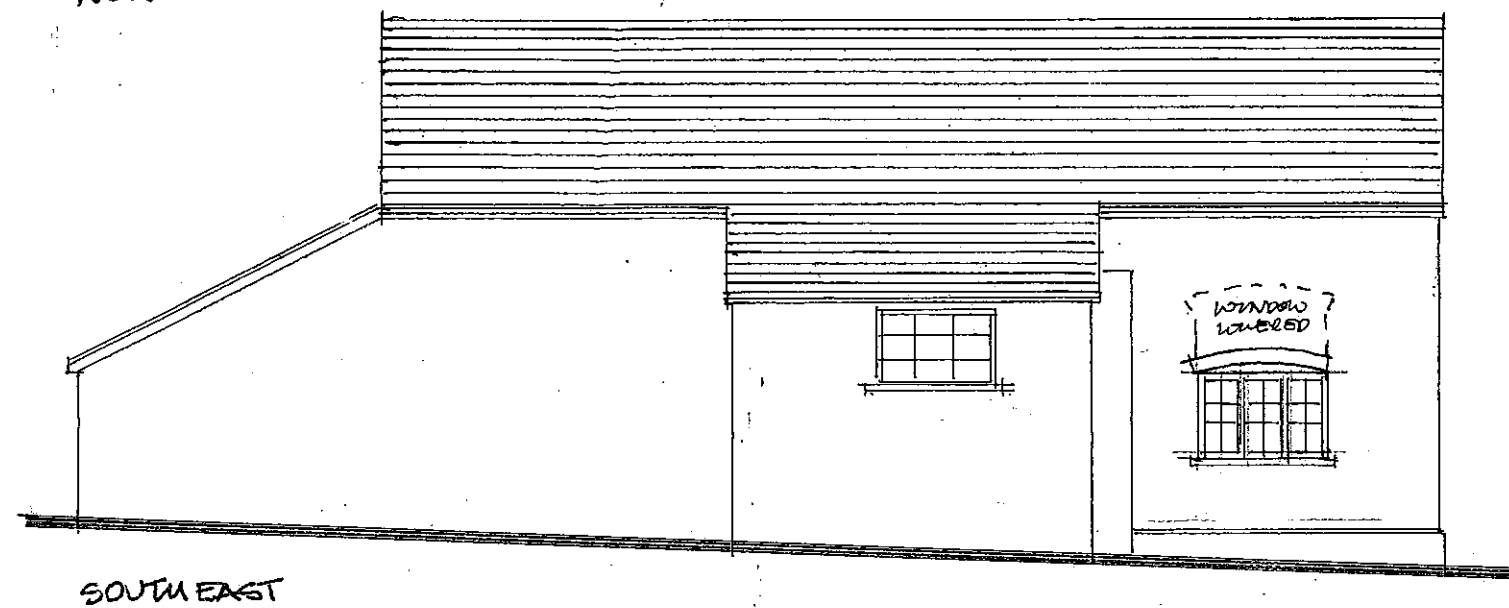
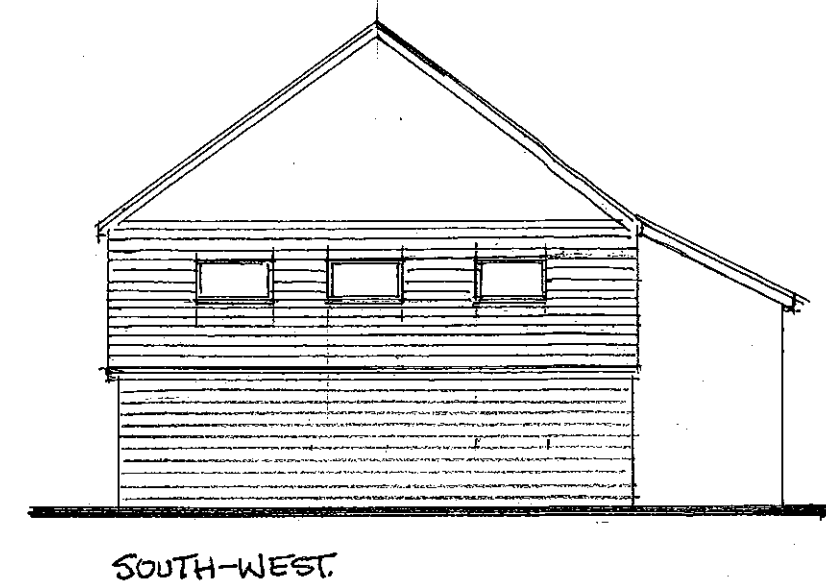


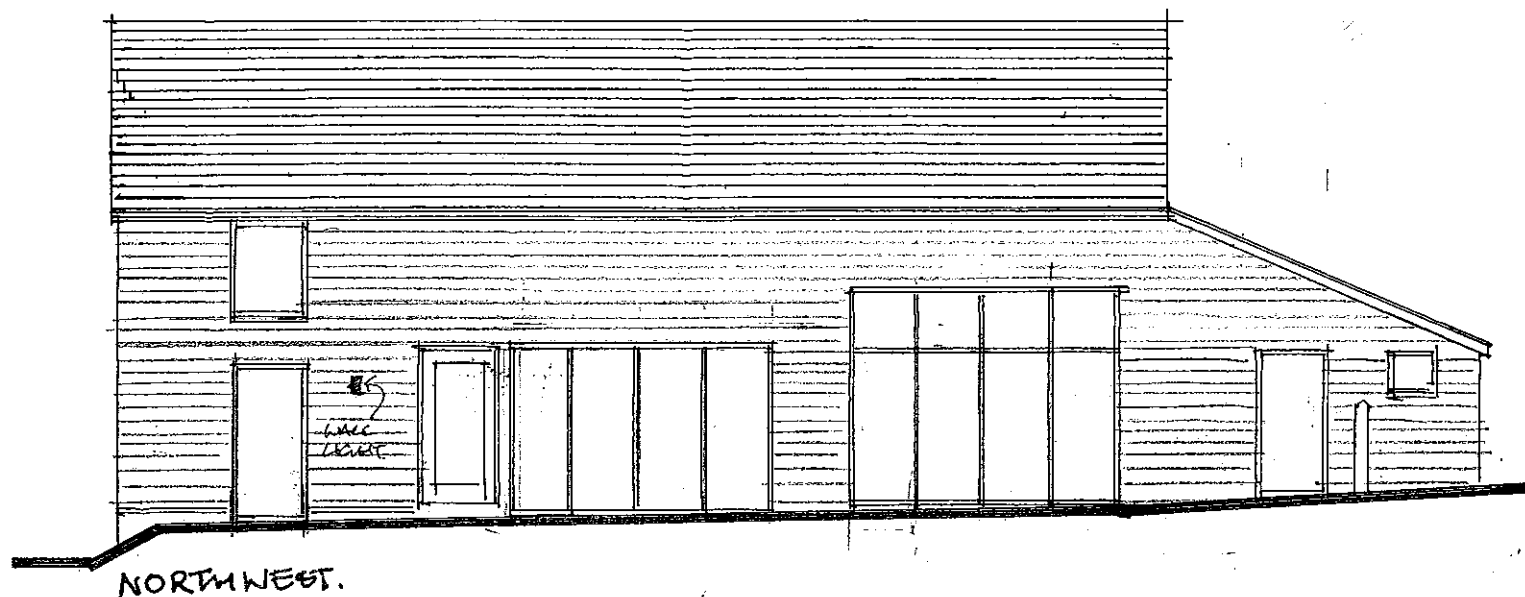

Revisions A REDRAWN 12 JAN '26

 Edmund Wright Architect THE BARN • PRESTON ROAD GOSMORE • HERTFORDSHIRE • SG4 7QS TELEPHONE 01462 422334 EMAIL edmund@edmundwrightarchitect.co.uk PRINCIPAL - EDMUND WRIGHT, R.I.B.A.	Project HOUSE BARN LANKOCK MANOR	
	Client WESTON PARK FARMS	
	Title PLANS & ELEVATIONS AS PROPOSED	
	Scale 1:100 @ A3	Drawn by ECW
	Date DEC 2025	Drawing No. 25-03-02A

DO NOT SCALE OFF THIS DRAWING

THIS DRAWING IS PROTECTED BY COPYRIGHT