© Network Rail Infrastructure Limited 2015

NR/L2/TRK/5100/1A/P 2015 rev A

Security Palisade

Each pale is passed through the top and bottom cross member **AND ALSO** attached to the top and bottom cross member by recessed fixings

OR

Each pale has fixings hidden from the outer facing edge

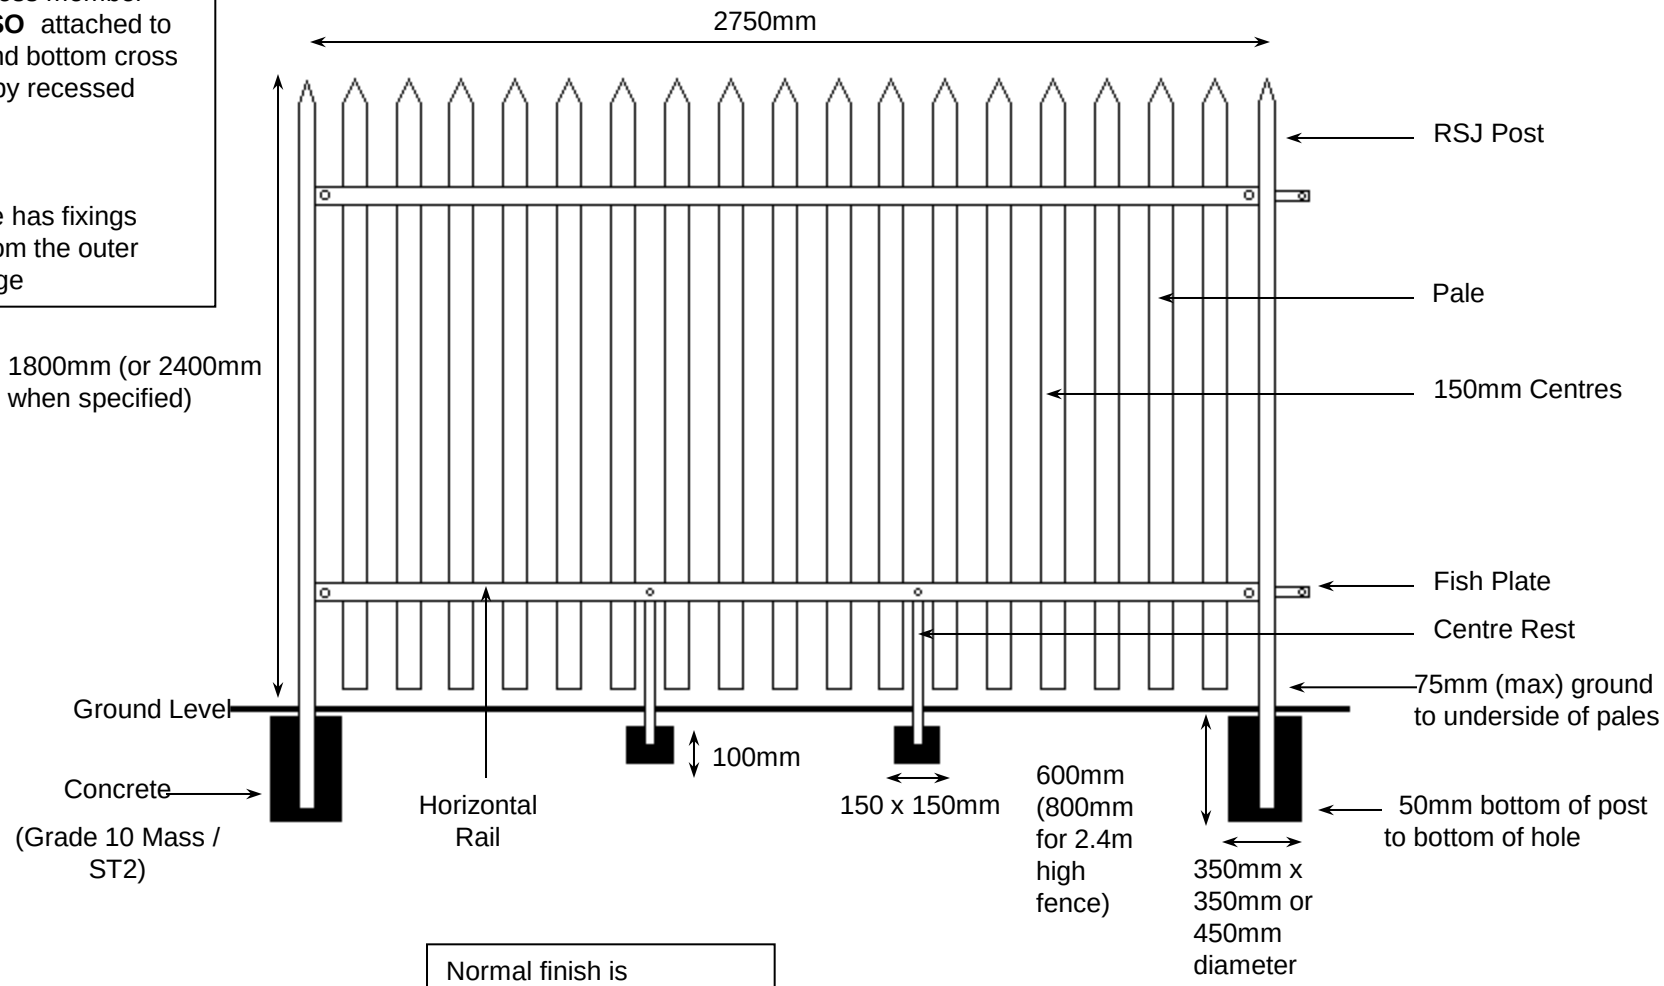

Normal finish is galvanised but Green (RAL6005) or Black (RAL9005) powder coating may be specified

Not to scale

11/07/2015