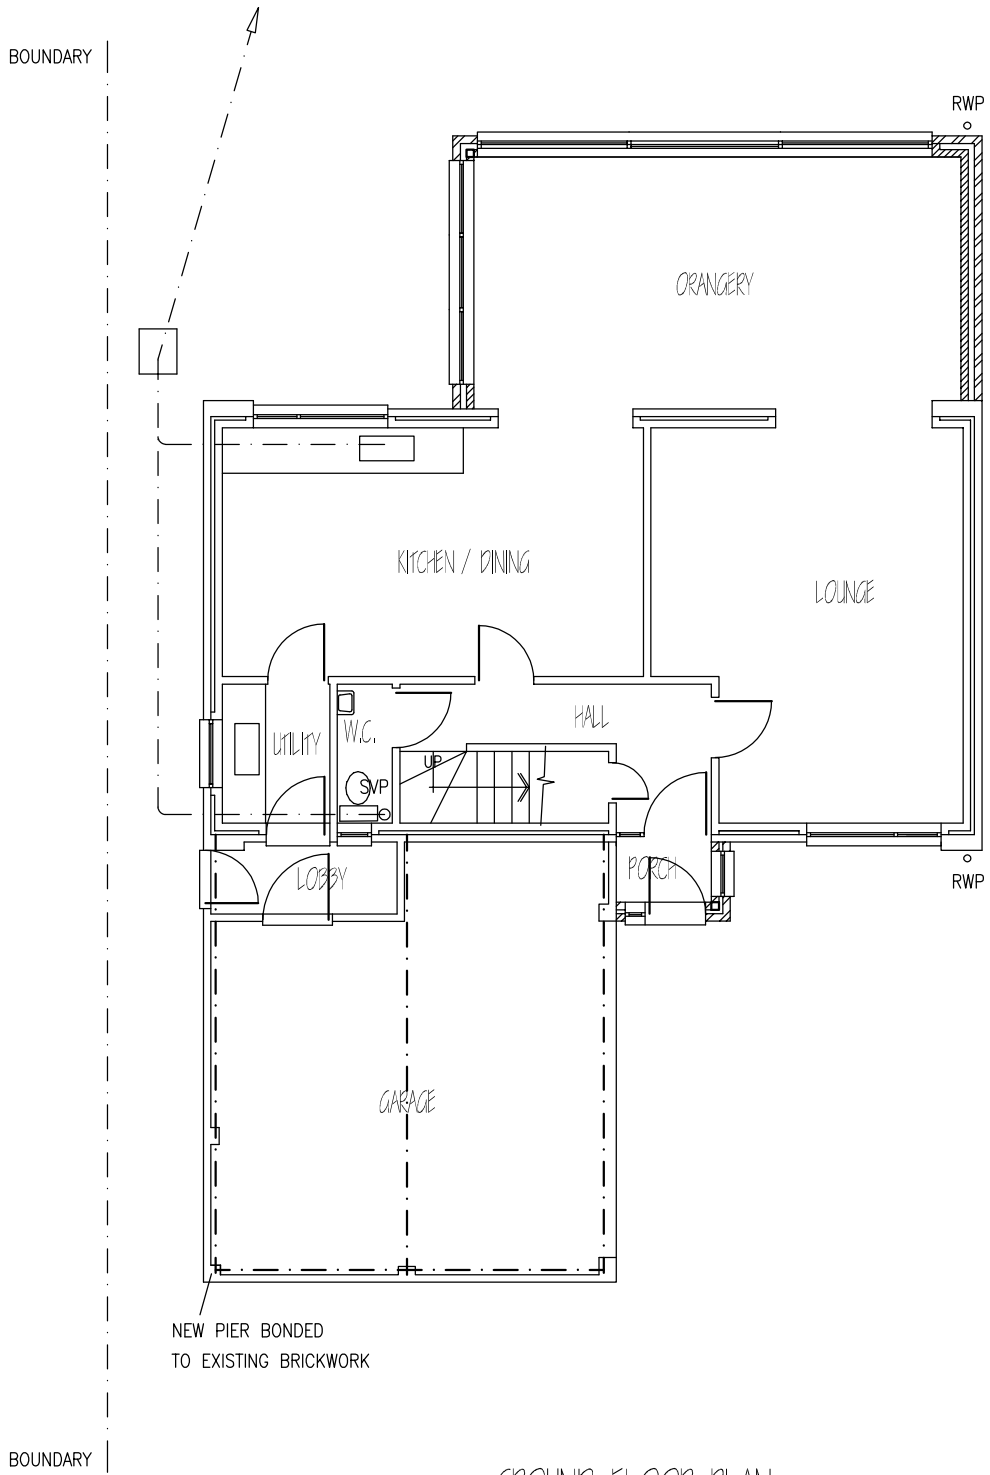

GROUND FLOOR PLAN

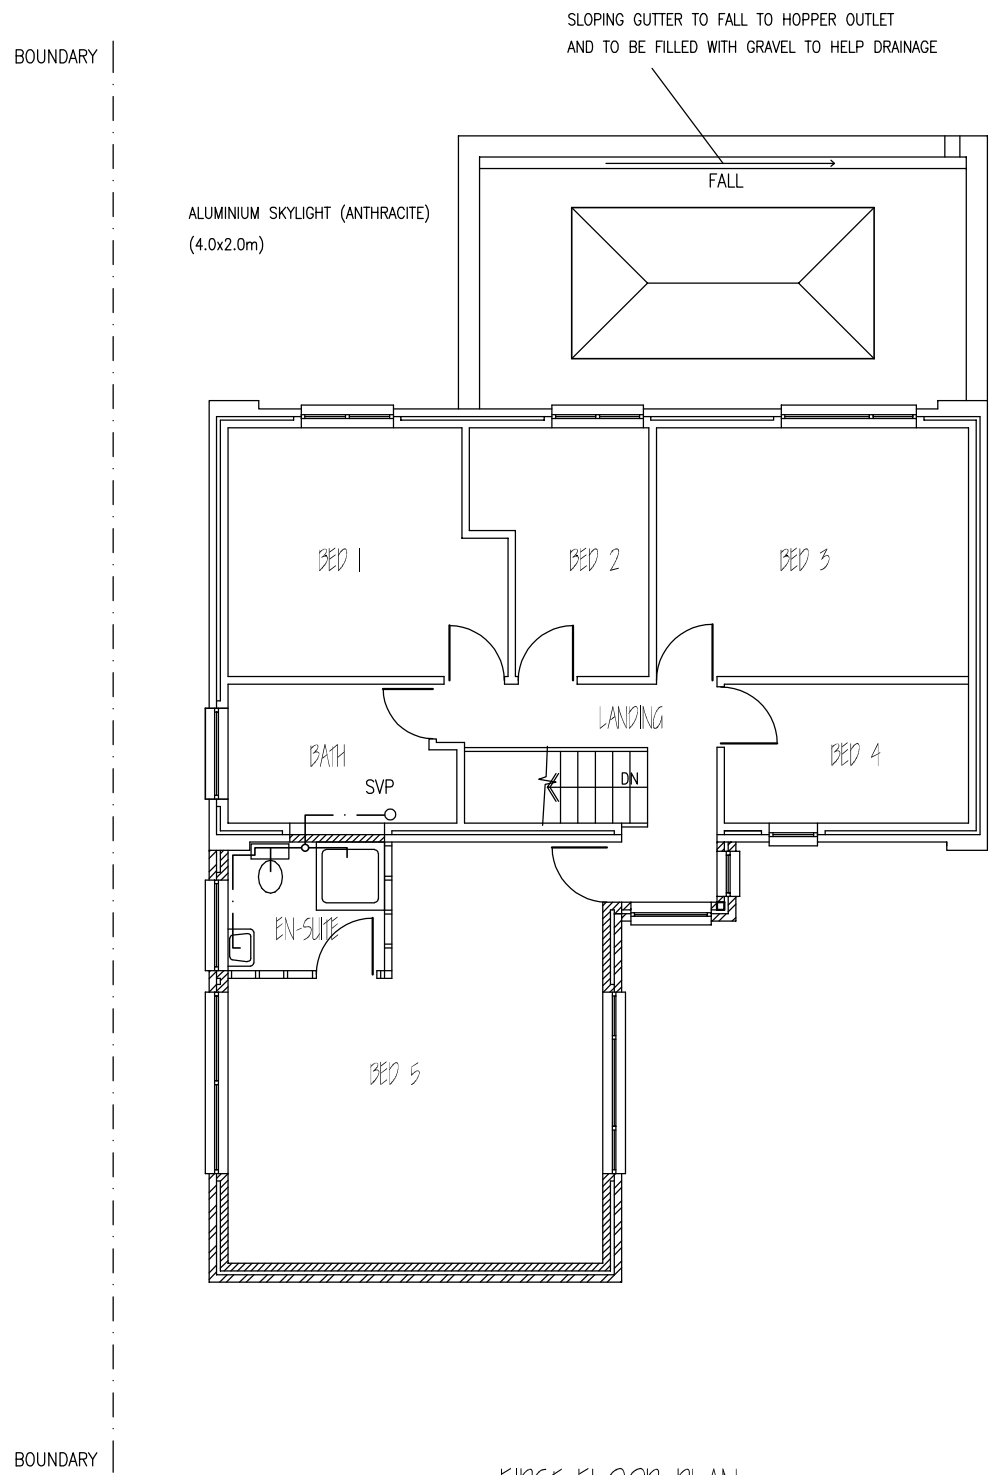

FIRST FLOOR PLAN

NOTES

1. TILES TO MATCH EXISTING
2. WINDOWS AND DOORS TO MATCH EXISTING AND TO HAVE EQUAL SIGHT LINES
3. BRICKWORK TO MATCH EXISTING
4. FOR MATERIALS AND NOTES SEE SEPERATE SPECIFICATION SHEETS
5. ALL DIMENSIONS TO BE CHECKED ON SITE PRIOR TO CONSTRUCTION



Scale Bar

IMPROVE.IT DESIGN LTD
97 PIXMORE WAY, LETCHWORTH GARDEN CITY,
HERTS, SG6 3TP. Tel: 07850 243045
Email: improve.it@ntlworld.com

CLIENT: MR S SINGH,
47 FARTHING DRIVE,
LETCHWORTH G. C. HERTS. SG6 2TR.

PROPOSED FIRST FLOOR FRONT EXTENSION OVER GARAGE & REAR SINGLE STOREY EXTENSION (PROPOSED)

SCALE:	1:100 (A3)	DRG No.	3518/04