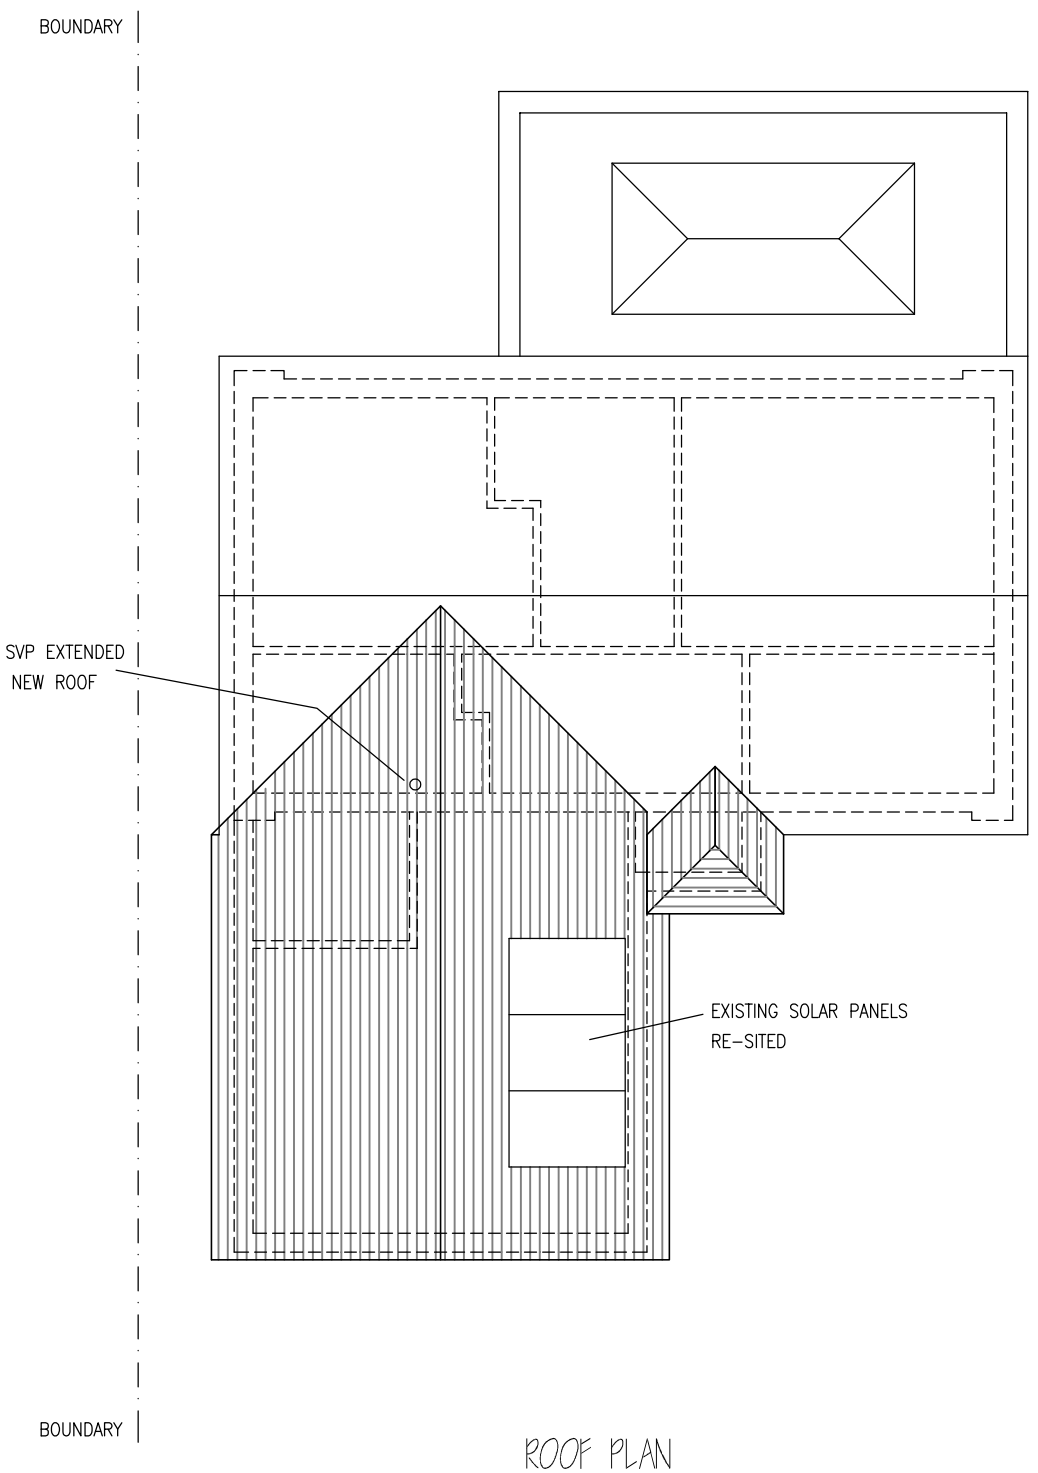

ROOF PLAN

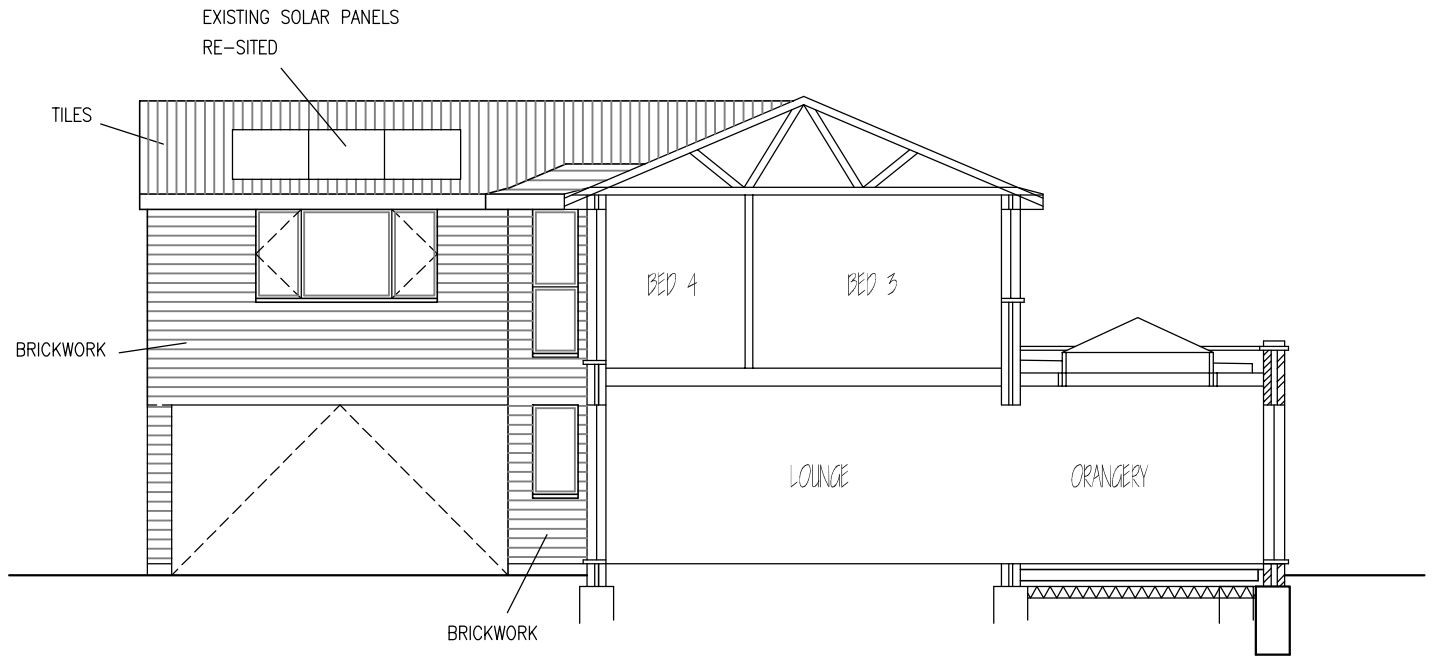

SECTION / ELEVATION

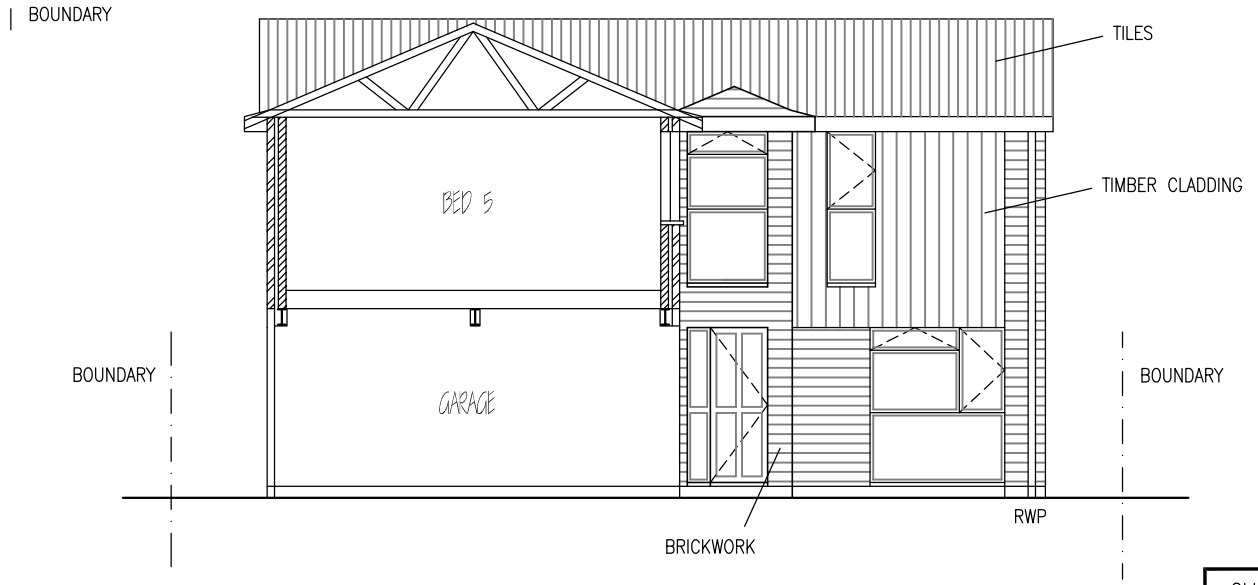

SECTION / ELEVATION

0 1m 2 3 4 5

Scale Bar

IMPROVE.IT DESIGN LTD
97 PIXMORE WAY, LETCHWORTH GARDEN CITY,
HERTS, SG6 3TP. Tel: 07850 243045
Email: improve.it@ntlworld.com

CLIENT: MR S SINGH,
47 FARTHING DRIVE,
LETCHWORTH G. C. HERTS. SG6 2TR.

PROPOSED FIRST FLOOR FRONT EXTENSION OVER GARAGE & REAR SINGLE STOREY EXTENSION (PROPOSED)

SCALE:	1:100 (A3)	DRG No.	3518/05