



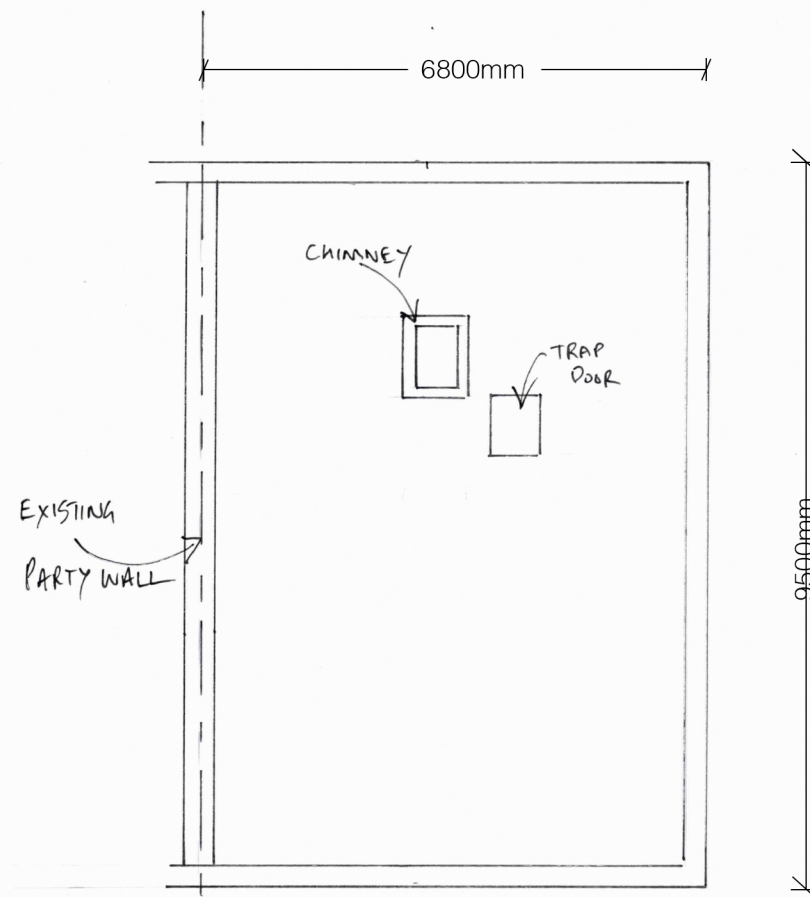

Scale 1:100

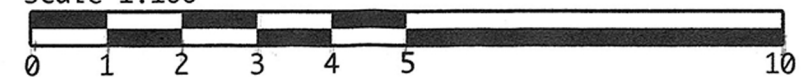

Existing First Floor

Client
Mr L Jordan
75 Ninesprings Way
Hitchen
Herts
SG4 9NU

RPB Planning Services
Management
Development
52 Windmill Road
Fittwick
Beds
MK45 1AU
01525754037
07702401498
rpbuckingham@hotmail.co.uk

Scale 1:100 @ A3

Date 23/02/26 Drawn by

Dwg. No. LJ/26/206-04 Rev.